


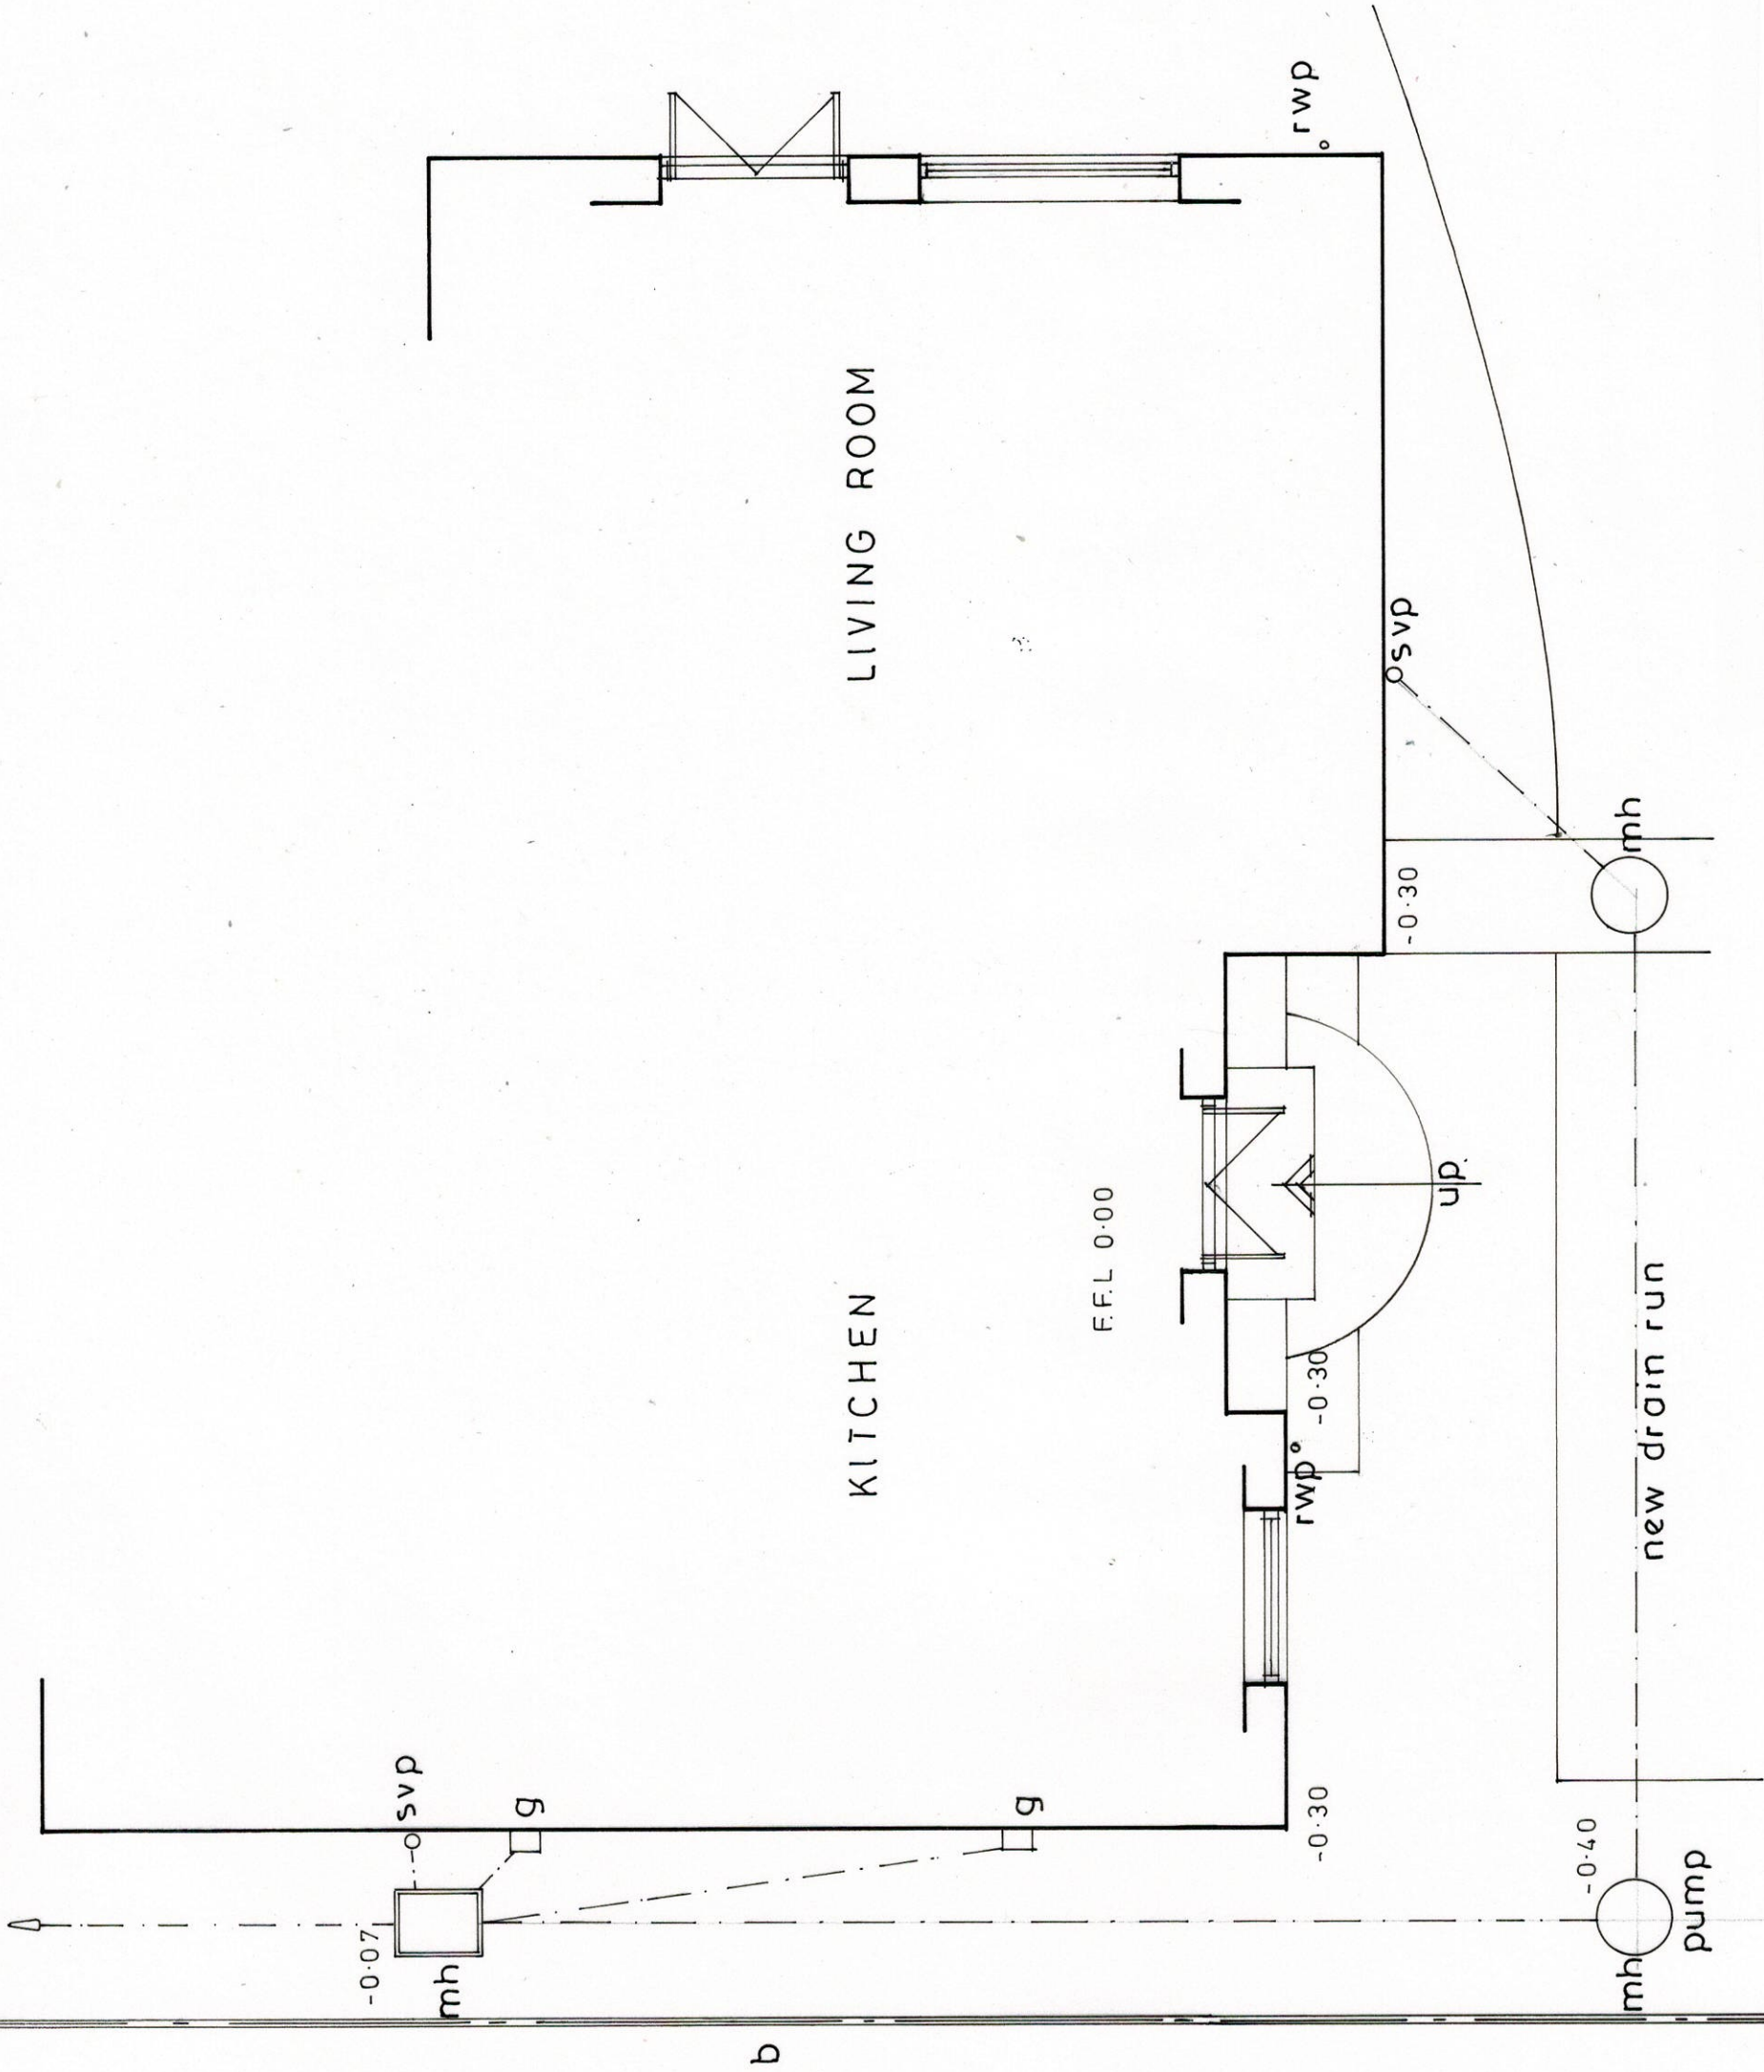

Belmont Designs Practice Limited

37 Ashenground Road
Haywards Heath
West Sussex
RH16 4PS

email:james@belmont-designs.co.uk

Architectural Practice

Client Mr R Cooke & Ms S Hall
Site 16 The Highlands
Cuckfield RH17 5HL
Project Proposed first floor extension and internal alterations

Date Jan 2025
Scale 1:50 @ A3
Drawn JTM
Drawing No B.040.24.05

copyright and all dimensions to be checked prior to commencement

Proposed Ground Floor Plan