

New tiled roof to match existing to cover ground floor projection (existing) and provide cover over entrance position

Existing hung-tiled element taken down and rebuilt in brick to match existing including rationalisation of line of external wall


New window to match the existing

New window to match the existing

New roof lantern

New window to match the existing

New flat roof with parapet wall

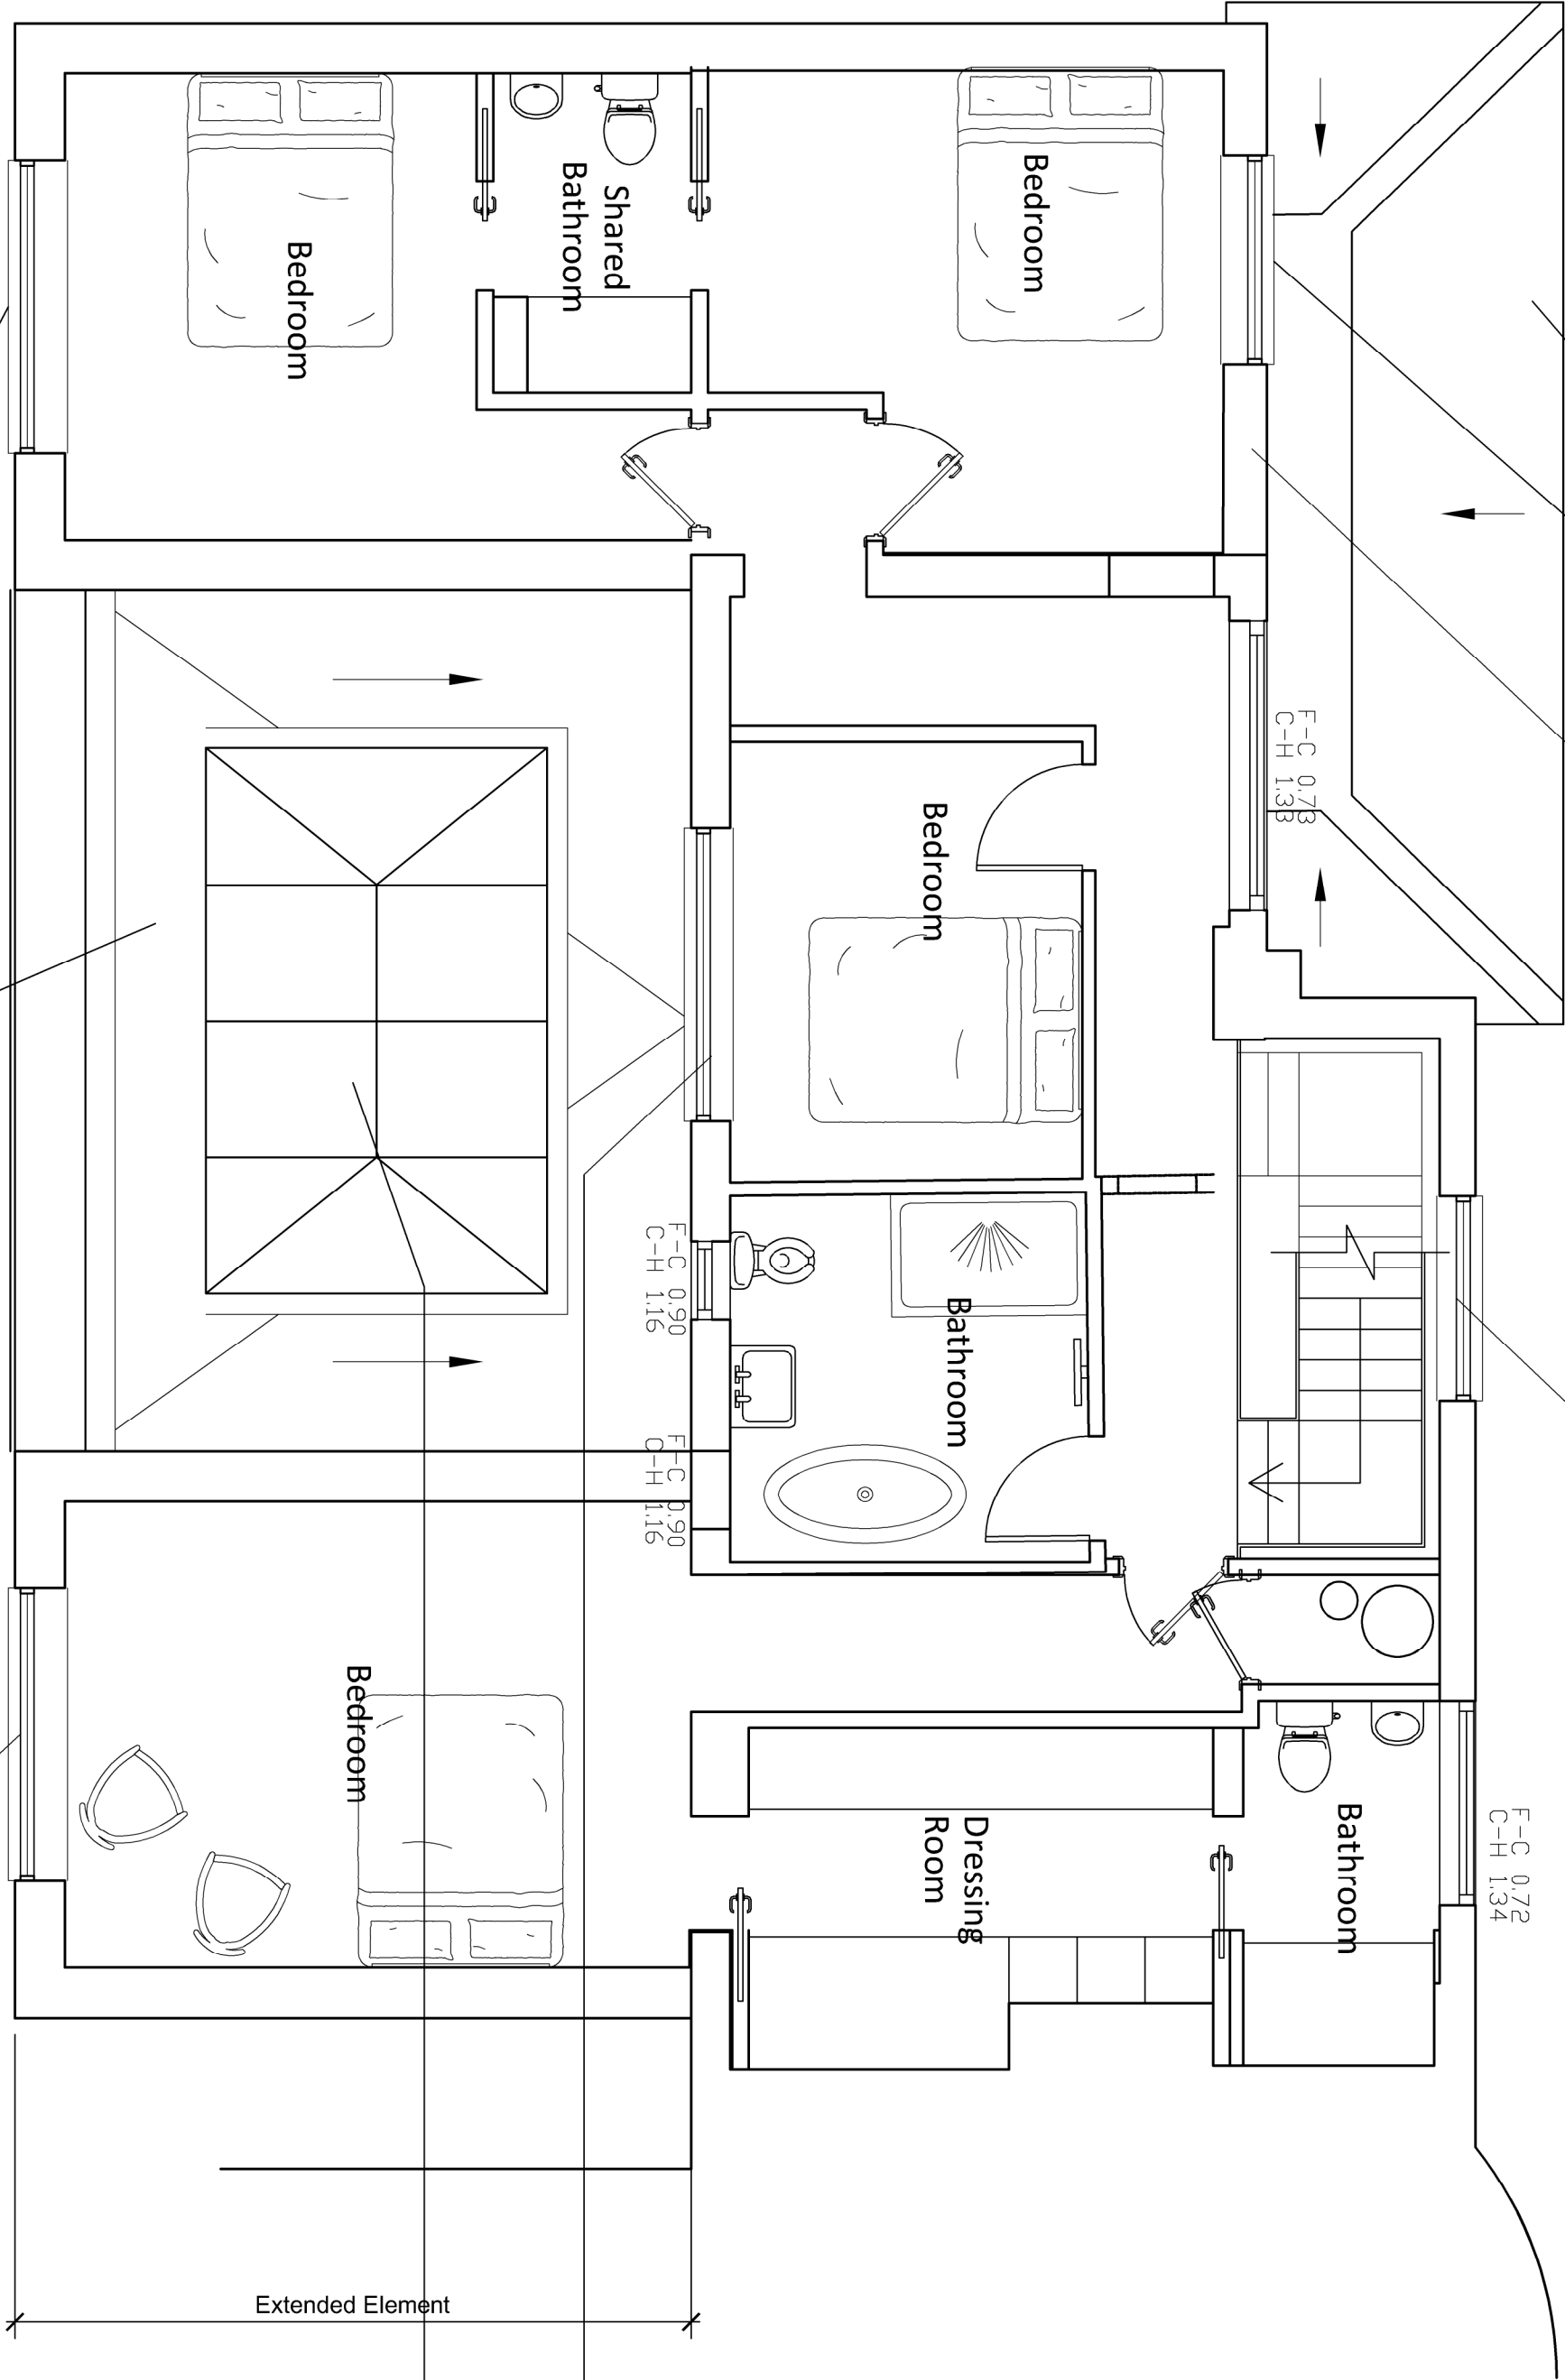

Two Storey Element

Single Storey Element

Two Storey Element

Extended Element

0m 1m 2m 3m 4m 5m

PLANNING



NORTH POINT

Client
Mr Jack Martin
Project
70 Lewes Road
Haywards Heath
RH17 7SX
Drawing
Proposed First Floor Plan

Drawing Number
081-001-613 Rev A
Scale
1:50
Drawn
JT
Date
July 2026
Paper Size
A2
Checked
JT

E-mail
info@jtalimited.co.uk
Telephone
07898 670 019
Web
www.jtalimited.co.uk

All dimensions to be verified on site.
Jonathan Talley Architects Ltd is a limited company registered in England and Wales with registered number 1270271 whose registered office is at 16 Colindale Avenue, Haywards Heath, Surrey RH17 7SX.

Rev	Date/By	Revision Note
A	23.07.26	Minor Alterations
A		

JTA
Jonathan Talley
Architects Limited