

New Brick Built Garage to match house bricks and roof tiles


New entrance door in revised location to improve sense of arrival

New window to match the existing

New roof lantern

New window to match the existing

New bi-fold door set colour to match the existing

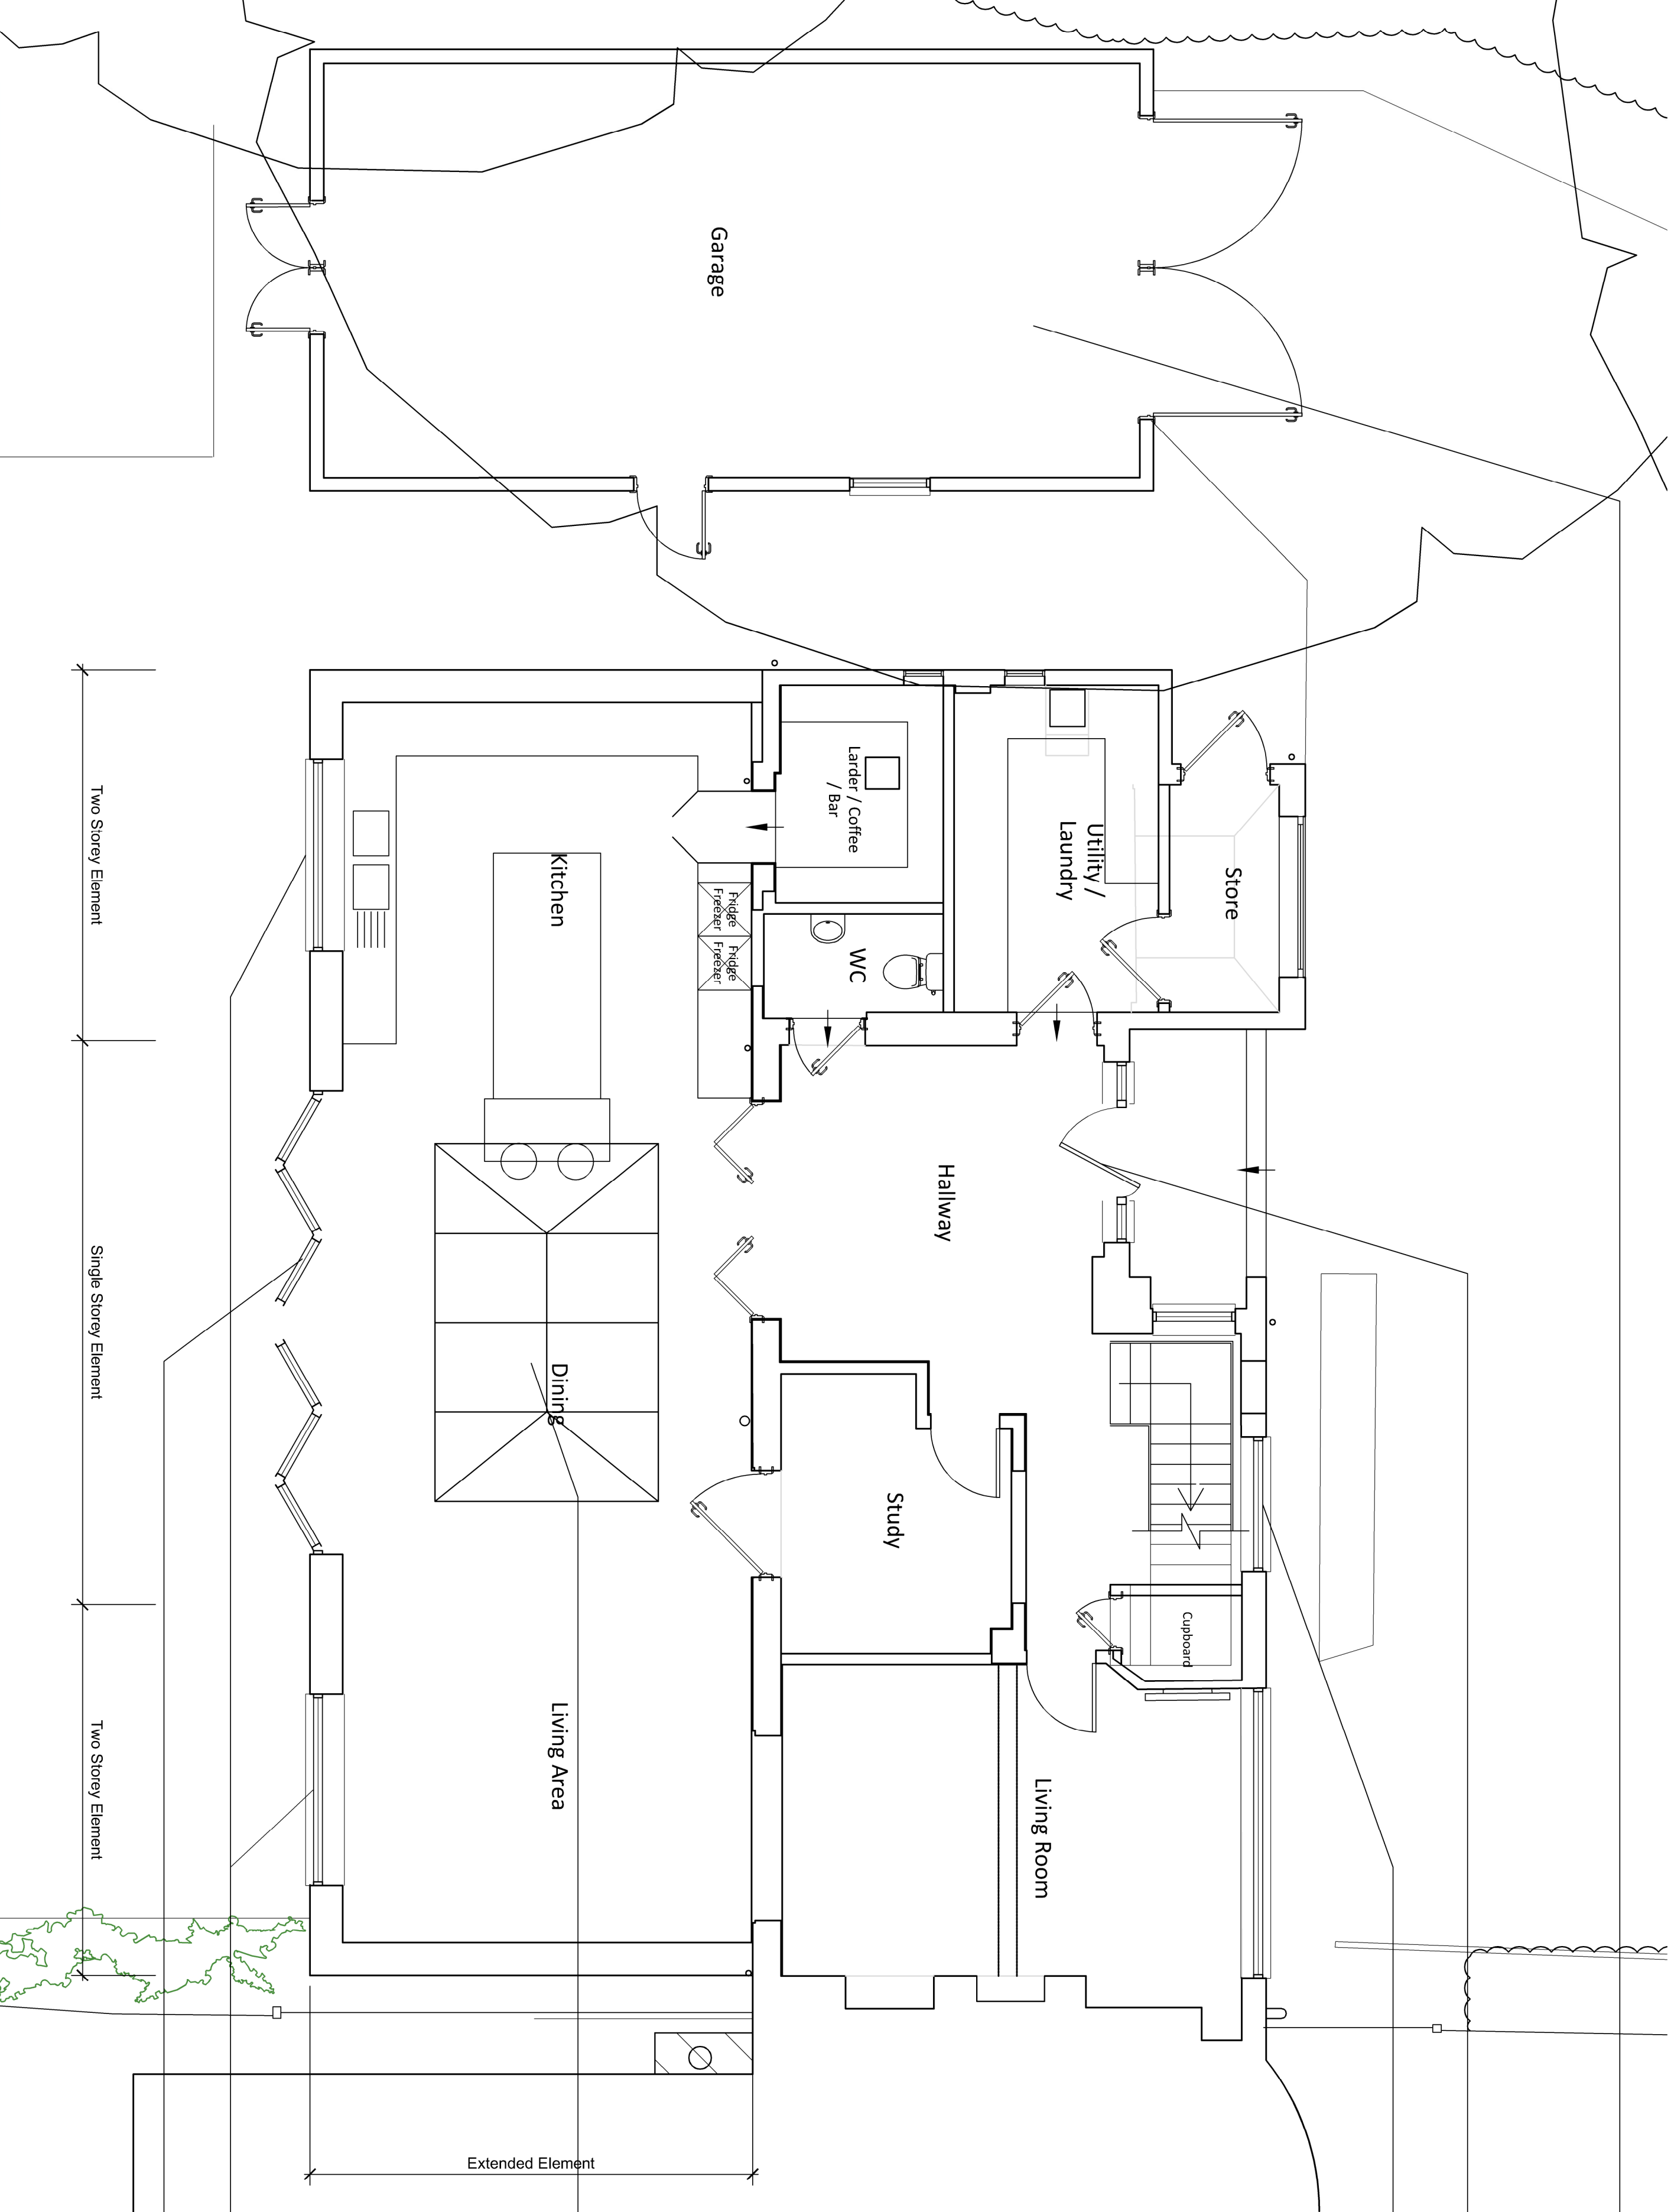

Client

Mr Jack Martin

Project

70 Lewes Road

Haywards Heath

RH17 7SX

Drawing

Proposed Ground Floor Plan

Drawing Number

081-001-612 Rev A

Date

July 2026

Scale

1:50

Paper Size

A2

Checked

JT

Drawn

JT

0m1m2m3m4m5m

PLANNING

NORTH POINT

Rev

A

23.07.26

Minor Alterations

Date/By

Revision Note