
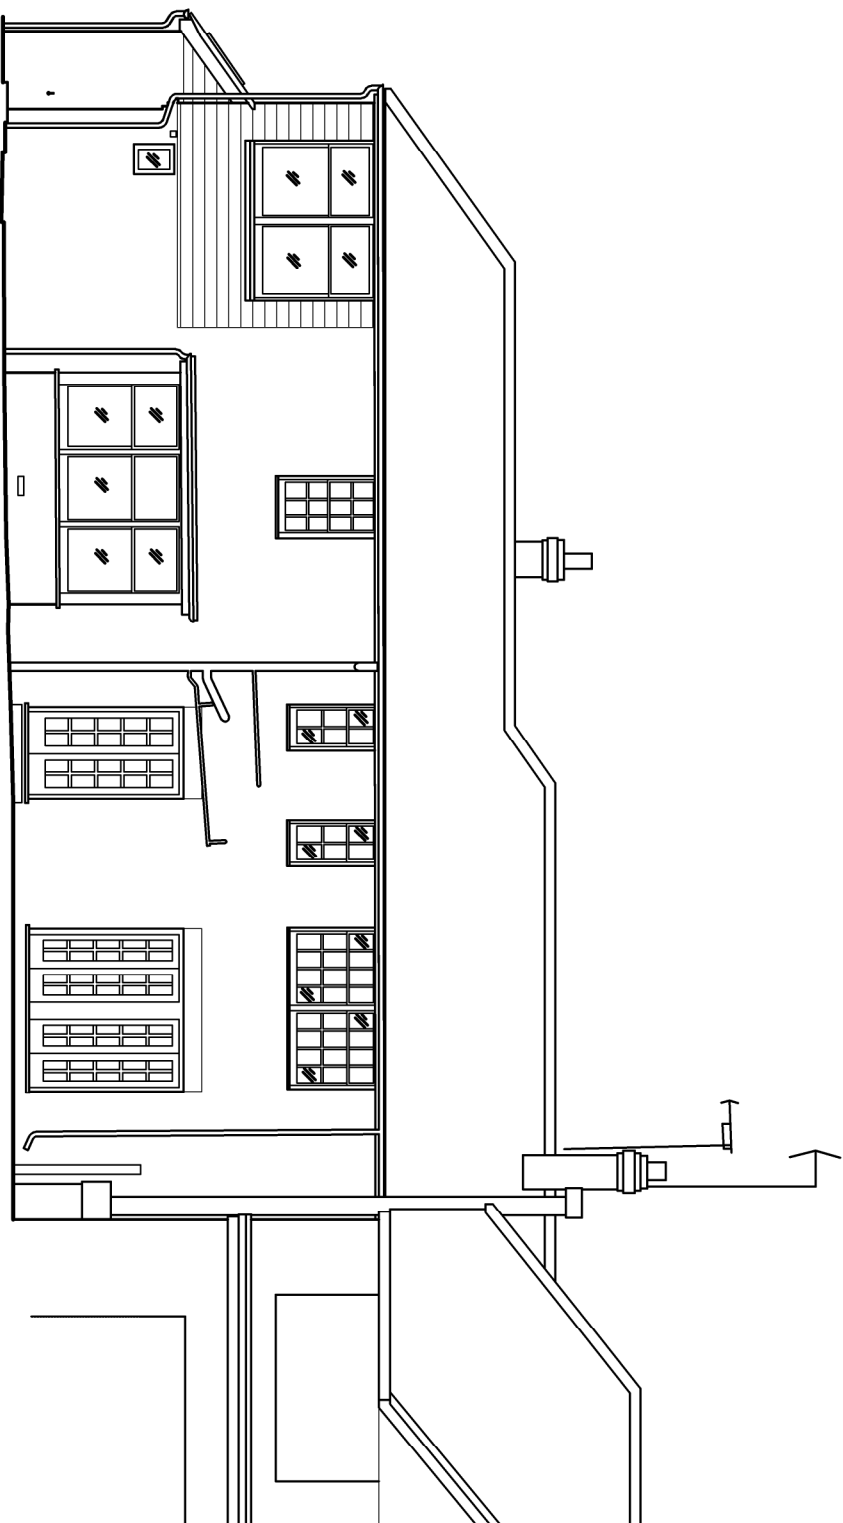
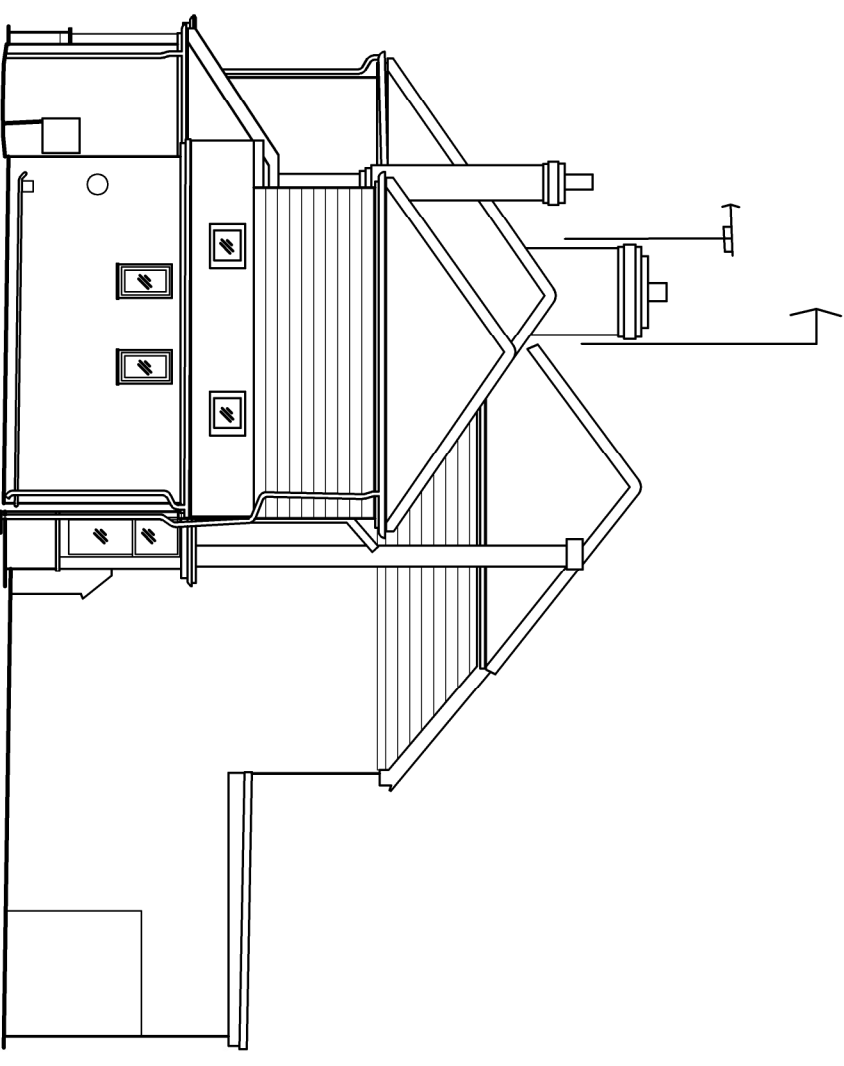


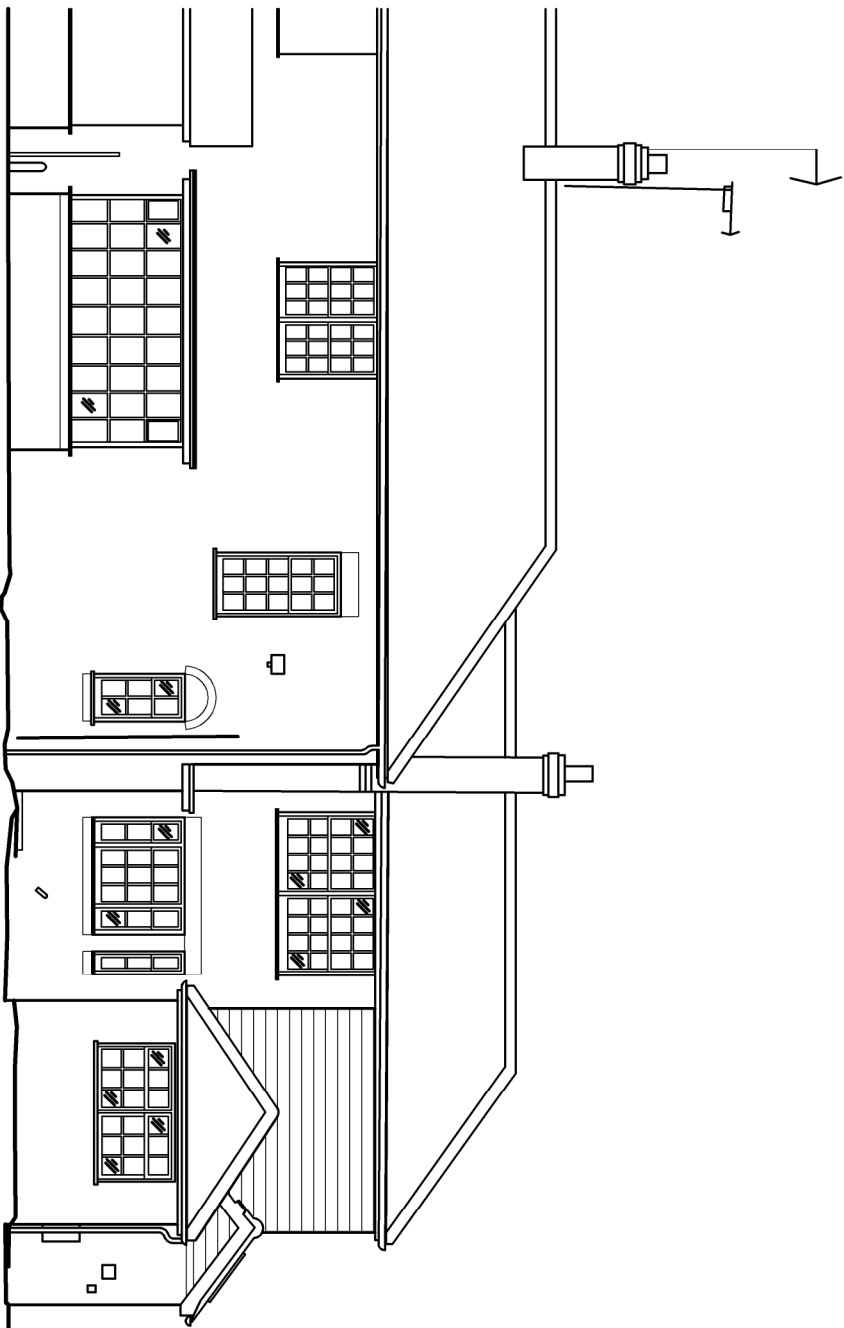

Existing Rear Elevation

Existing Front Elevation

Existing Side Elevation

PLANNING

Drawing Number	Date
081-001-605 Rev -	July 2026
Scale	Paper Size
1:100	A3
Drawn JT	Checked JT

E-mail info@jalimited.co.uk
Telephone 07956 870 019
Web www.jalimited.co.uk

Client: Mr Jack Martin
Project: 70 Lewes Road
Haywards Heath
RH17 7SX
Drawing: Existing Elevations

JTA
Jonathan Talley
Architects Limited

Rev	Date/By	Revision Note
-----	---------	---------------