


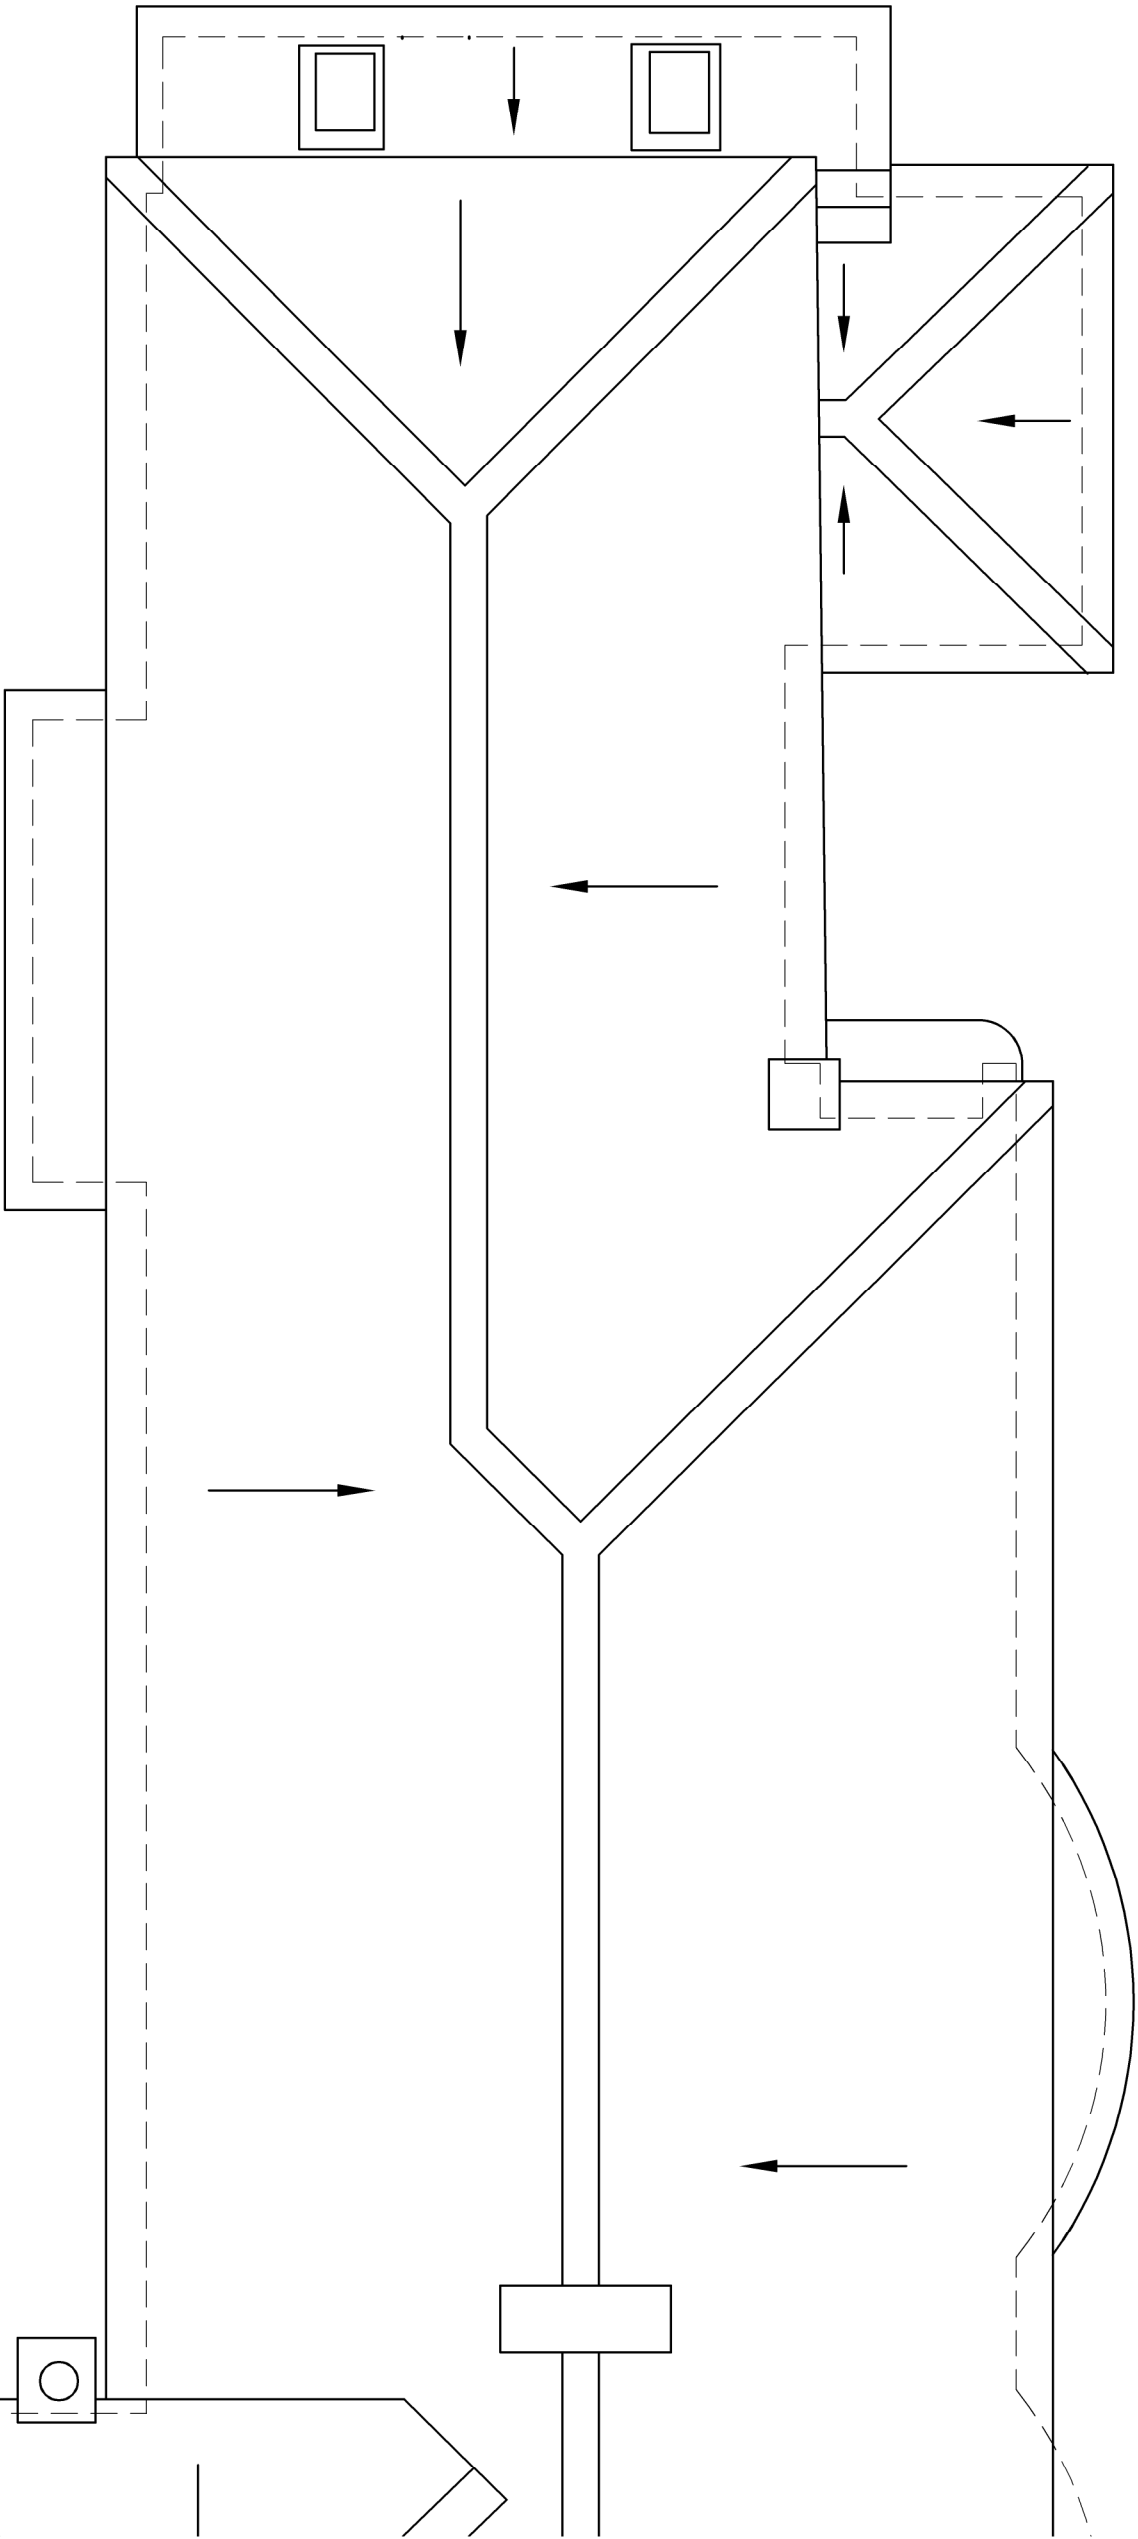

JTA

Jonathan Talley Architects Limited

Client: Mr Jack Martin
Project: 70 Lewes Road
Haywards Heath
RH17 7SX
Drawing:
Existing Roof Plan

PLANNING

Drawing Number	Date
081-001-S04 Rev -	July 2026
Scale	Paper Size
1:50	A3
Drawn JT	Checked JT

E-mail info@jtalimited.co.uk
Telephone 07956 870 079
Web www.jtalimited.co.uk



NORTH POINT Rev Date/By Revision Note



Jonathan Talley Architects Limited is a limited liability company registered in England and Wales with registered number 1373271. 