


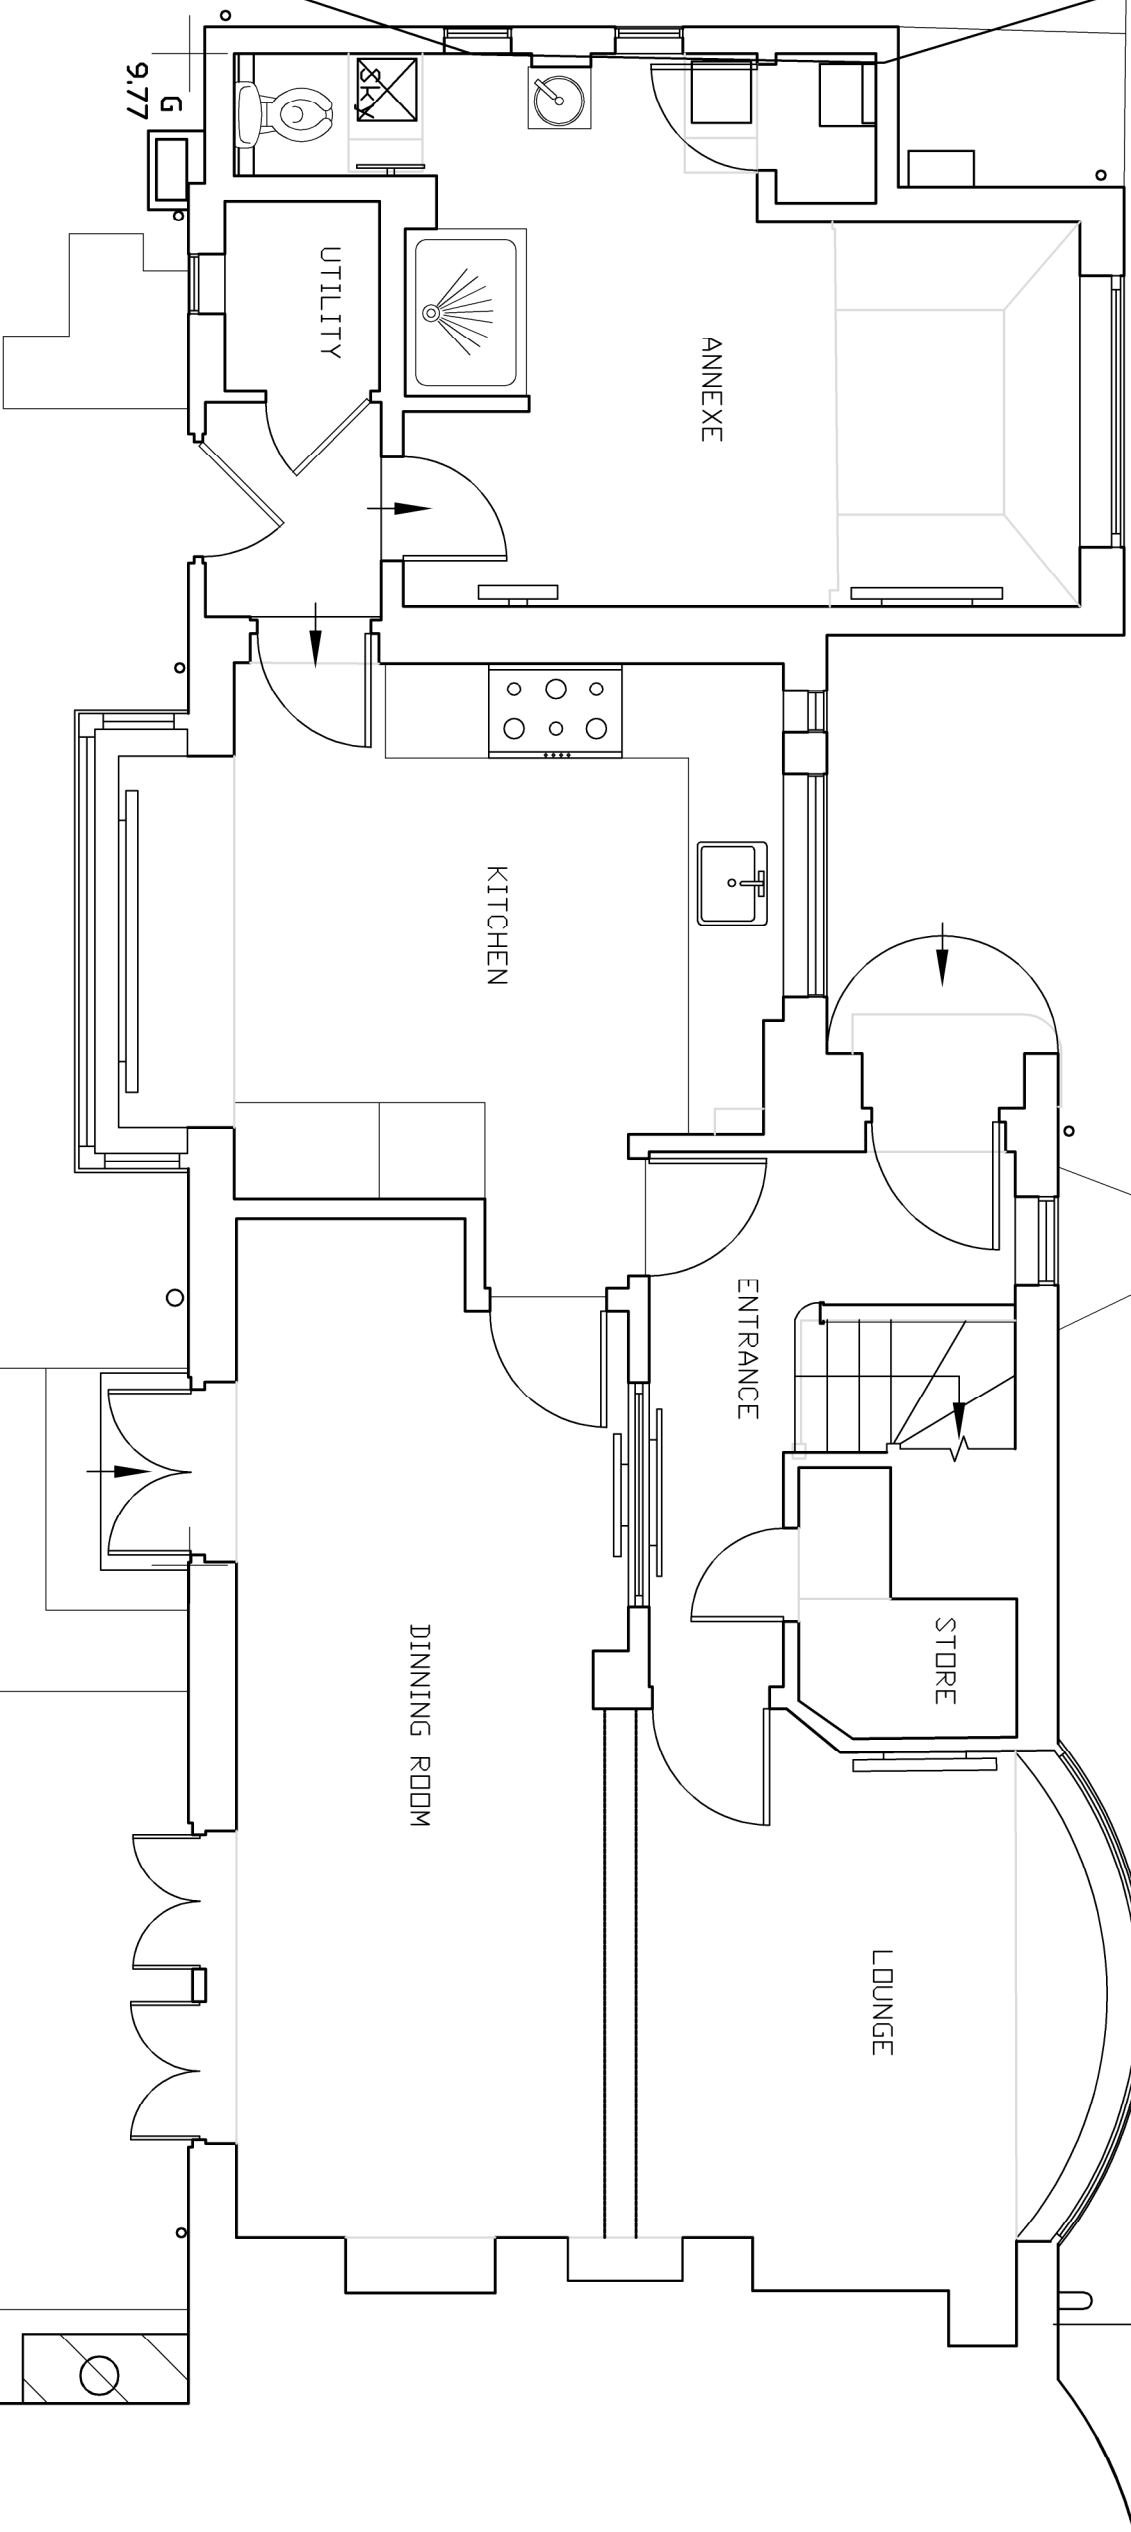

## NORTH POINT

| Rev | Date/By | Revision Note |
|-----|---------|---------------|
|-----|---------|---------------|

## PLANNING

|                   |            |
|-------------------|------------|
| Drawing Number    | Date       |
| 081-001-602 Rev - | July 2026  |
| Scale             | Paper Size |
| 1:50              | A3         |
| Drawn JT          | Checked JT |

Client: Mr Jack Martin  
Project: 70 Lewes Road  
Haywards Heath  
RH17 7SX  
Drawing: Existing Ground Floor Plan

JTA  
Jonathan Talley  
Architects Limited

Client  
Mr. Jack Martin

MI JACK MALLIN

Project  
Z01 awos Bozo

Haywards Heath

RH17 7SX

## Drawing

### Existing Groun

---

DIANI

PLAIN

---

Drawing Number

081-001-602 Rev -

Scale

5

100

Drawn JT

E-mail: [info@italimilnet.com](mailto:info@italimilnet.com)

Telephone 07956 870 019

Web [www.jtalimitej.co.uk](http://www.jtalimitej.co.uk)

**All diagnostics to be verified on site.**

Jonathan Tiley Architects Limited is the trading name of Jonathan Tiley Architects (UK) Limited, a company registered in England and Wales with registered number 1370071 whose

Health, RHT, SLP