


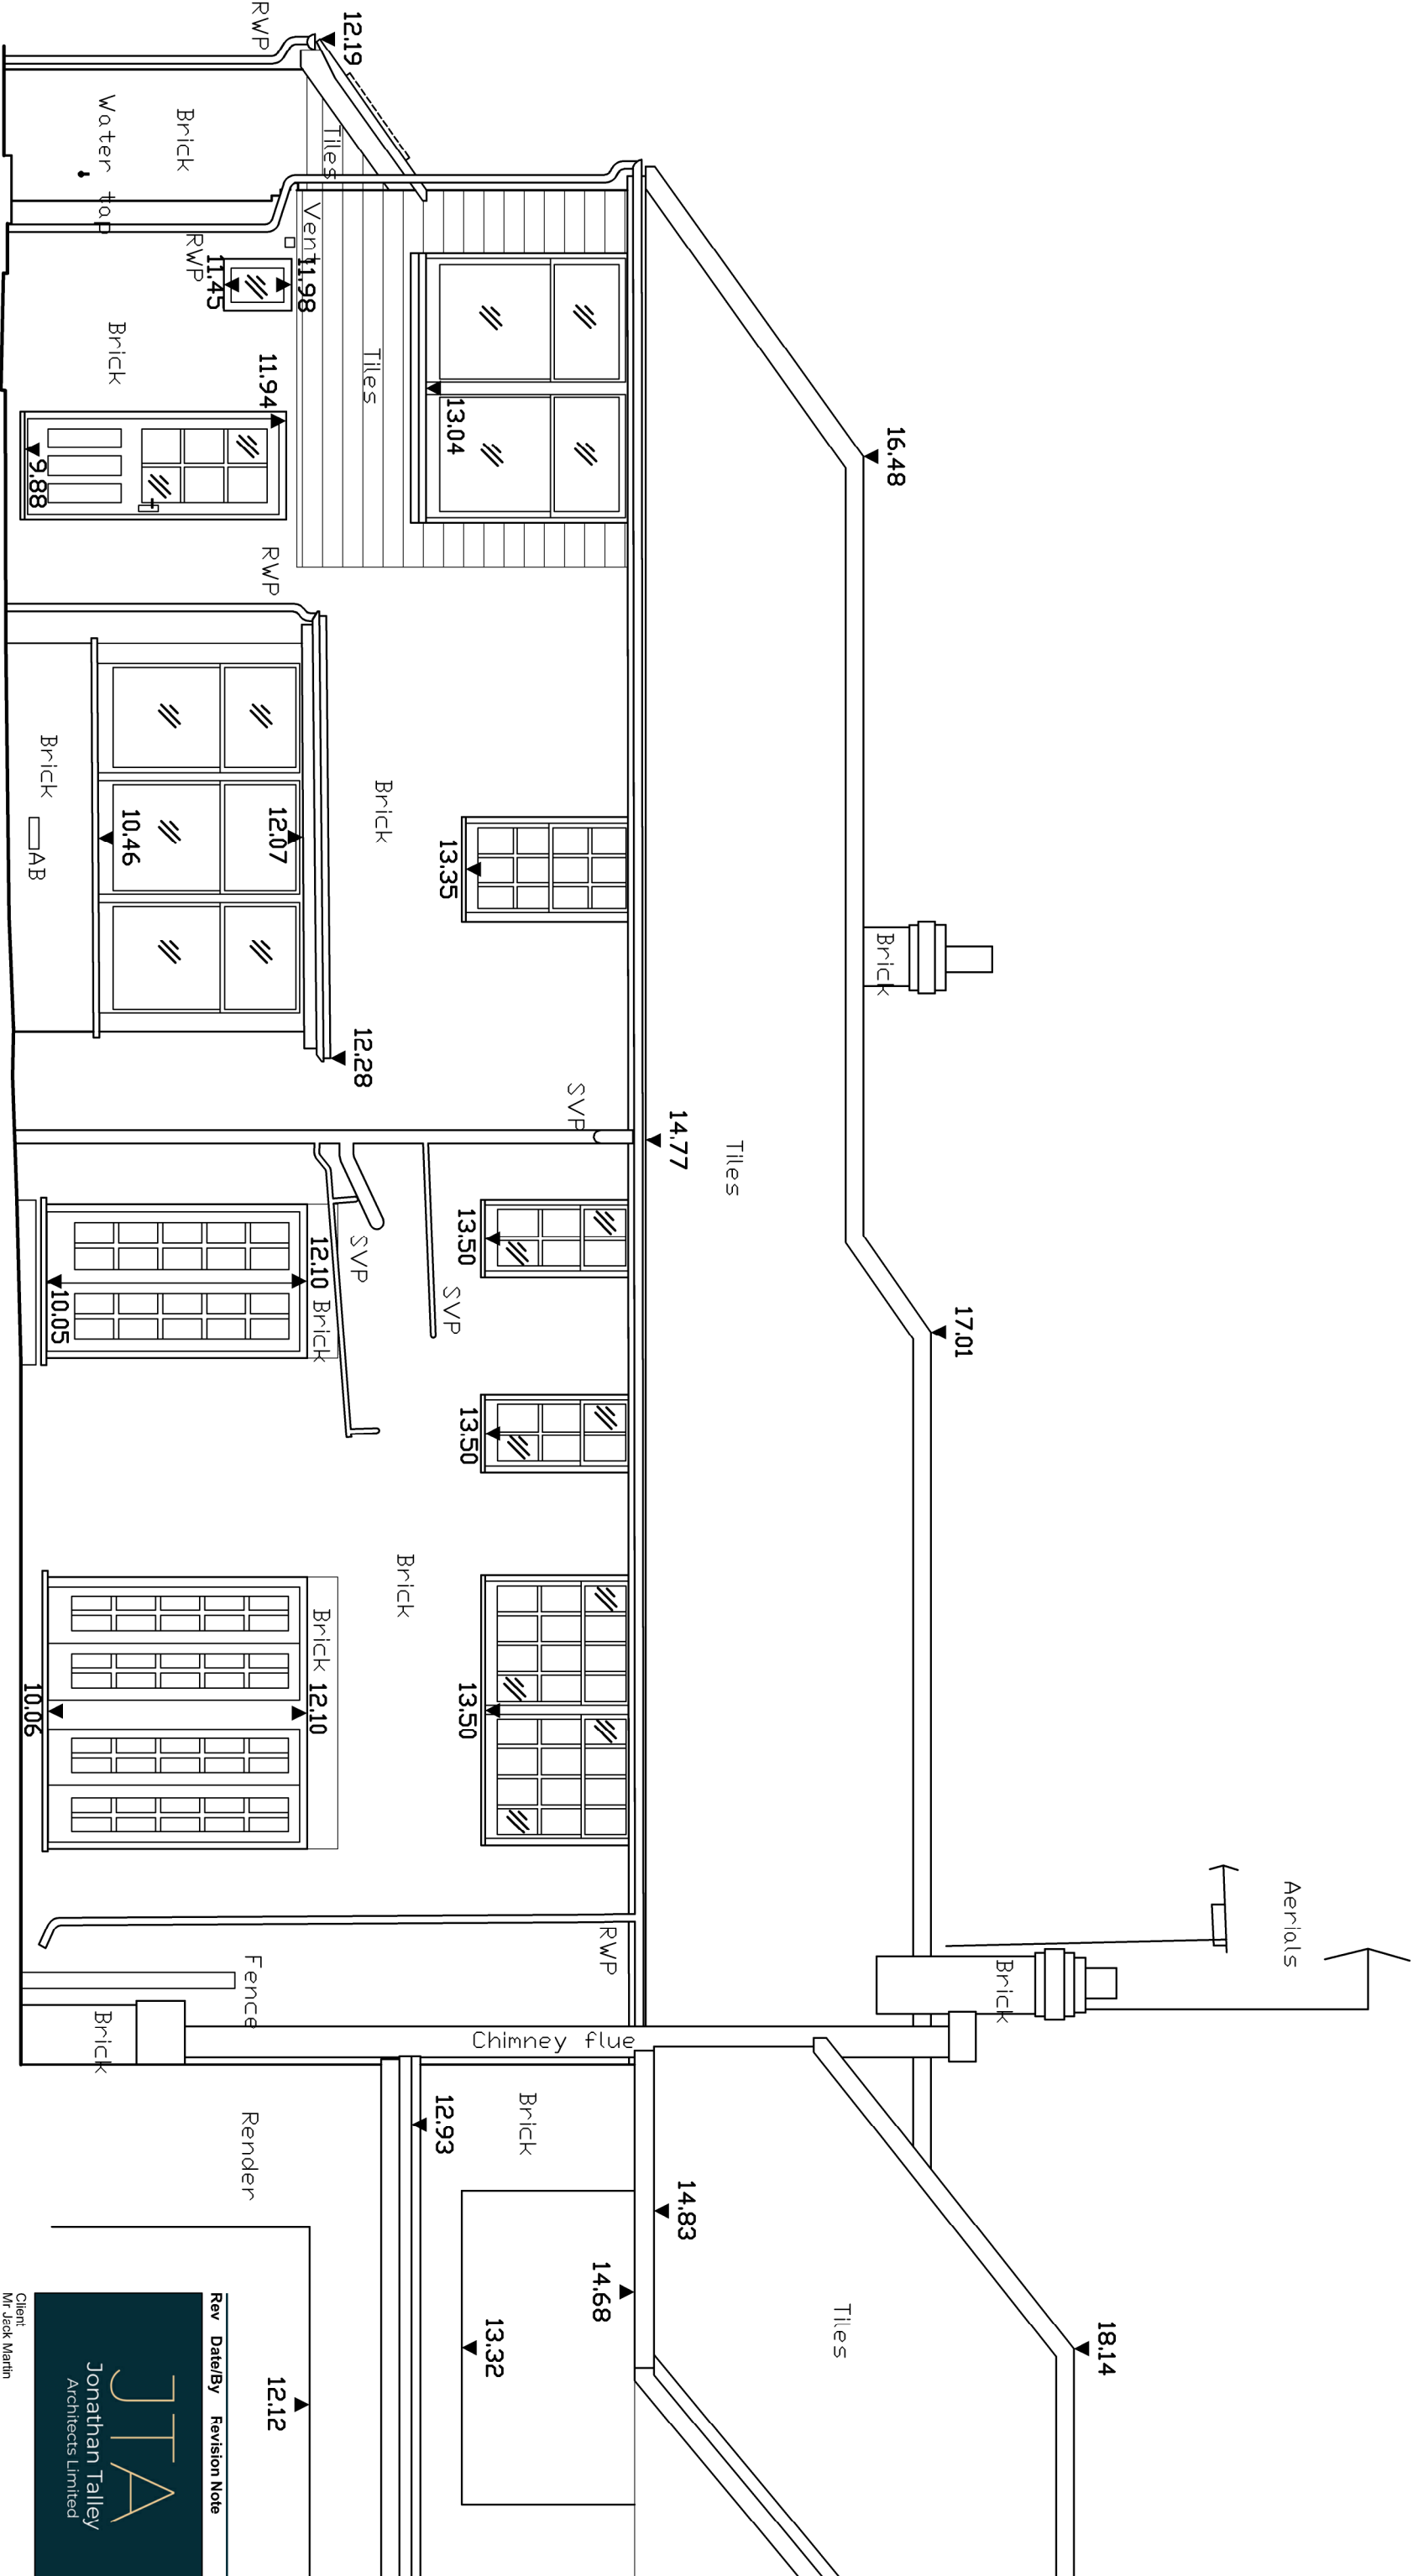

Client: Mr. Jack Martin
Project: 70 Lewes Road
Haywards Heath
RH17 7SX
Drawing:
Existing Rear Elevation



Rev	Date/By	Revision Note
-----	---------	---------------

PLANNING		
----------	--	--

Drawing Number	081-001-322 Rev -	Date	July 2026
Scale	1:50	Paper Size	A3
Drawn	JT	Checked	JT

E-mail: info@jtalimited.co.uk
Telephone: 07956 870 079
Web: www.jtalimited.co.uk

Not for reproduction without written permission from JTA
Jonathan Talley Architects Limited is a registered architect in England and Wales, registered with the Architects Registration Board (ARB) under number 123456789. The company is registered in England and Wales with registered number 123456789. Jonathan Talley Architects Limited is a limited liability company registered in England and Wales with registered number 123456789. Jonathan Talley Architects Limited is a limited liability company registered in England and Wales with registered number 123456789.