


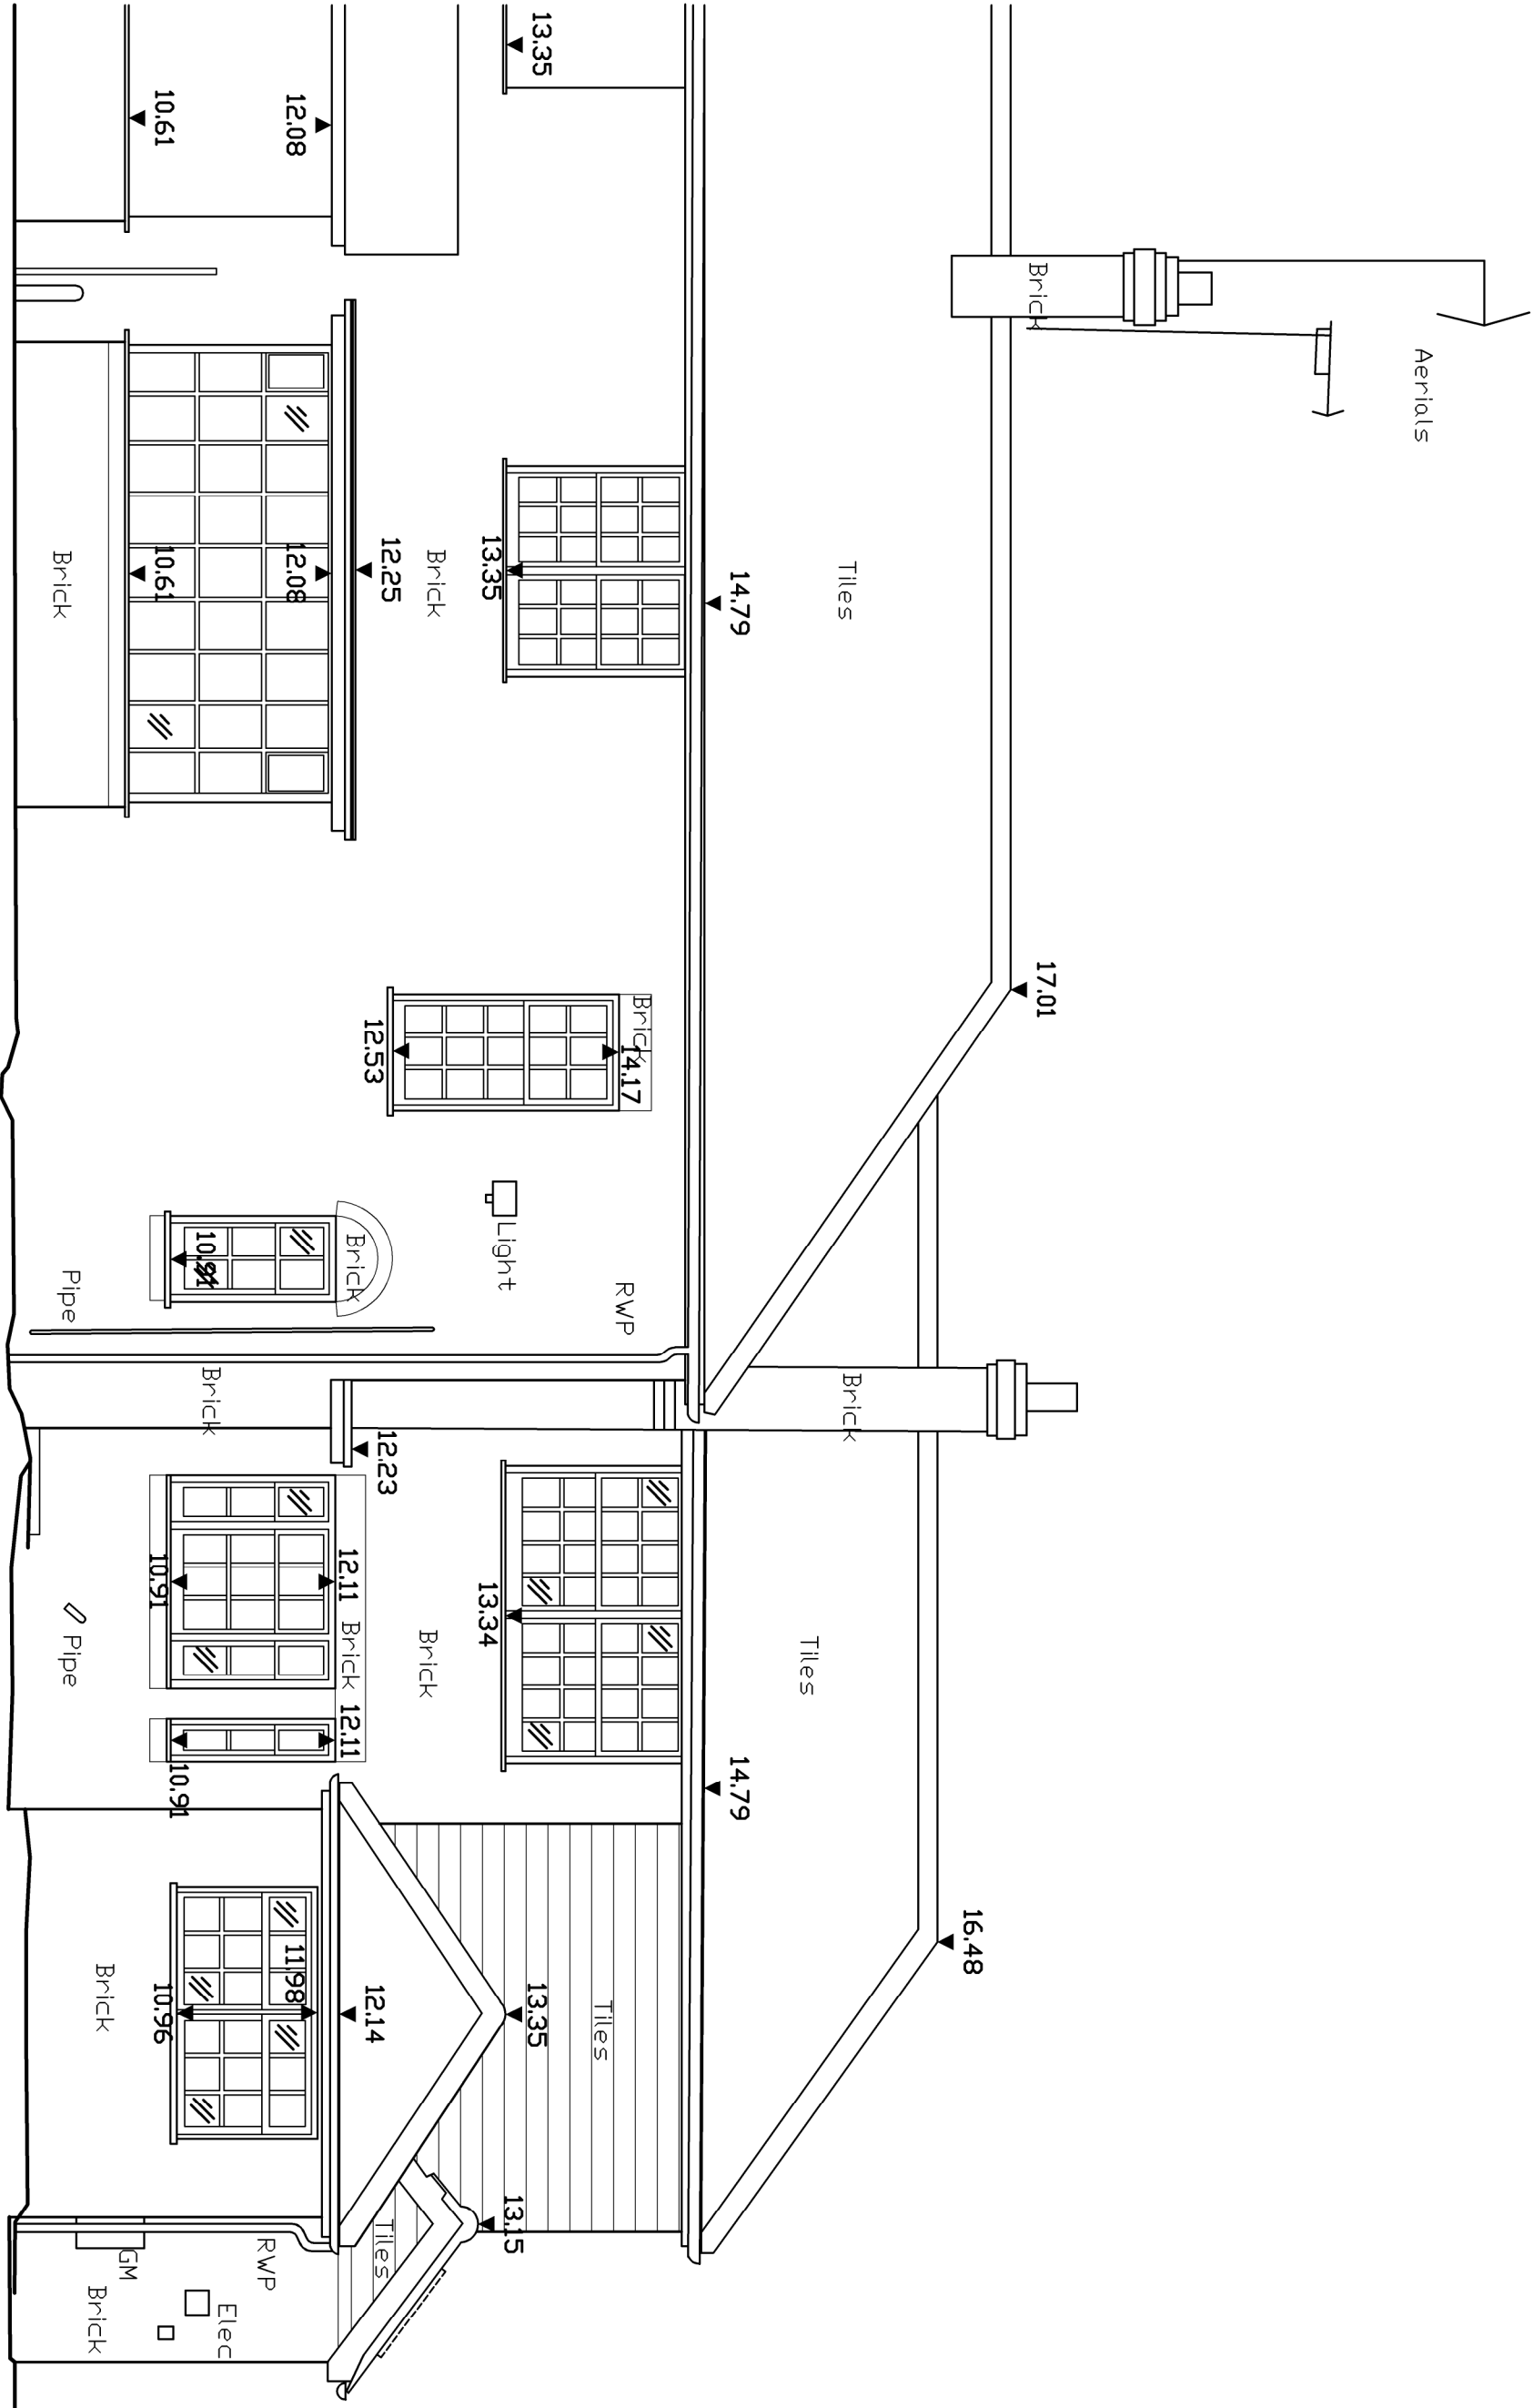

Rev Date/By Revision Note

Client: Mr. Jack Martin
Project: 70 Lewes Road
Haywards Heath
RH17 7SX
Drawing:
Existing Front Elevation

PLANNING

Drawing Number: 081-001-320 Rev -
Date: July 2026
Scale: 1:50
Paper Size: A3
Drawn: JT
Checked: JT

E-mail: info@jtalimited.co.uk
Telephone: 07956 870 079
Web: www.jtalimited.co.uk

Jonathan Talley Architects Limited is a registered company in England and Wales, registered number 1373271. 