



1. ALL DRAWINGS TO BE APPROVED BY THE LOCAL AUTHORITY BEFORE CONSTRUCTION.
2. ALL DRAWINGS TO BE APPROVED BY THE LOCAL AUTHORITY BEFORE CONSTRUCTION.
3. ALL DRAWINGS TO BE APPROVED BY THE LOCAL AUTHORITY BEFORE CONSTRUCTION.
4. THE DRAWINGS TO BE APPROVED BY THE LOCAL AUTHORITY BEFORE CONSTRUCTION.
5. THE DRAWINGS TO BE APPROVED BY THE LOCAL AUTHORITY BEFORE CONSTRUCTION.

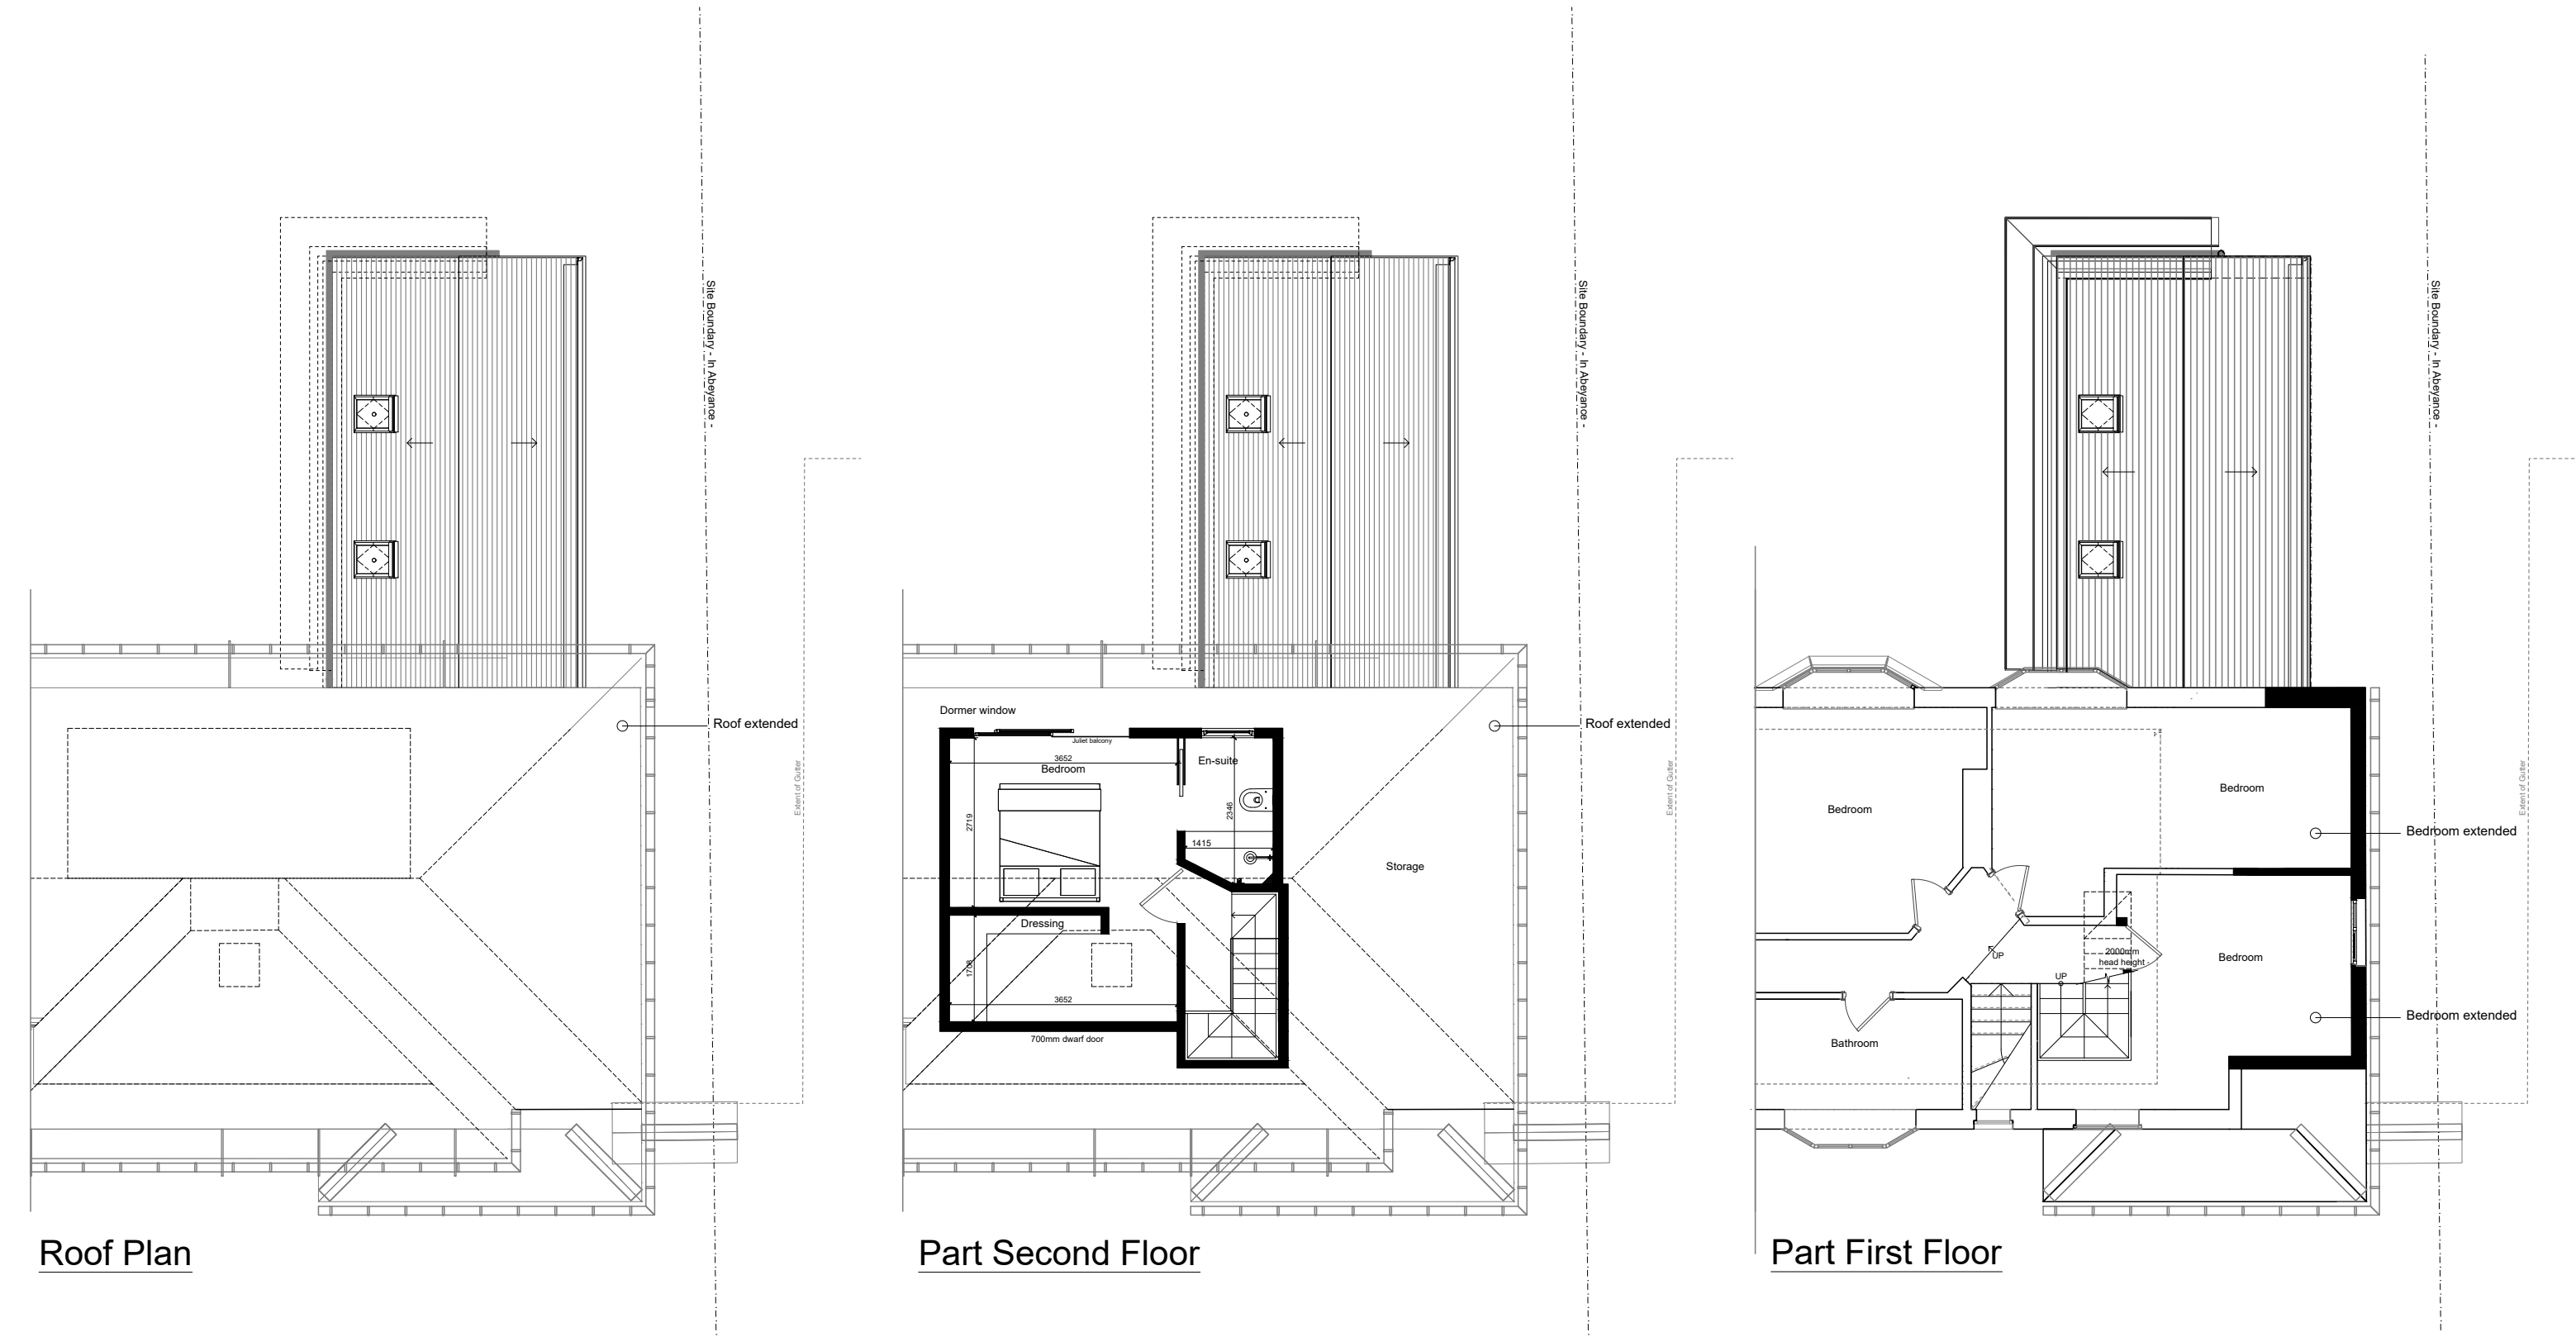


Roof Plan

Part Second Floor

Part First Floor

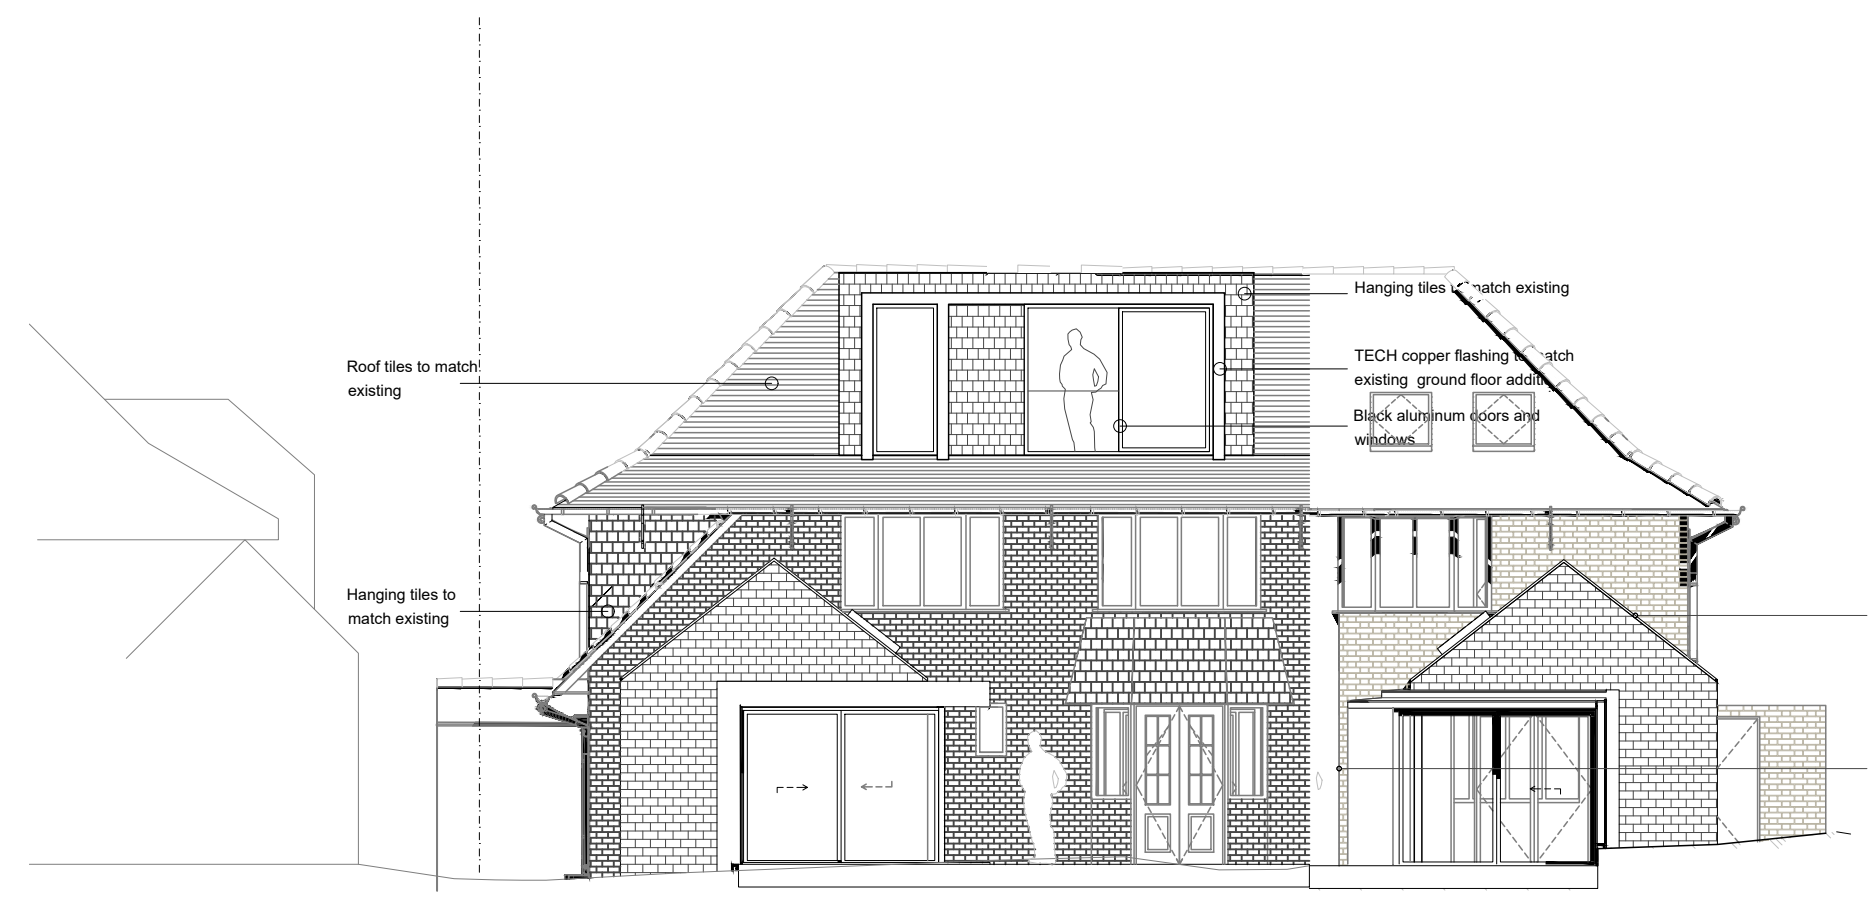


Rear Elevation

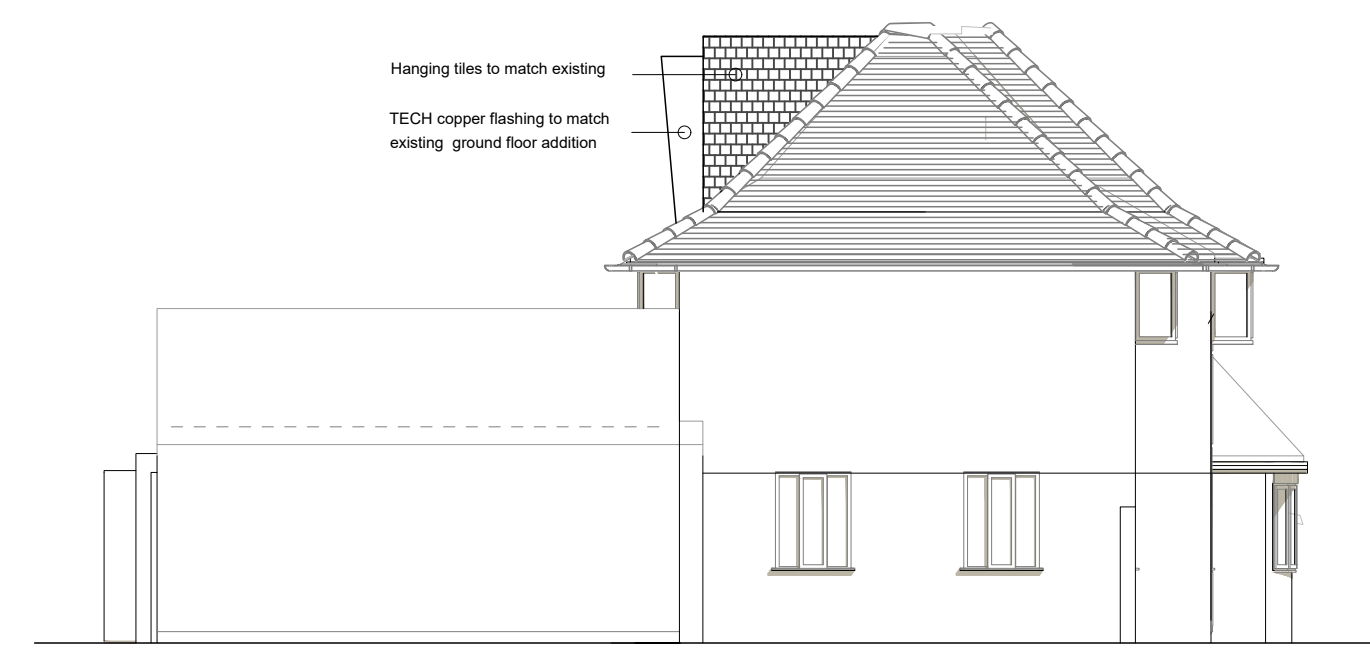

Side Elevation



Front Elevation

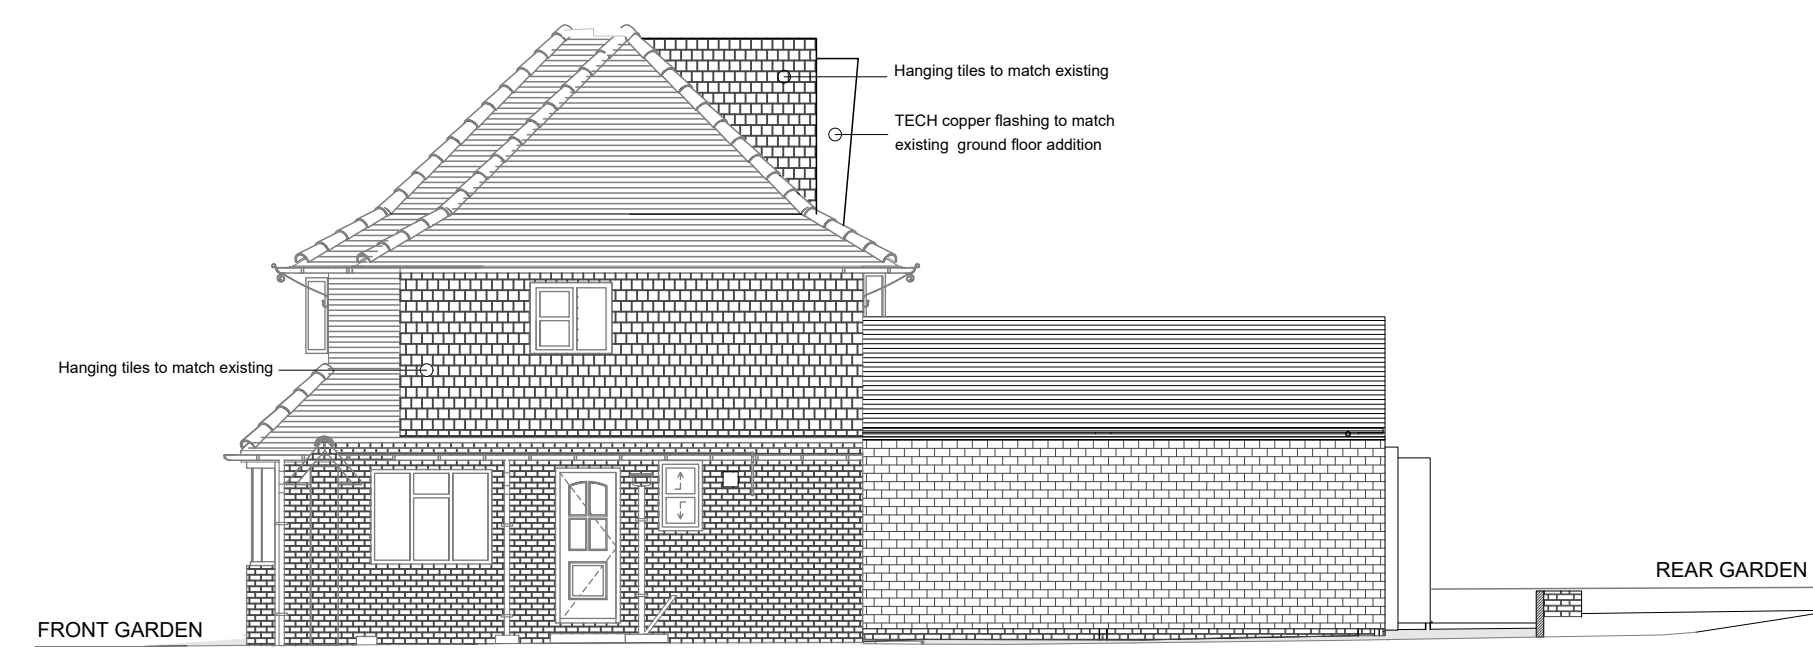

Side Elevation

PROJECT :
43, west common, infield,
haywards Heath, west sussex
m16 2qj

DRAWING :
floor plans and elevations
proposed

DRAWING STATUS :
planning

JOB NO :
amy - 0287
DRAWING NO :
710

SCALE :
1/100 @ A1

DATE :
July 2025

DRAWN BY :
pc

REVISIONS :

0