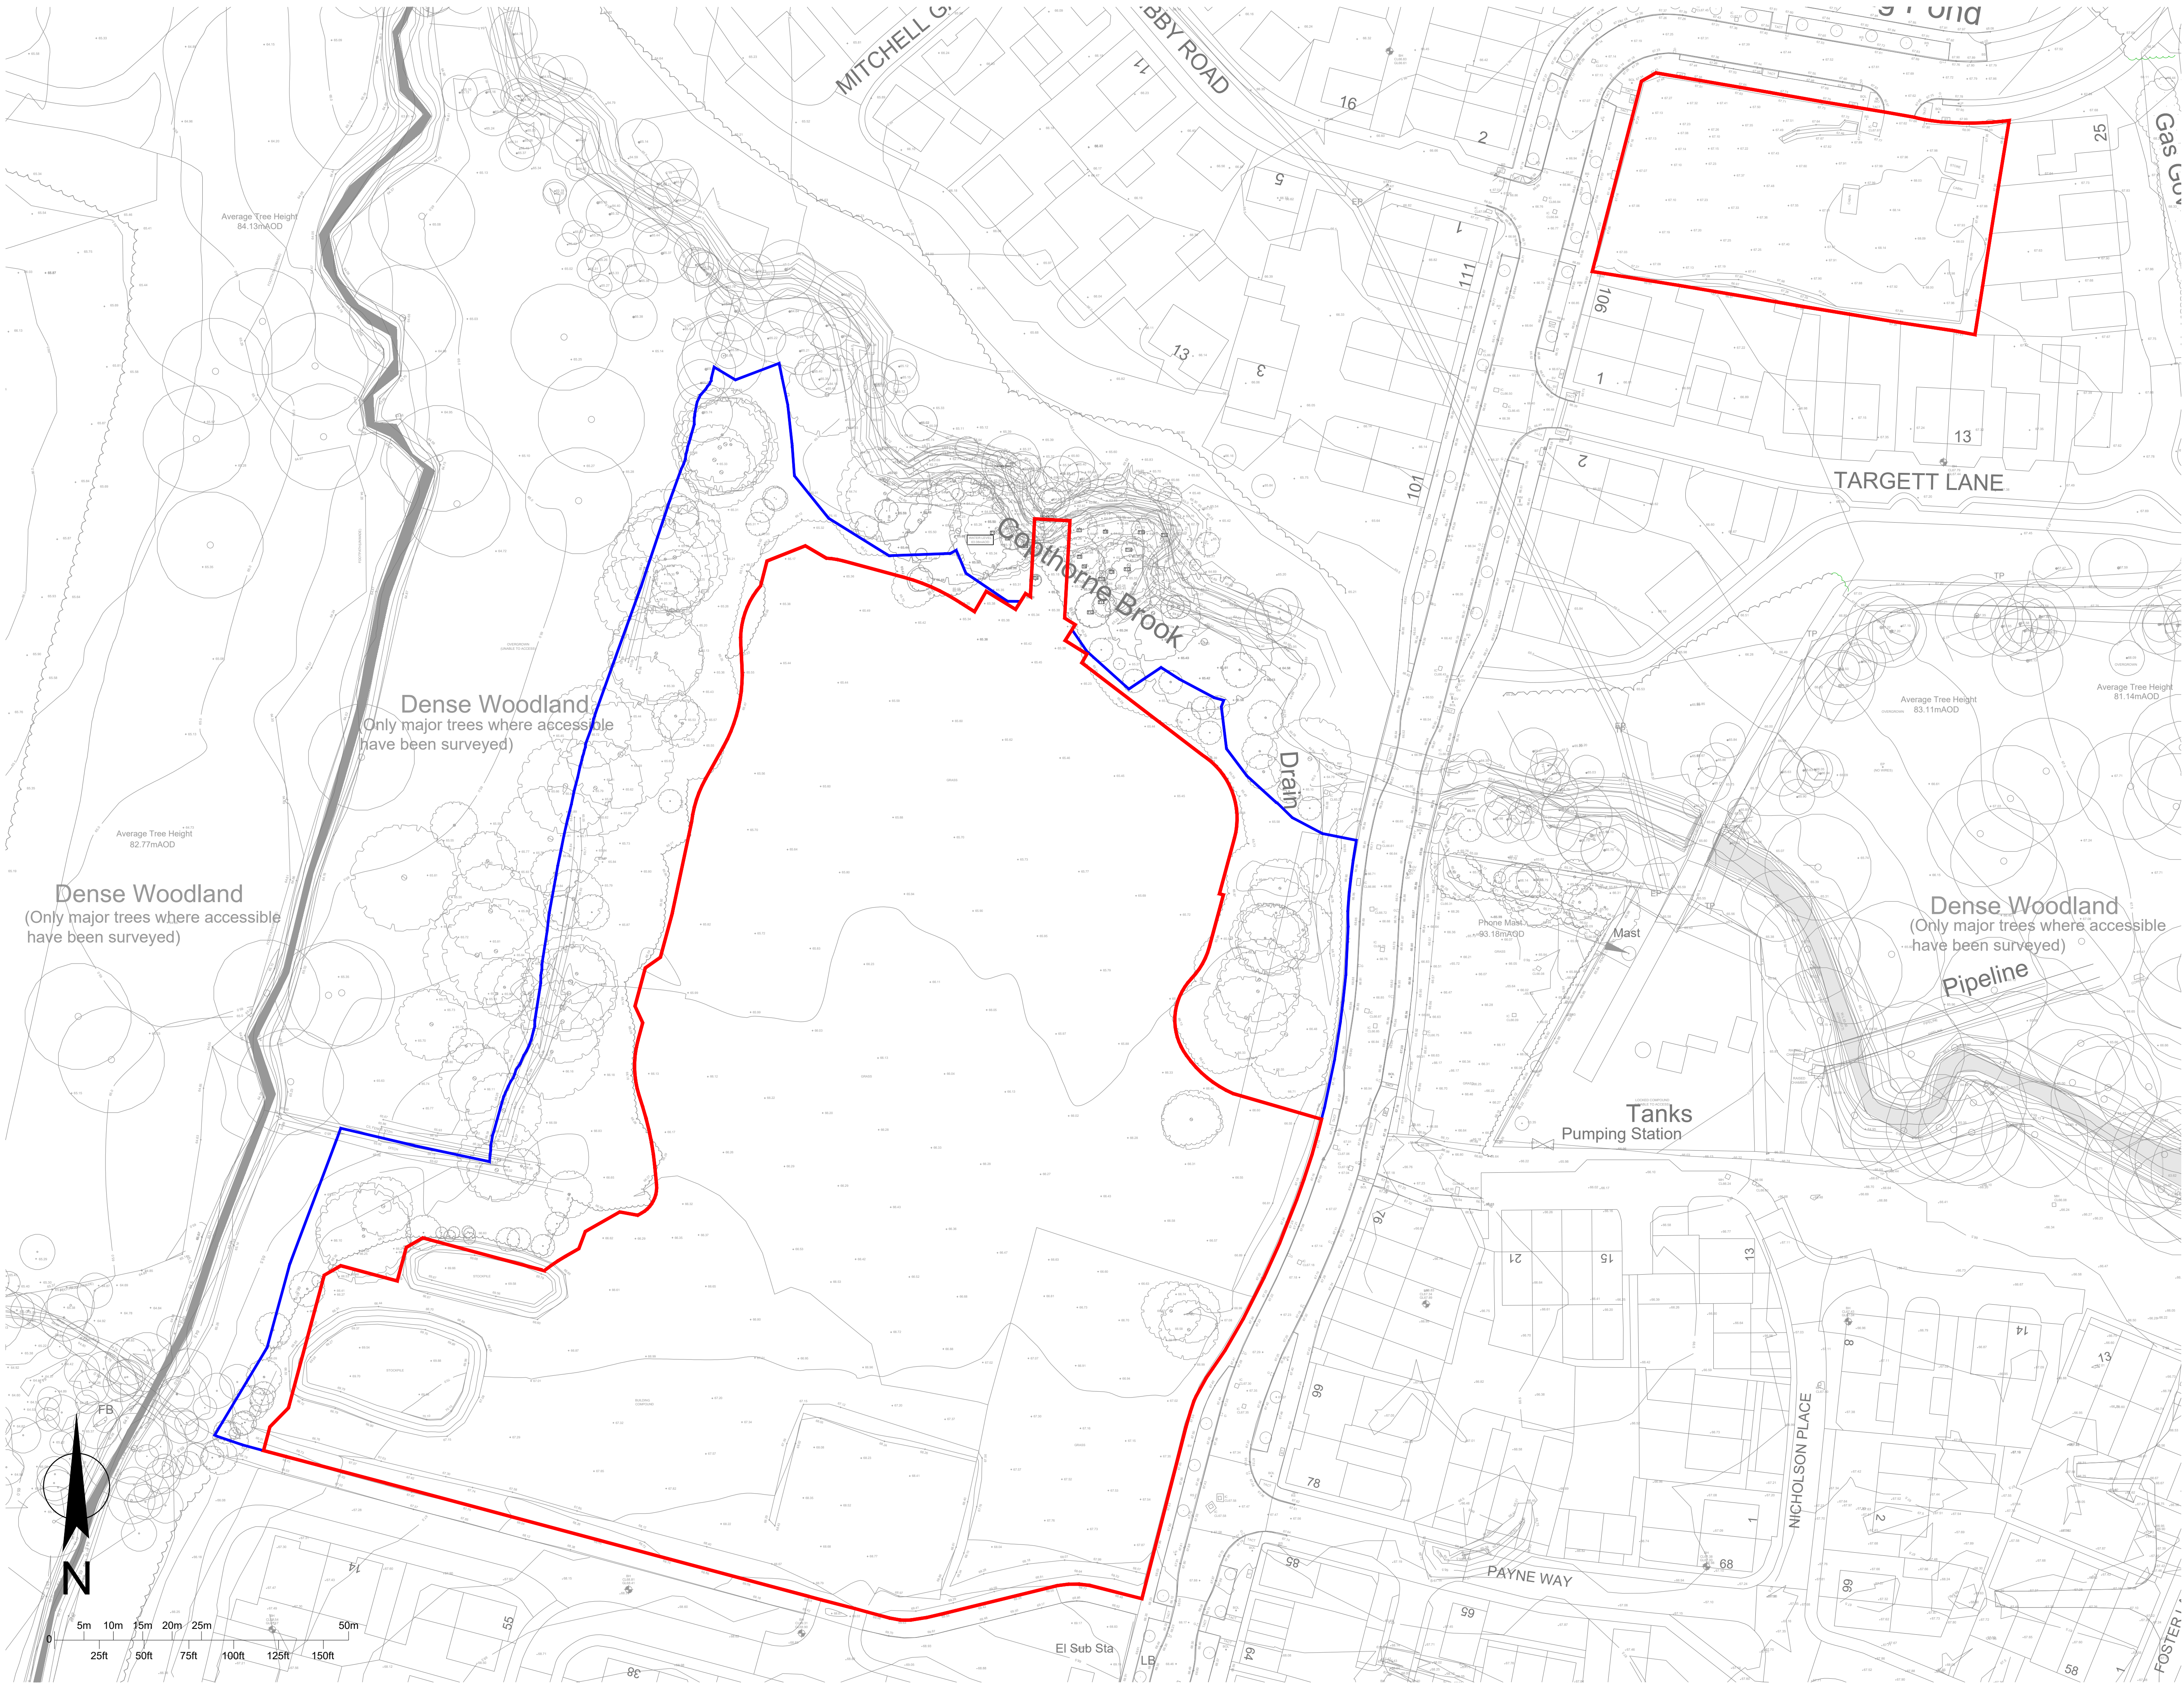


Roberts Limbrick

03333 405 500

mail@robertslimbrick.com

robertslimbrick.com

Registered Office England No. 09659029

Project Name

Residential Development
Land Parcels adjacent to
Worsell Drive, Cophorne

Client Name

Miller Homes

Drawing Title

Existing Site Plan

Scale

1/500 • A1

Status

A3

Number

3001

Project No.

11965

Purpose Of Issue

Issued for Planning

Revision

C01