



ELEVATION A-A
DATUM: 65000m




ELEVATION B-B
DATUM: 65000m




ELEVATION C-C
DATUM: 65000m



ELEVATION D-D
DATUM: 65000m

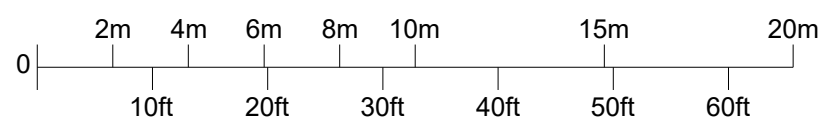


SITE PLAN - SCALE 1:1000

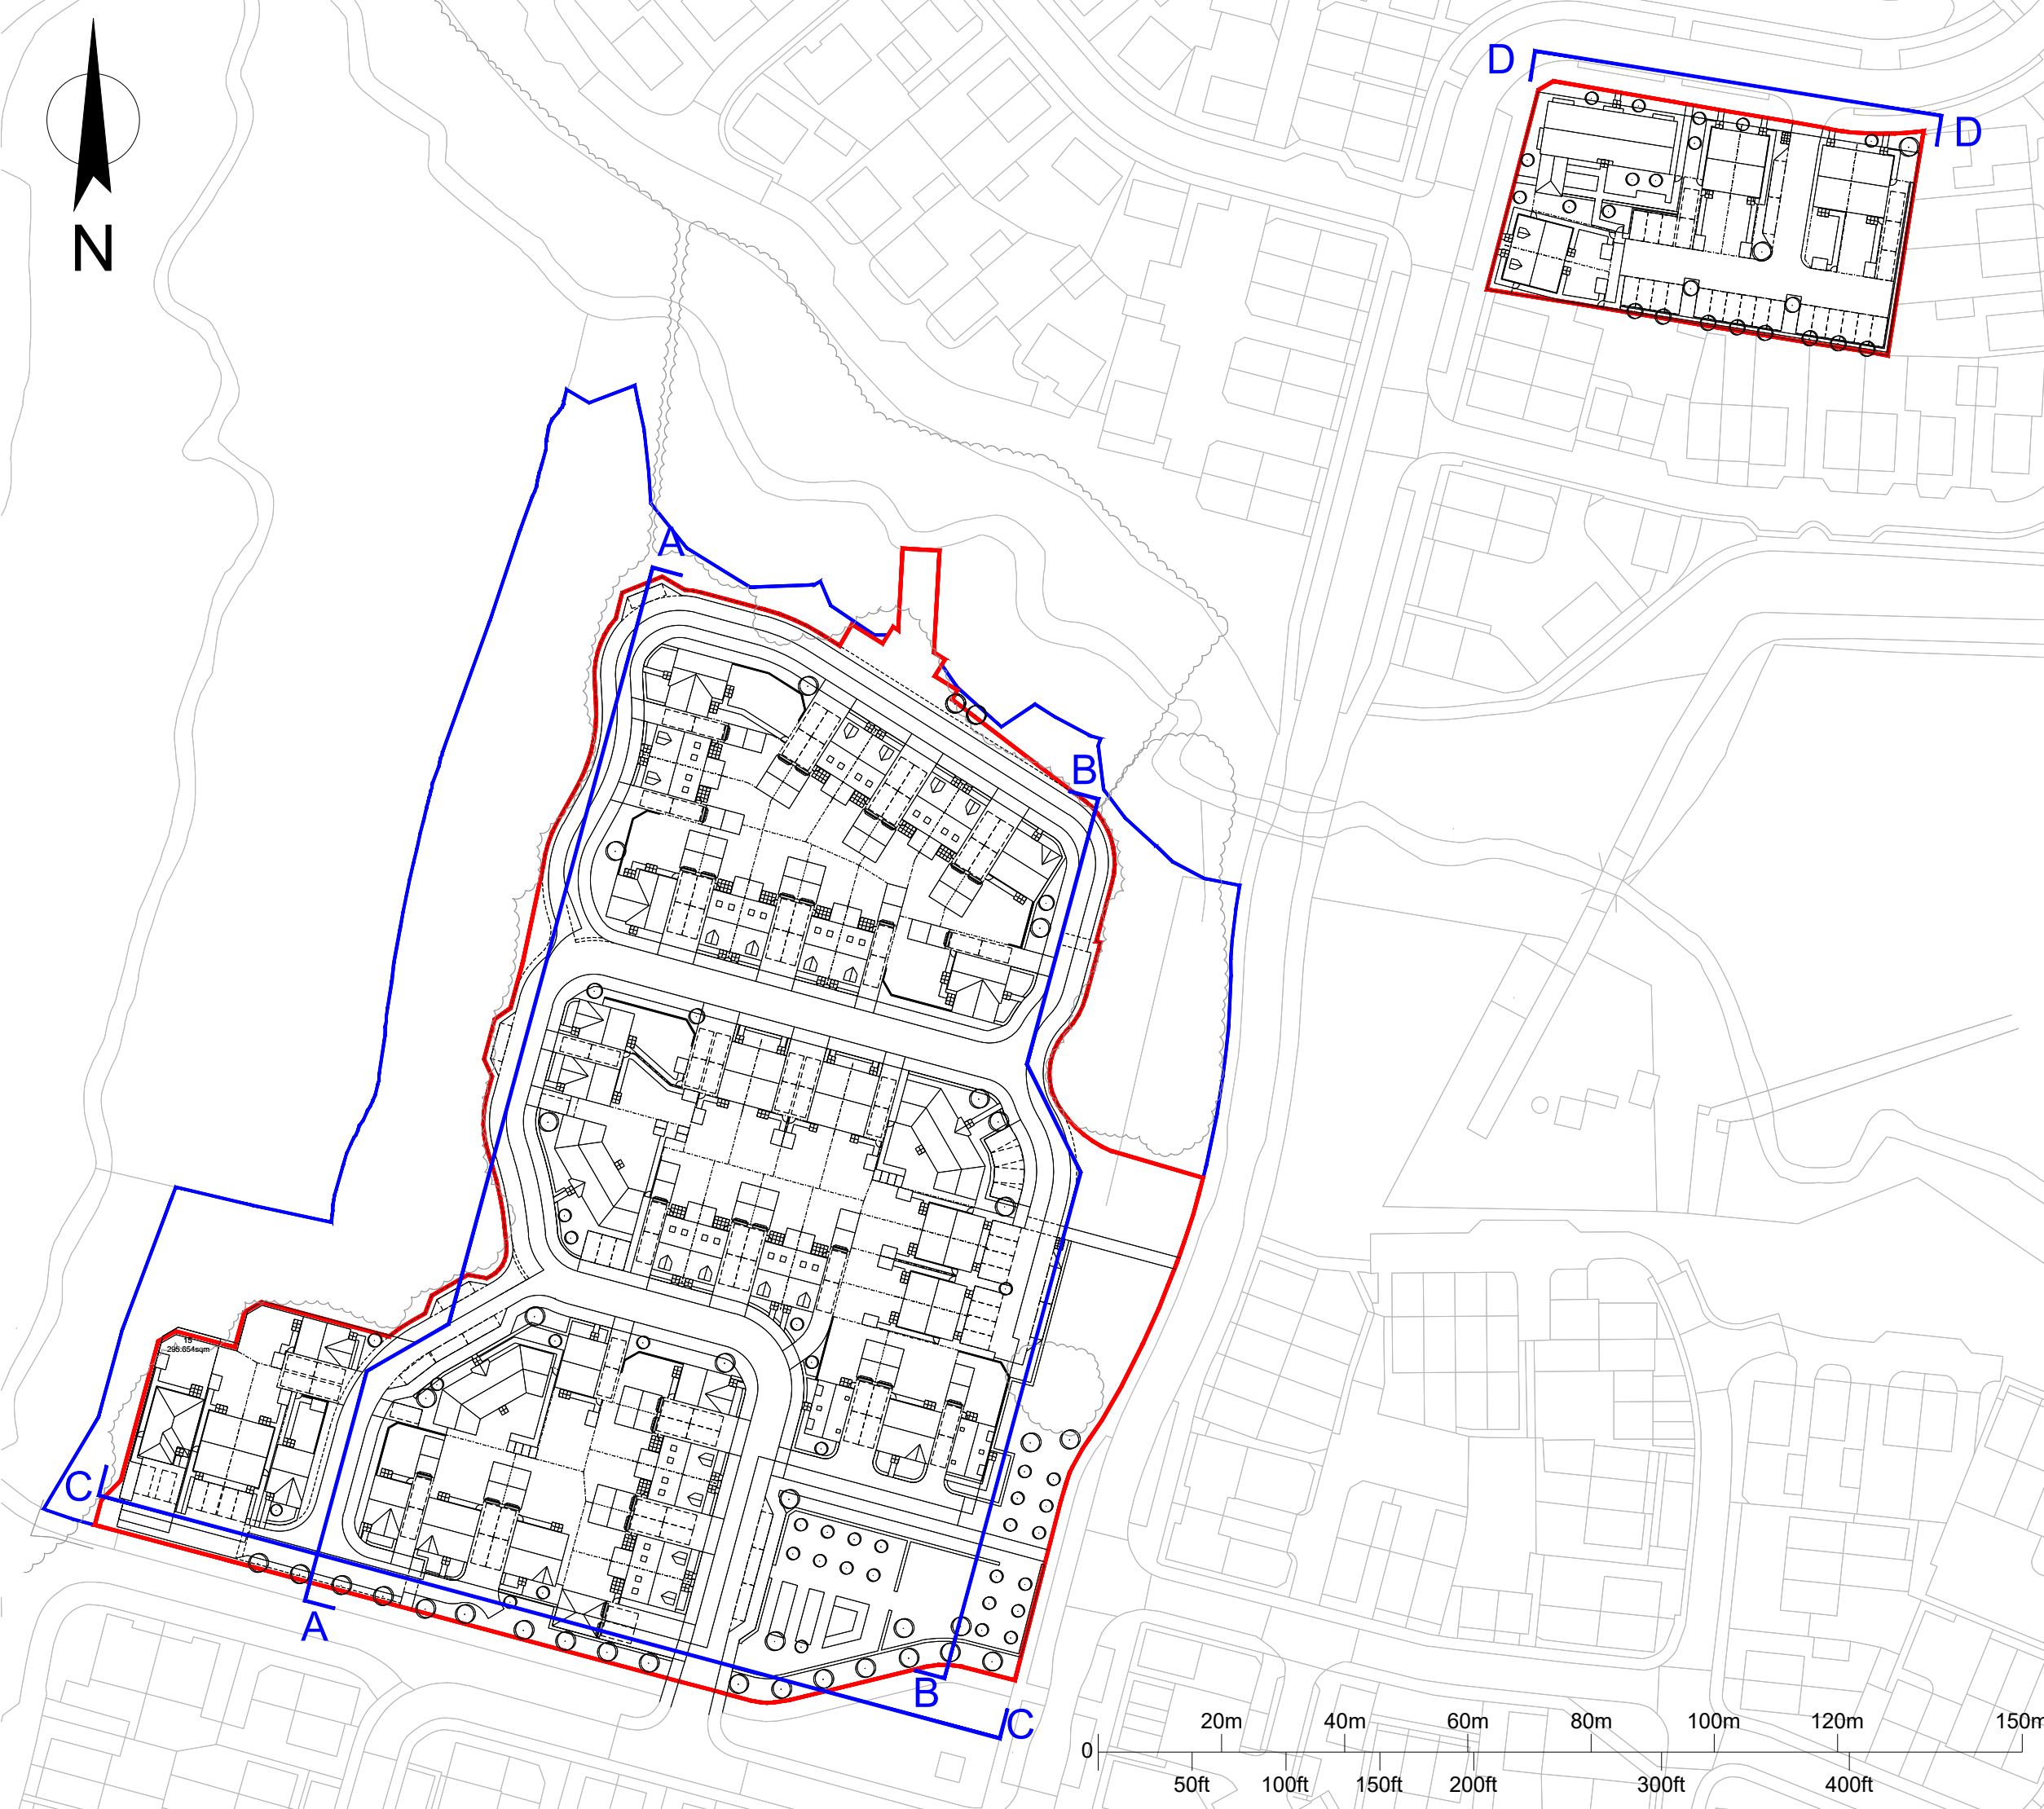

This line should measure 80mm when printed correctly
This drawing is the copyright of Roberts Limbrick Ltd and should not be reproduced in whole or in part or used in any manner whatsoever without their written permission.
Responsibility is not accepted for errors made by others in scaling from this drawing. Use only figured dimensions and report any discrepancies or omissions to the Architect immediately.

C01 03.12.2025 NP Issued for planning

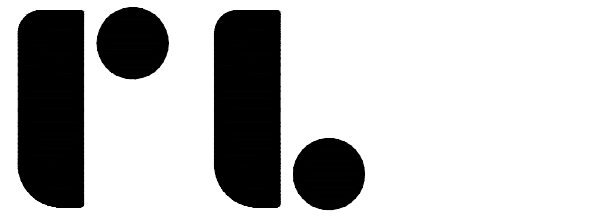

Roberts Limbrick
03333 405 500
mail@robertslimbrick.com
robertslimbrick.com
Registered Office (England) No. 04658229

Project Name
Residential Development
Land Parcels adjacent to
Worsell Drive, Copthorne

Client Name
Miller Homes
-
-

Drawing Title
Proposed Street Elevations
-
-

Scale 1/200 • A0	Project No. 11965
Status A3	Purpose Of Issue Issued for Planning
Project Org Year Level Form Role 11965 • RLA • 25 • 00 • DR • A	
Number 3220	Revision C01