



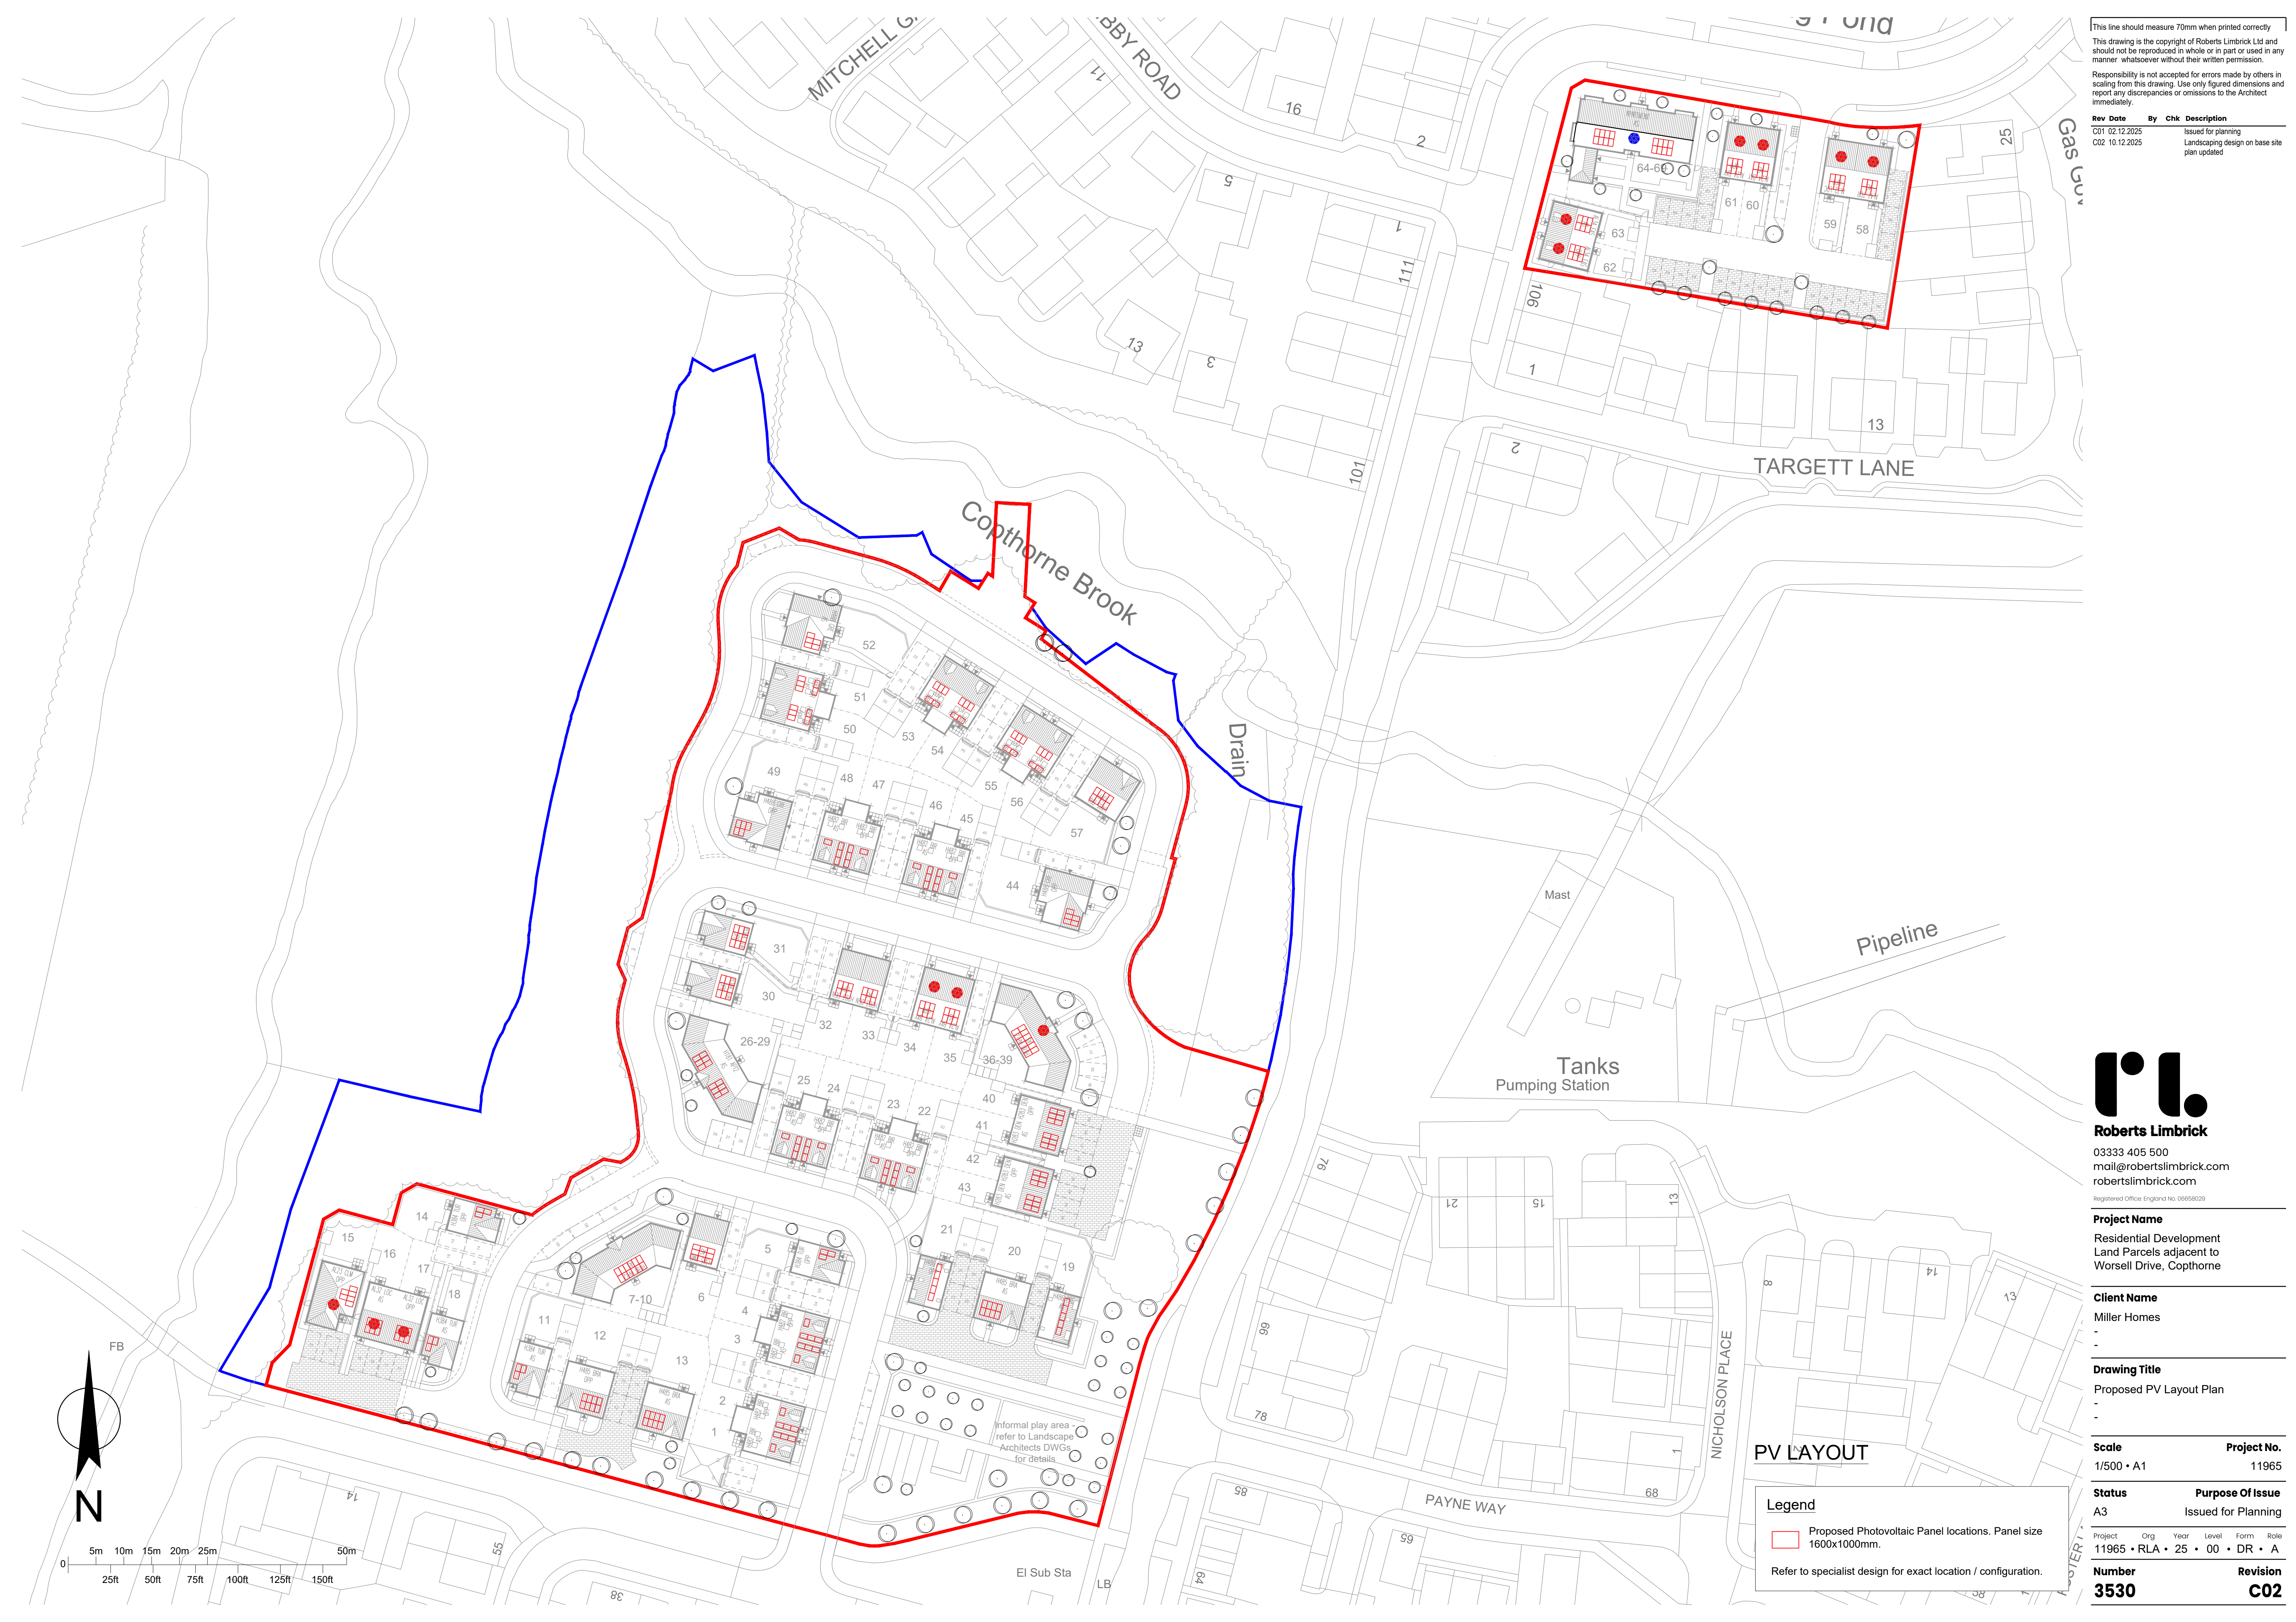

This line should measure 70mm when printed correctly			
This drawing is the copyright of Roberts Limbrick Ltd and should not be reproduced in whole or in part or used in any manner whatsoever without their written permission.			
Responsibility is not accepted for errors made by others in scaling from this drawing. Use only figured dimensions and report any discrepancies or omissions to the Architect immediately.			
Rev	Date	By	Chk Description
C01	02.12.2025		Issued for planning
C02	10.12.2025		Landscaping design on base site plan updated

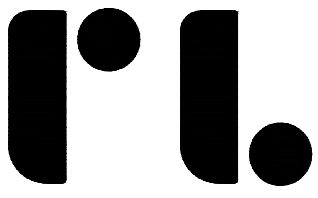

Roberts Limbrick

03333 405 500
mail@robertslimbrick.com
robertslimbrick.com

Registered Office: England No. 09656029

Project Name

Residential Development
Land Parcels adjacent to
Worsell Drive, Copthorne

Client Name

Miller Homes

Drawing Title

Proposed PV Layout Plan

Scale

1/500 • A1

Project No.

11965

Status

A3

Purpose Of Issue

Issued for Planning

Project	Org	Year	Level	Form	Role
11965	• RLA	• 25	• 00	• DR	• A

Number

3530

Revision

C02

PV LAYOUT

Legend

Proposed Photovoltaic Panel locations. Panel size 1600x1000mm.

Refer to specialist design for exact location / configuration.