



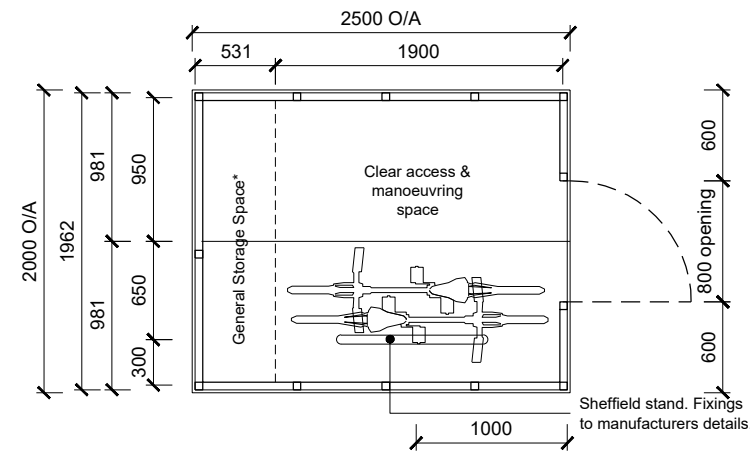


Shed Floor Plan
Scale 1:50

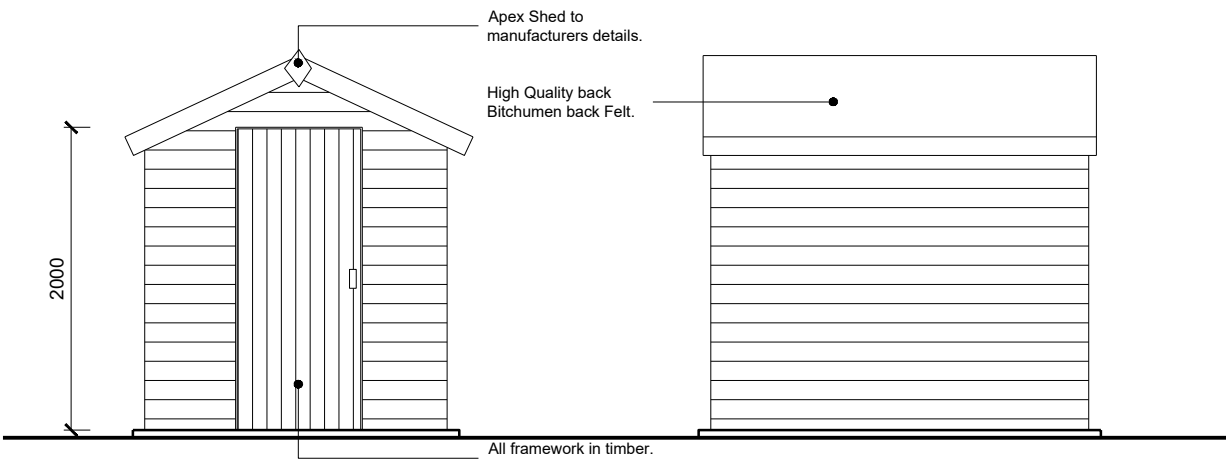

Front Elevation
Scale 1:50

Side Elevation
Scale 1:50

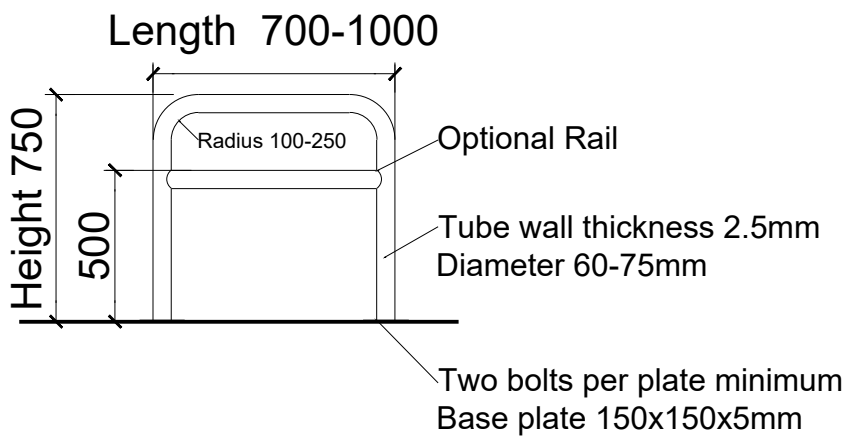

Sheffield Hoop Detail
Scale 1:25



Proposed shed lighting - Beam 50lm warm white Solar Shed Light with pull cord for easy operation. (thesolarcentre.co.uk)



Proposed Shed Lock - Shed to be secured using '5 lever mortice lock'

This line should measure 50mm when printed correctly

This drawing is the copyright of Roberts Limbrick Ltd and should not be reproduced in whole or in part or used in any manner whatsoever without their written permission.

Responsibility is not accepted for errors made by others in scaling from this drawing. Use only figured dimensions and report any discrepancies or omissions to the Architect immediately.

Rev	Date	By	Chk	Description
C01	02.12.2025			Issued for planning



Roberts Limbrick

03333 405 500
mail@robertslimbrick.com
robertslimbrick.com

Registered Office: England No. 06658029

Project Name

Residential Development
Land Parcels adjacent to
Worsell Drive, Copthorne

Client Name

Miller Homes
-
-

Drawing Title

PROPOSED CYCLE STORAGE
DETAILS
-

Scale	Project No.
1:50 @ A3	11965

Status	Purpose Of Issue
A3	Issued for Planning

Project	Org	Vol	Level	Form	Role
11965	• RLA	• 25	• XX	• DR	• A

Number	Revision
3241	C01

*Note: Timber frame shed on concrete base secured via a lock. Stand type to be a Sheffield stand secured to concrete base.