




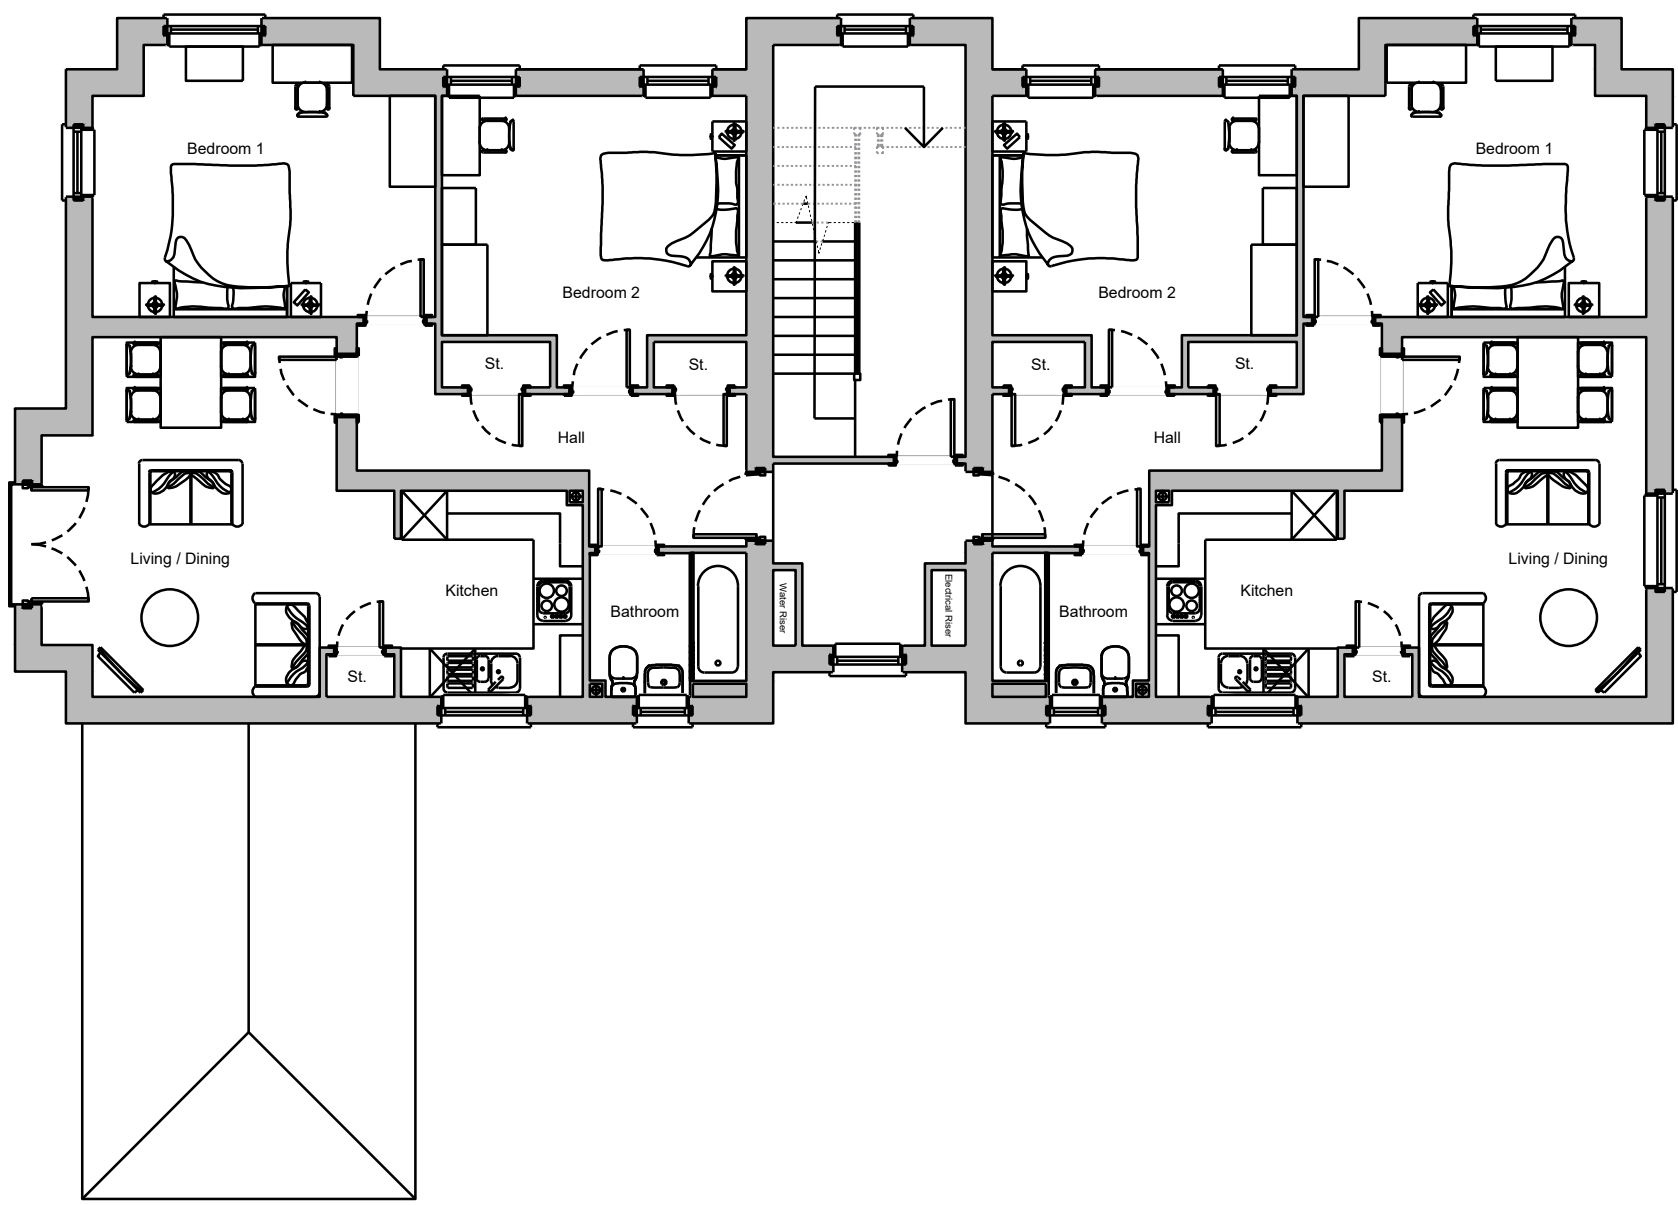

SECOND FLOOR PLAN

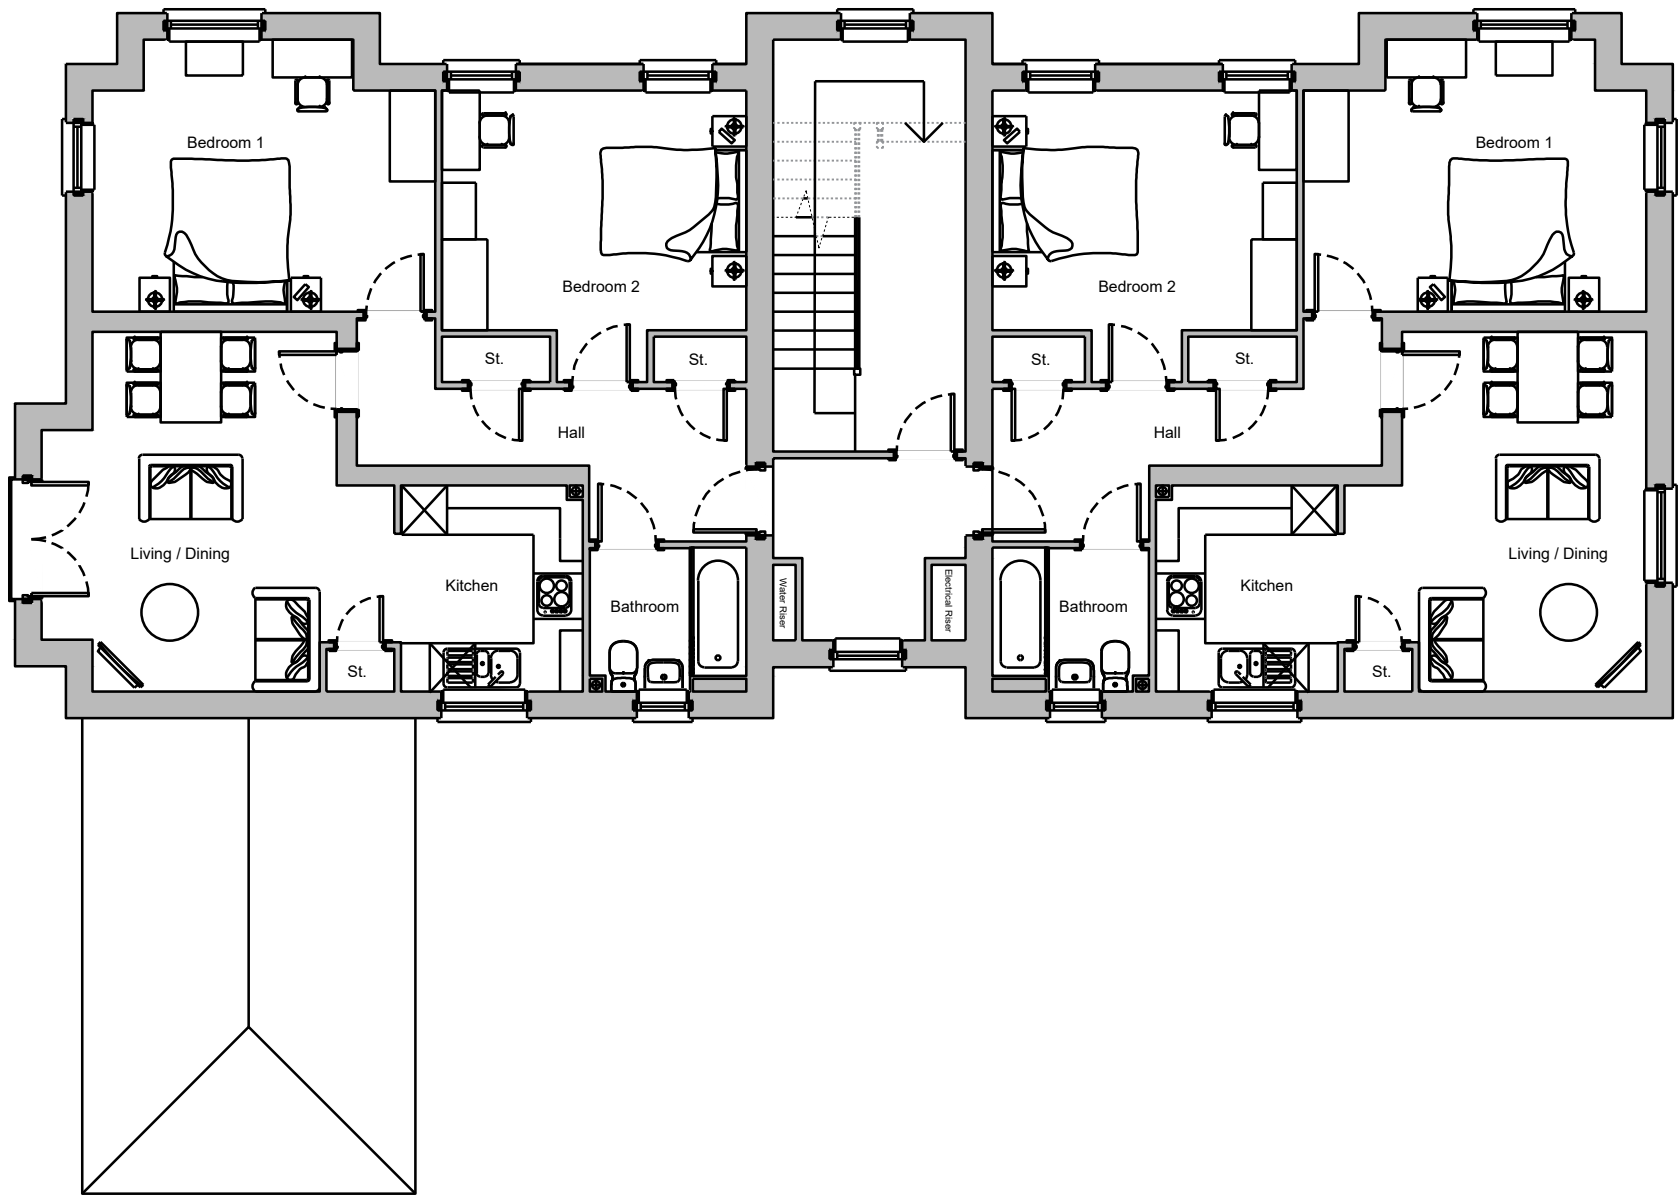

FIRST FLOOR PLAN

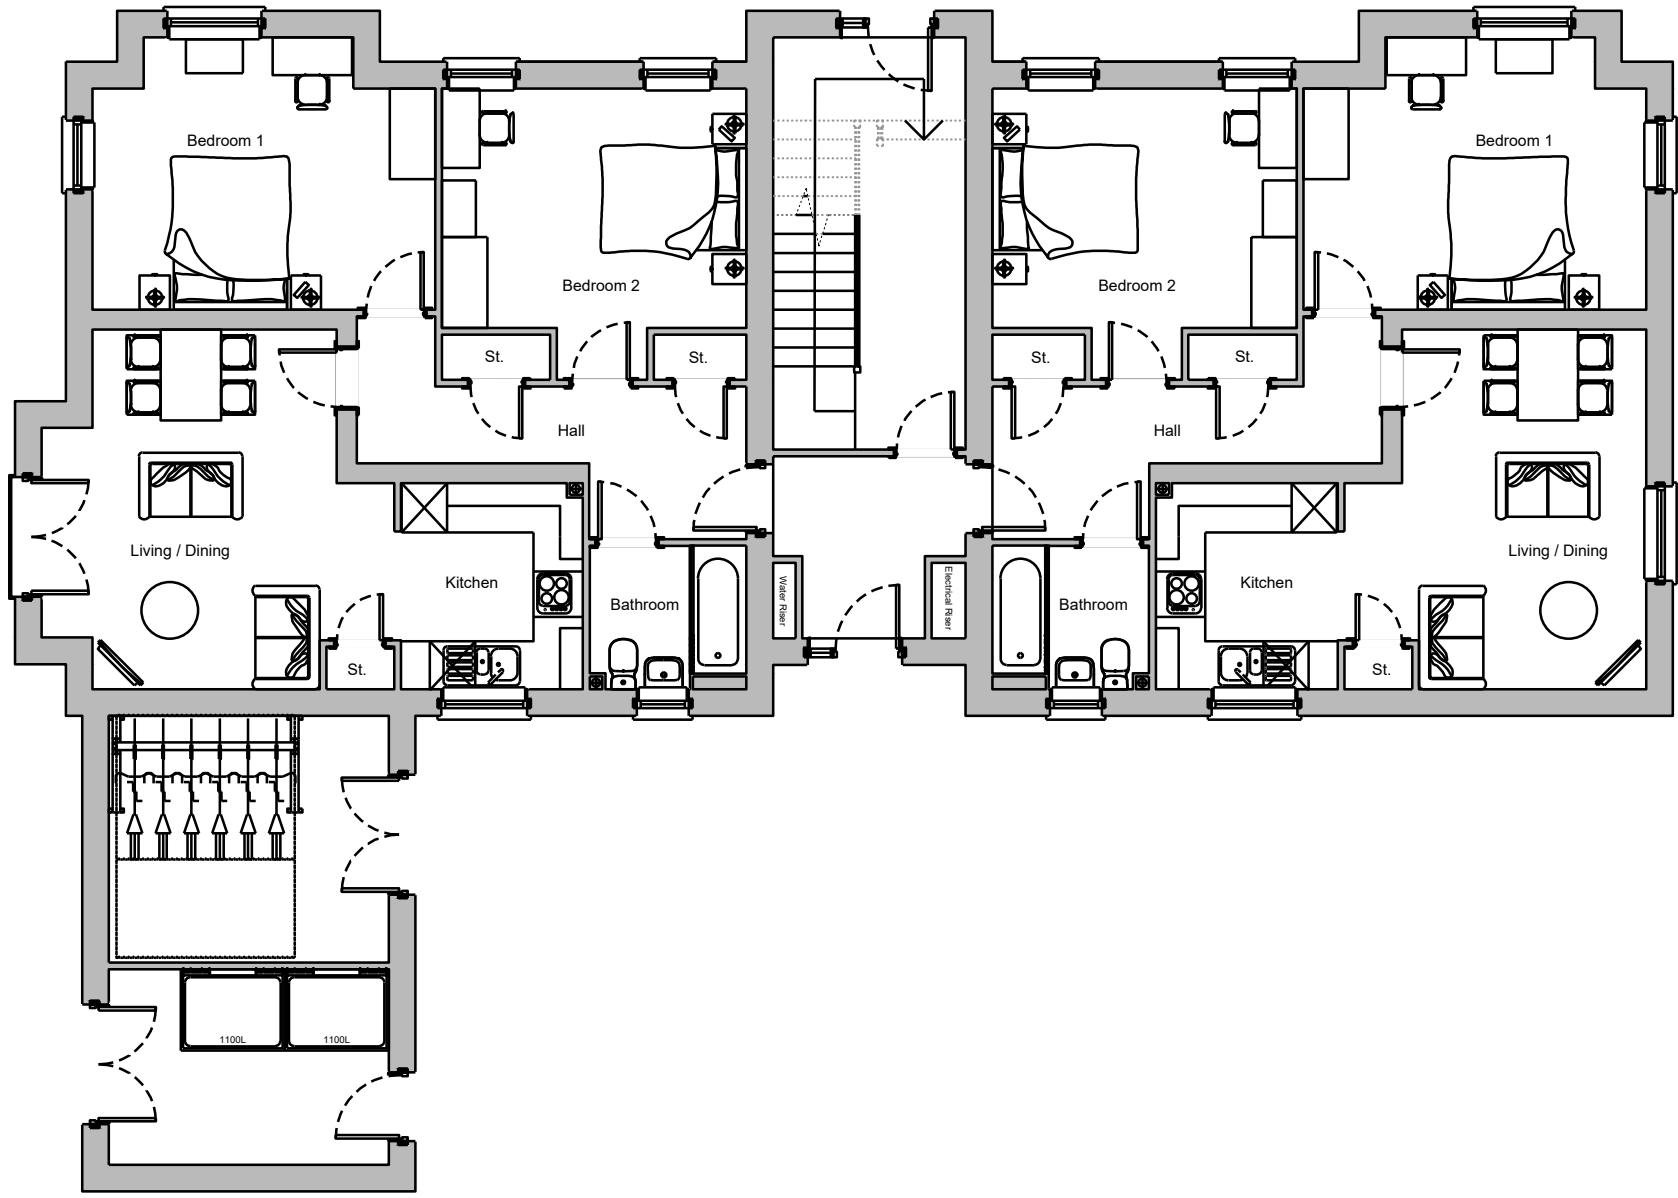

GROUND FLOOR PLAN



FRONT ELEVATION



SIDE ELEVATION



REAR ELEVATION



SIDE ELEVATION

DESIGN STANDARDS

DESIGN STANDARDS CHECKLIST		
DESIGN STANDARDS	NO	YES
NDSS		
WDQR		
M4(2)		
M4(3)		


PLOT NUMBERS

AS: 64, 65, 66, 67, 68, 69
OPP:

NOTE: Please refer to
11965-RLA-25-DR-A-2530 Proposed PV
Layout Plan for plot specific PV
orientations

MATERIALS LEGEND

Dwelling Materials	
1. Roof Type: Russell Grampian Concrete Roof Tiles - Cottage Red	6. Render Surround: Monorex (or similar approved) - Ivory / Off White
2. Brick Type: Red Brick - Brunswick Farmhouse Mixture (or similar approved)	7. Brick Detail: Red Brick - Brunswick Farmhouse Mixture
3. Render Type: Monorex (or similar approved) - Ivory / Off White	8. Canopy: GRP Flat Roof
4. Cladding Type: HardiePlank (or similar approved) - Iron Grey	9. Windows & Door Frame: White
5. Entrance Door: Black	10. Rainwater Goods: UPVC - Black

 

Roberts Limbrick

03333 405 500
mail@robertslimbrick.com
robertslimbrick.com

Registered Office England No. 09658029

Project Name

Residential Development
Land Parcels adjacent to
Worsell Drive, Copthorne

Client Name

Miller Homes
-
-

Drawing Title

2 BED APARTMENT PLANS
AND ELEVATIONS
-

Scale

1/100 • A1

Project No.

11965

Status

A3

Purpose Of Issue

Issued for Planning

Project	Org	Vol	Level	Form	Role
11965 • RLA • 25 • 00 • DR • A					

Number

3316

Revision

C01