


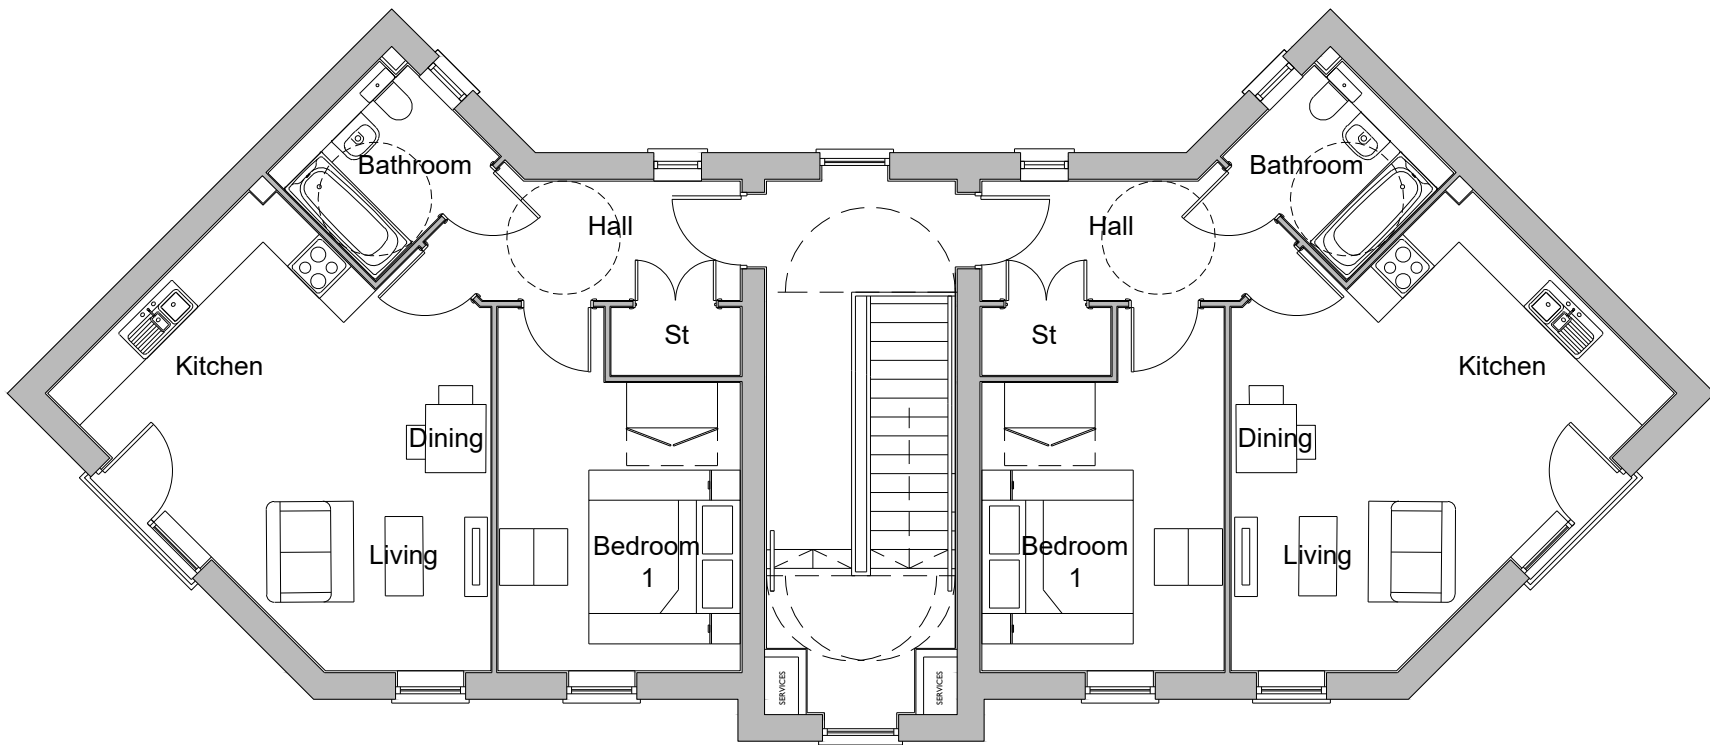


FIRST FLOOR PLAN



FRONT ELEVATION



SIDE ELEVATION

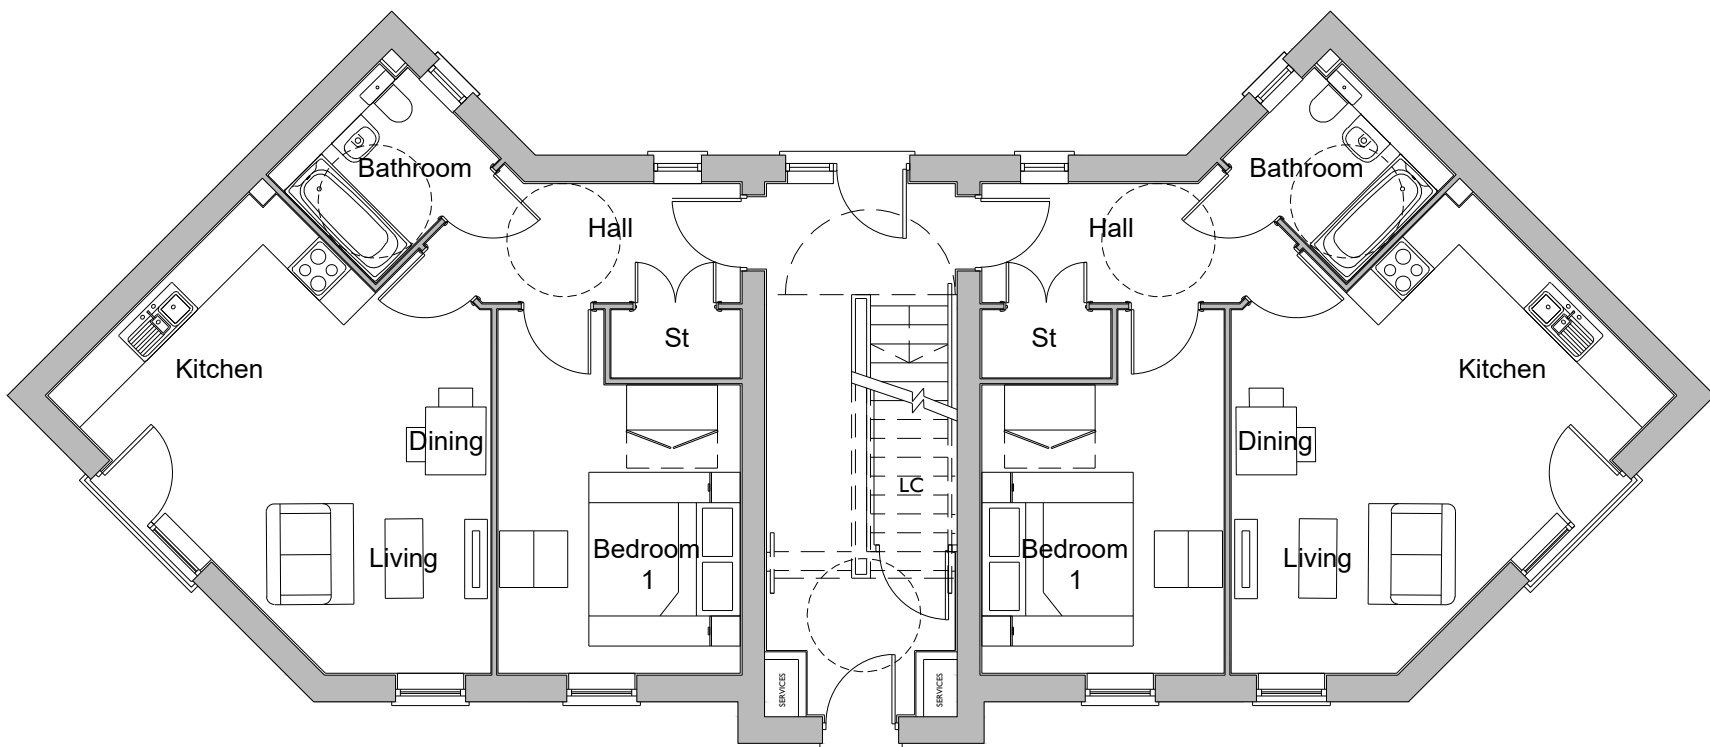

GROUND FLOOR PLAN



REAR ELEVATION



SIDE ELEVATION

MATERIALS LEGEND

Dwelling Materials



- Roof Type:
Russell Grampian Concrete Roof Tiles - Slate Grey
- Brick Type:
Red Brick - Brunswick Antique Mixture (or similar approved)
- Render Surround:
N/A
- Brick Detail:
Blue Brick - Staffordshire Slate Blue Smooth
- Entrance Door:
Black
- Canopy:
GRP Flat Roof
- Windows & Door Frame:
White
- Rainwater Goods:
UPVC - Black

DESIGN STANDARDS CHECKLIST		
DESIGN STANDARDS	NO	YES
NDSS		
WDQR		
M4(2)		
M4(3)		

PLOT NUMBERS

AS: 36, 37, 38, 39
OPP:

NOTE: Please refer to 11965-RLA-25-DR-A-2530 Proposed PV Layout Plan for plot specific PV orientations

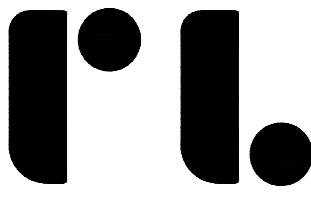 

Roberts Limbrick

03333 405 500
mail@robertslimbrick.com
robertslimbrick.com

Registered Office: England No. 09658029

Project Name

Residential Development
Land Parcels adjacent to
Worsell Drive, Copthorne

Client Name

Miller Homes
-
-

Drawing Title

HOUSETYPE AL181 APT 2
PLANS & ELEVATIONS
-

Scale

1/100 • A1

Project No.

11965

Status

A3

Purpose Of Issue

Issued for Planning

Project	Org	Vol	Level	Form	Role
11965 • RLA • 25	• ZZ	• DR	• A		

Number

3321

Revision

C01