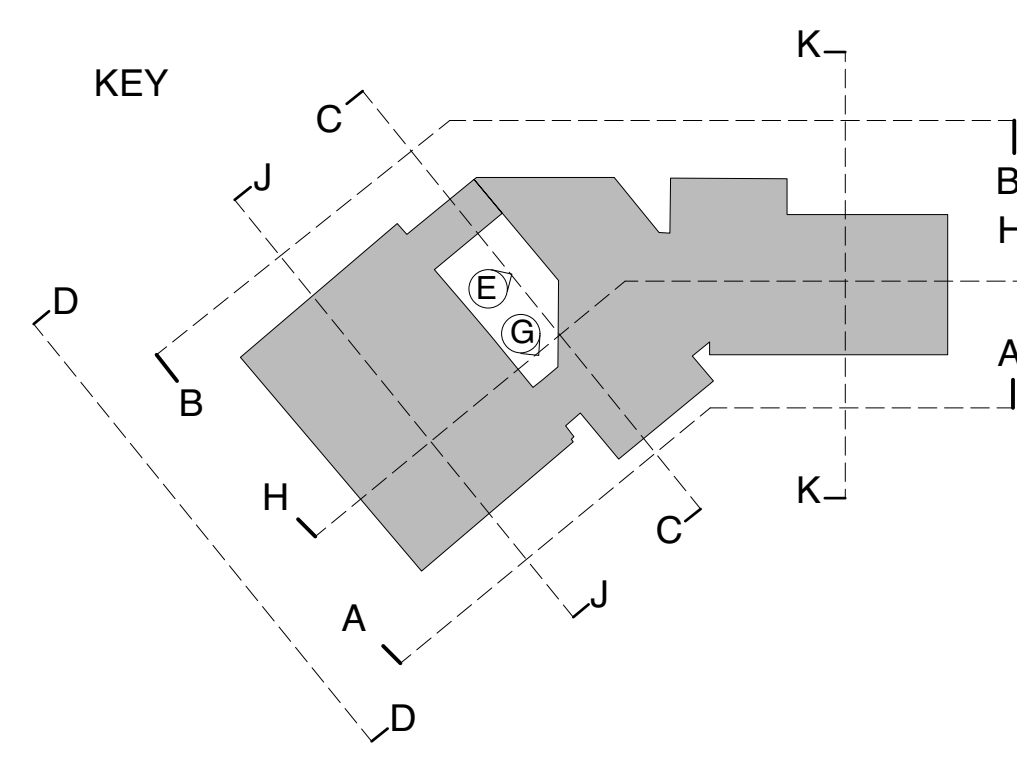
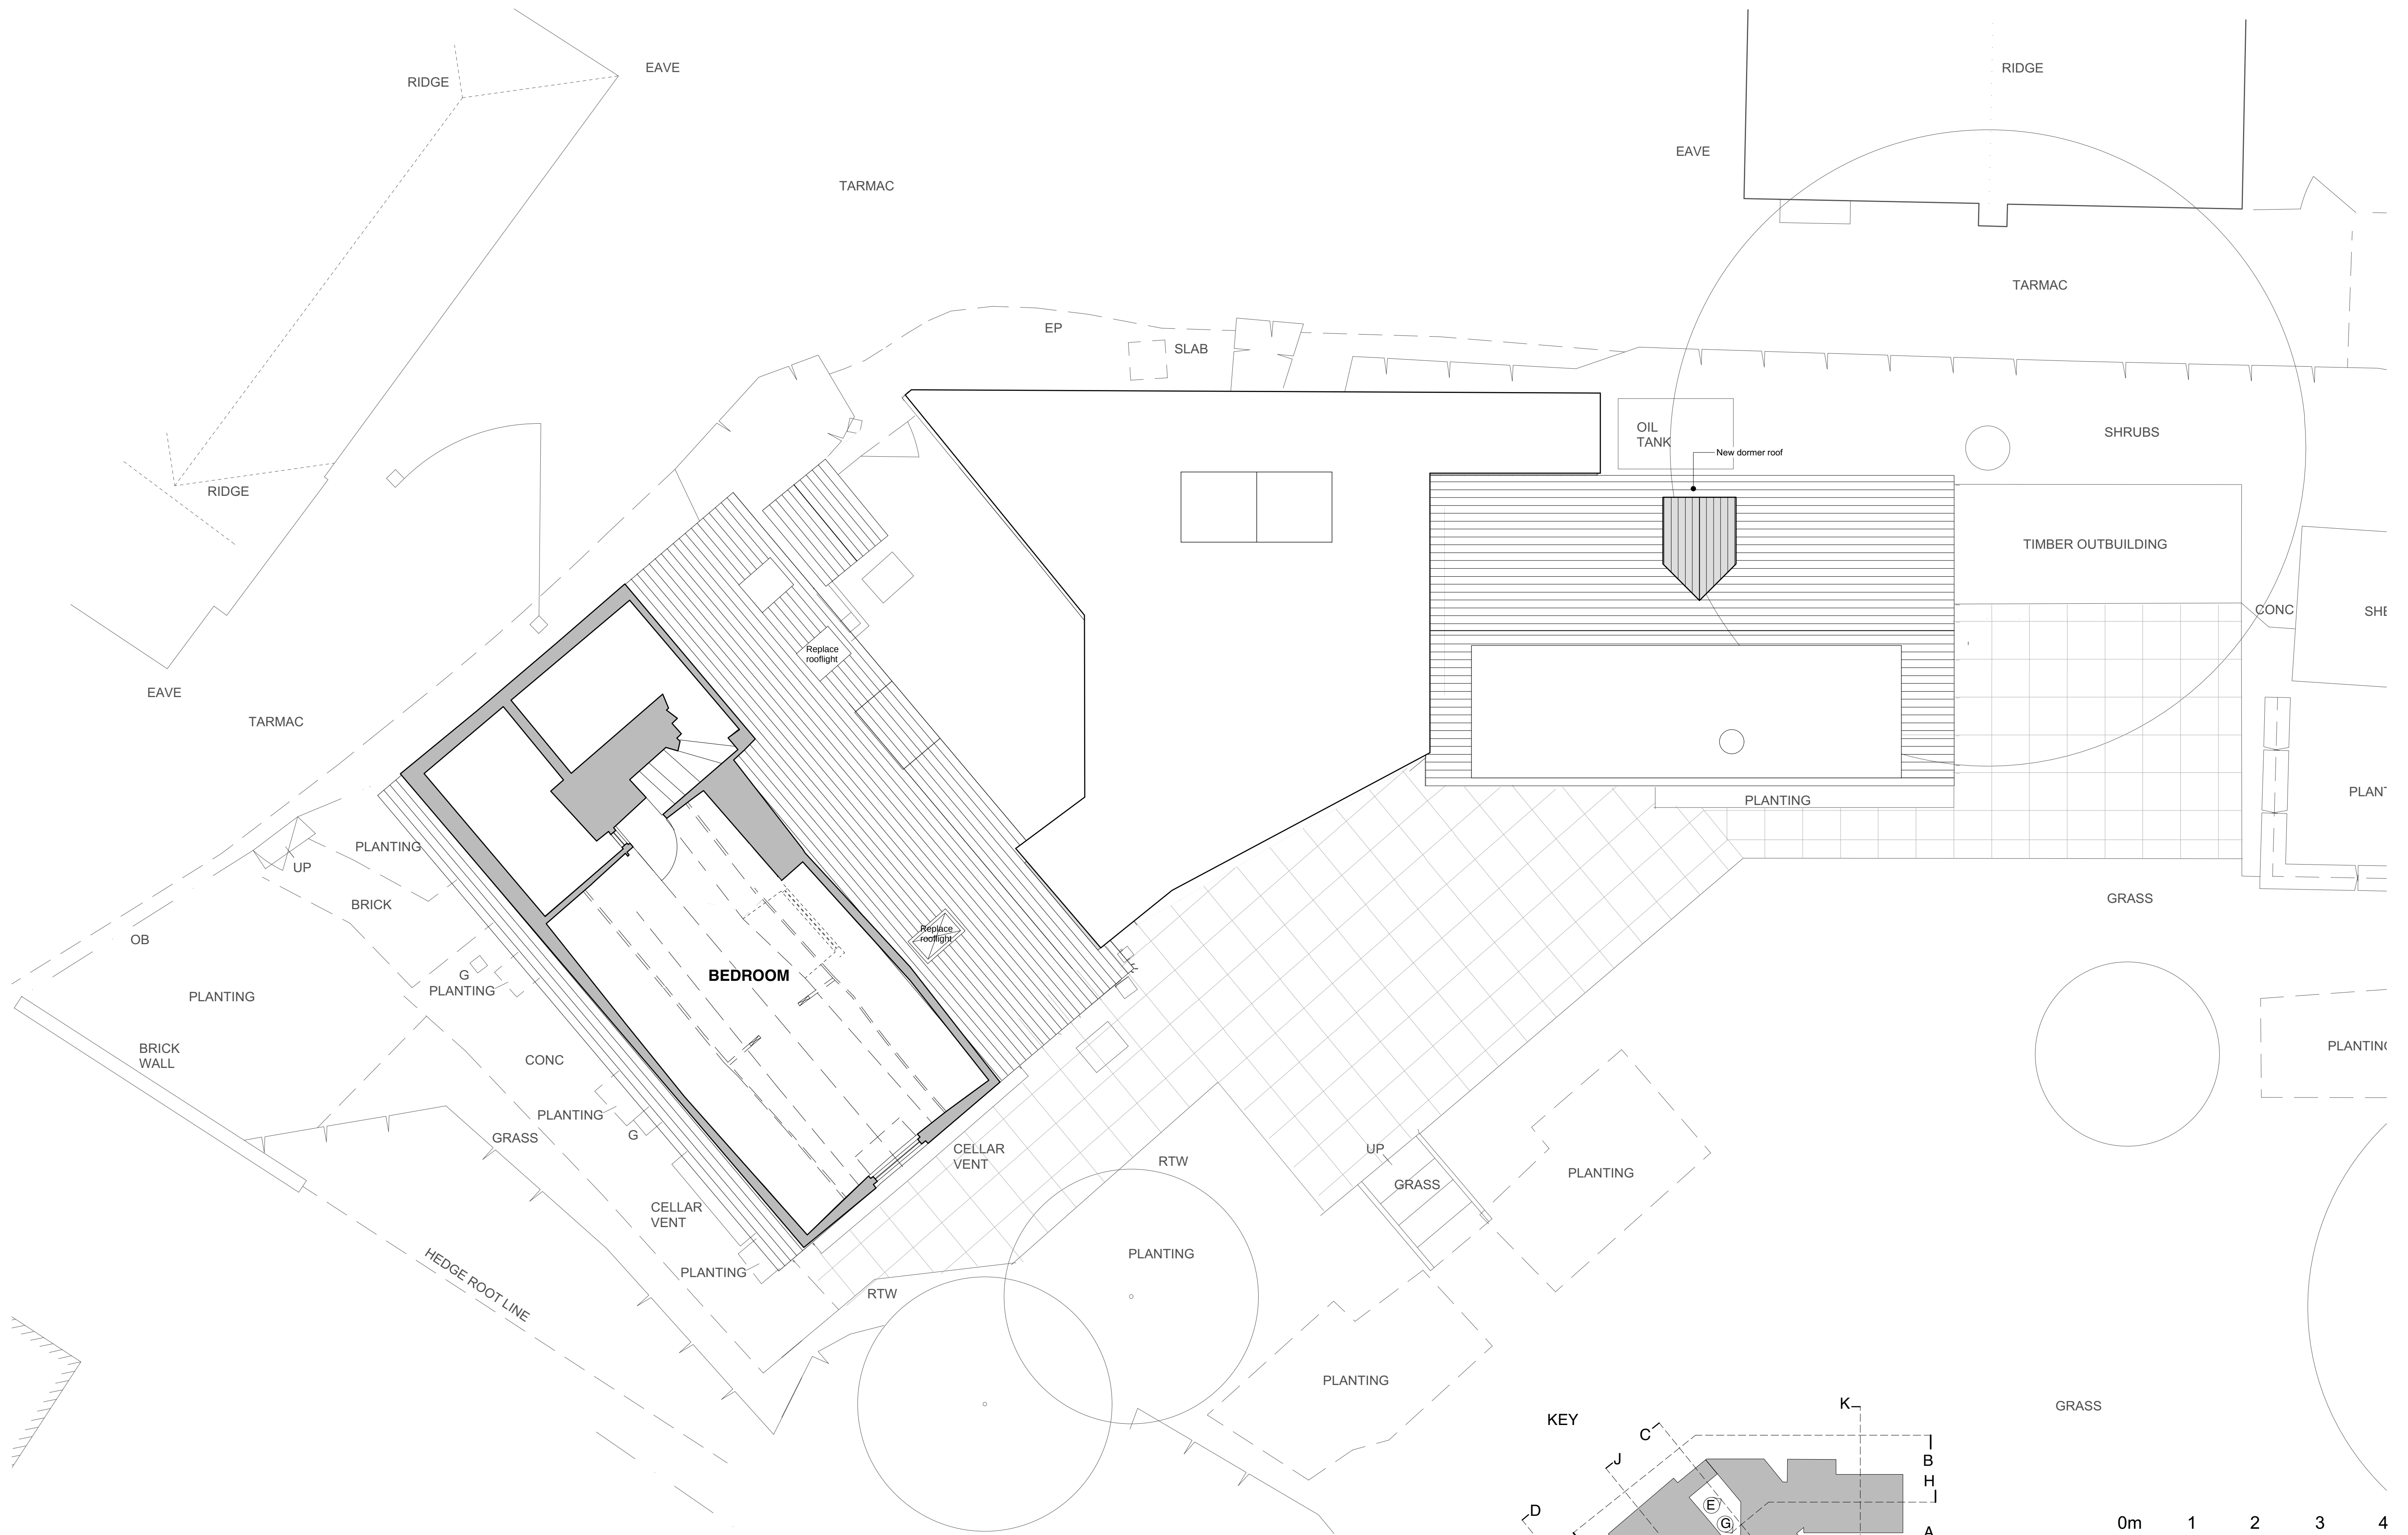


Job Name			
BOWLING ALLEY COTTAGE, THE GREEN, HORSTED KEYNES, RH17 7AP			
Scheme		Drawing Title	
LISTED BUILDING		PROPOSED SECOND FLOOR PLAN	
Date	Scale	Job Ref	
Jan '25	1:50@ A1		
© All rights reserved - Do not scale off drawing All dimensions to be checked on site		Drawing Number	
		L-202g	