





Notes:

1. THE COPYRIGHT OF THIS DRAWING IS VESTED IN ARCHEVOLVE AND IT MAY NOT BE REPRODUCED IN WHOLE OR PART OR USED FOR THE MANUFACTURE OF ANY ARTICLE WITHOUT THE EXPRESS PERMISSION OF THE COPYRIGHT HOLDERS.
2. WORK TO FIGURED DIMENSIONS ONLY.
3. THIS DRAWING IS TO BE READ IN CONJUNCTION WITH ALL RELEVANT ARCHITECT'S, SERVICE ENGINEER'S AND ARCHEVOLVE AND SPECIFICATIONS.

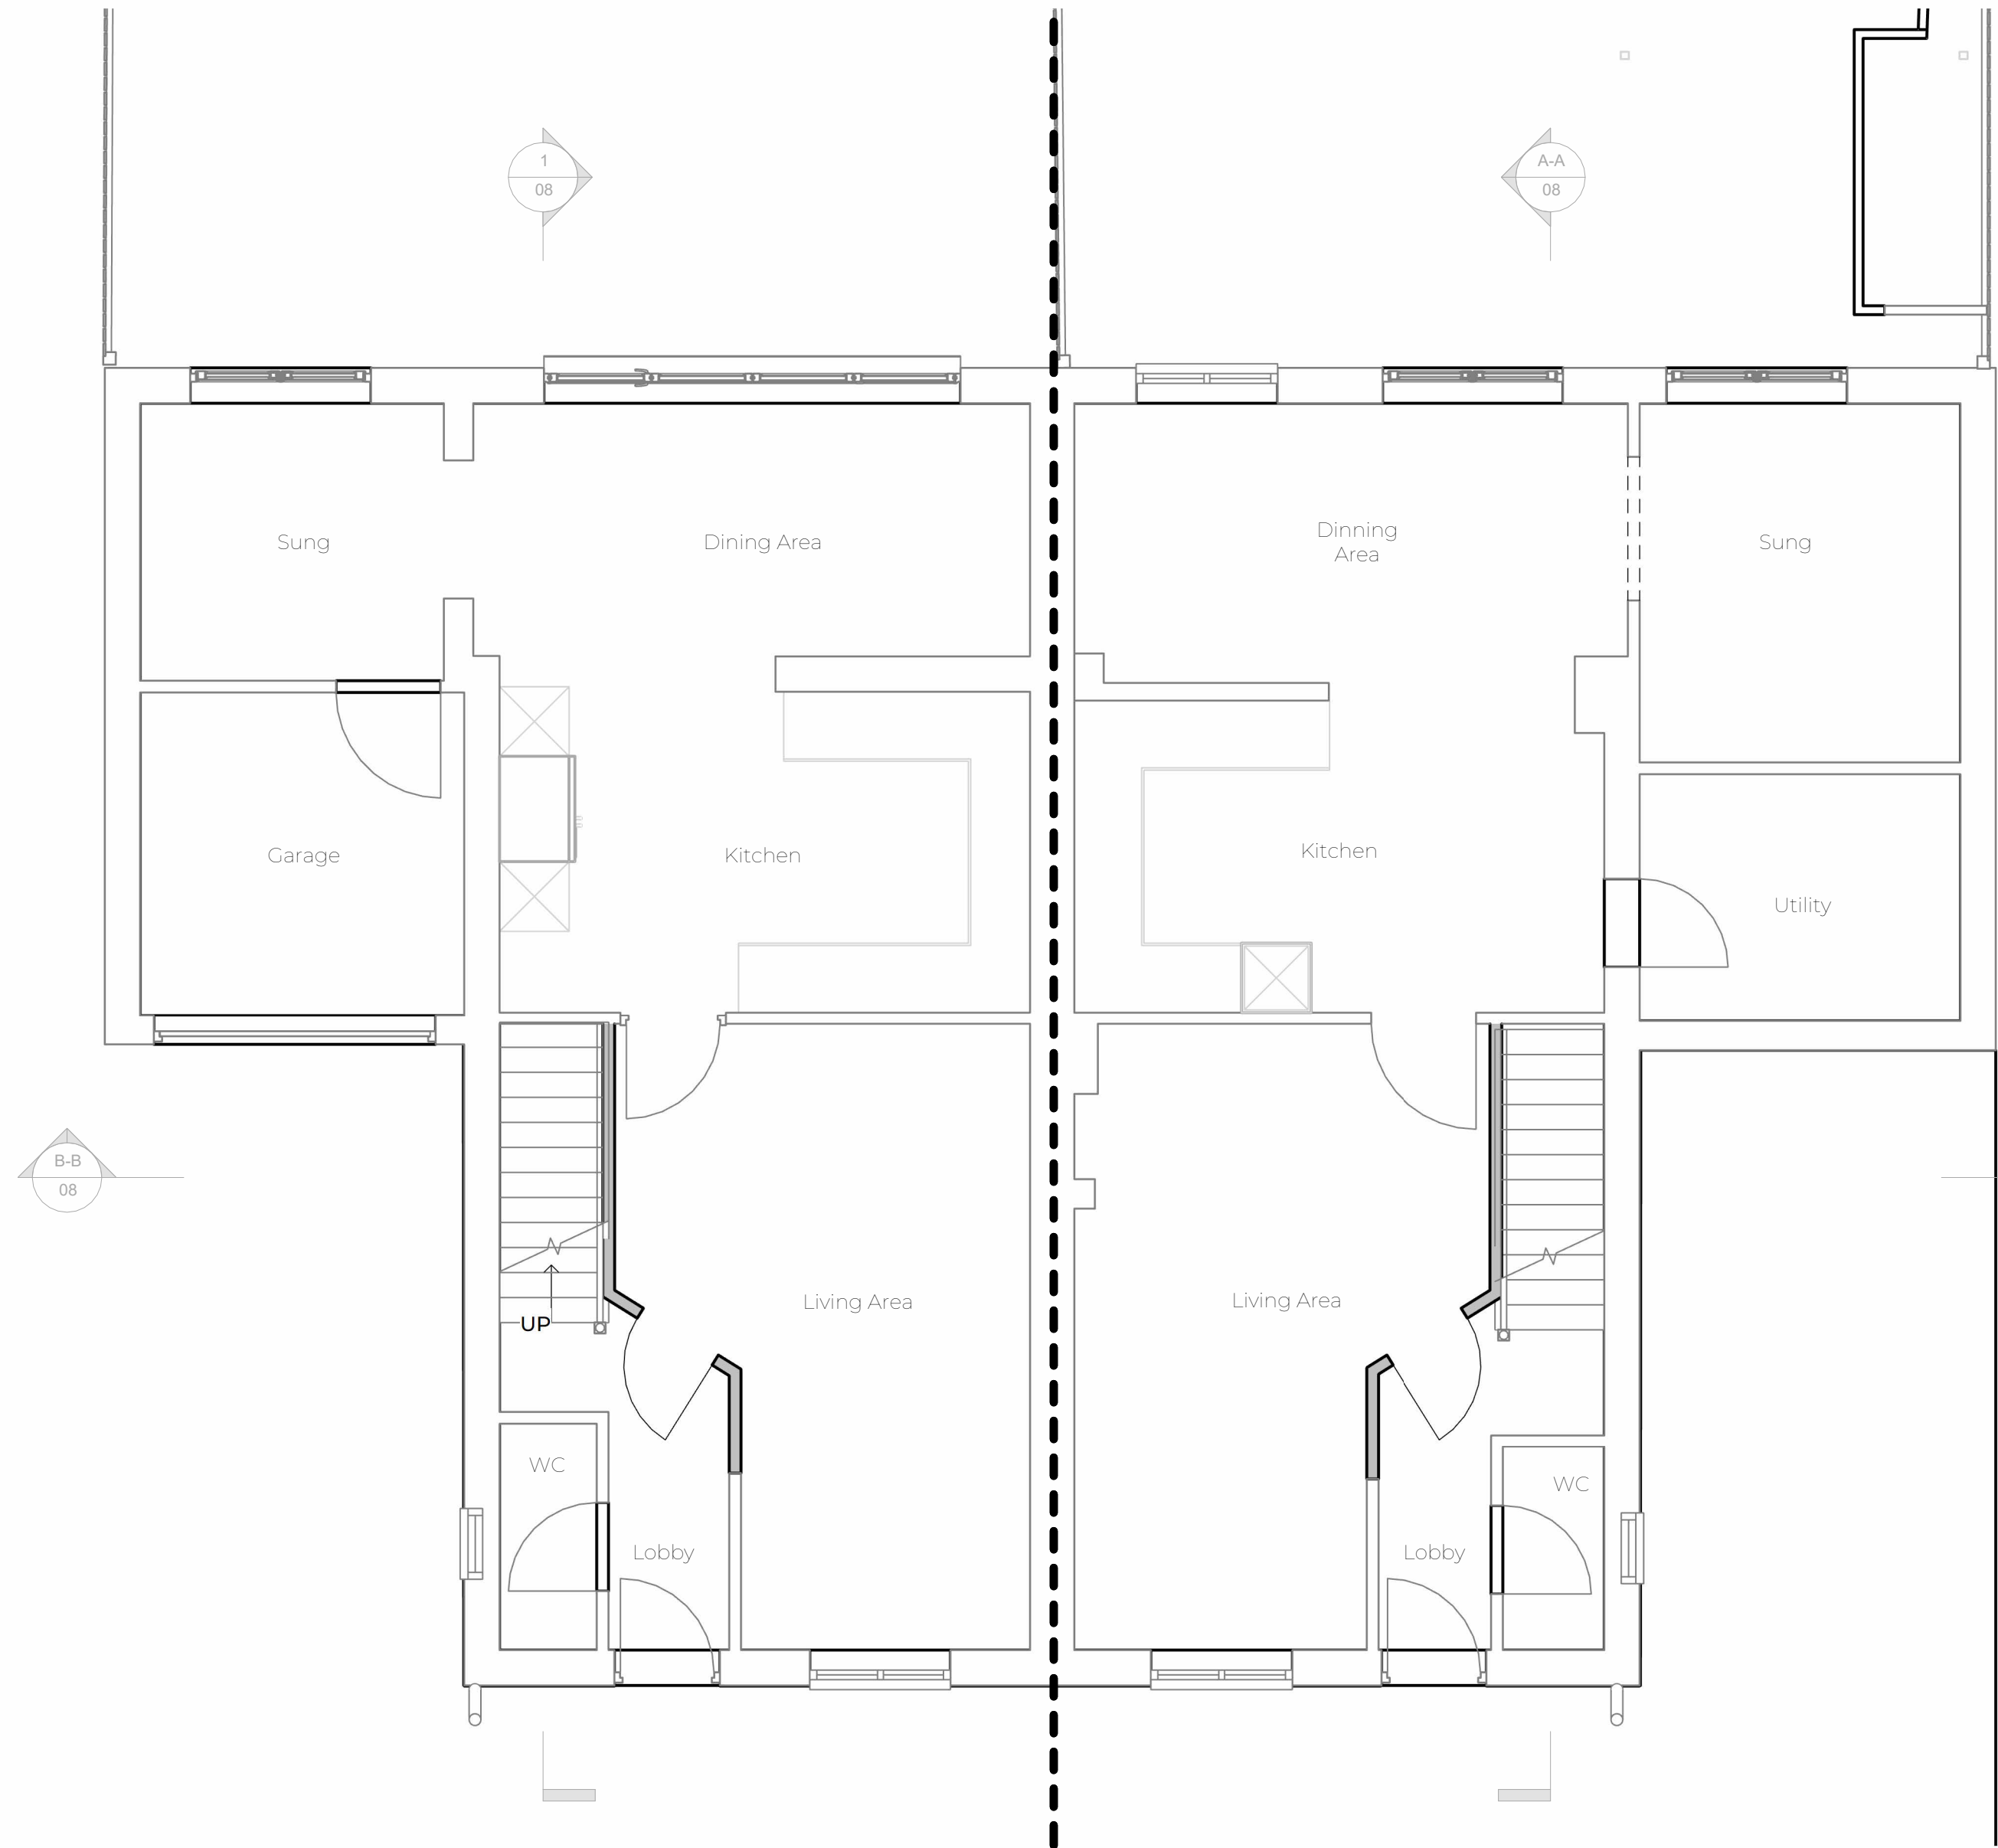

Proposed Ground Floor Plan
1 : 50

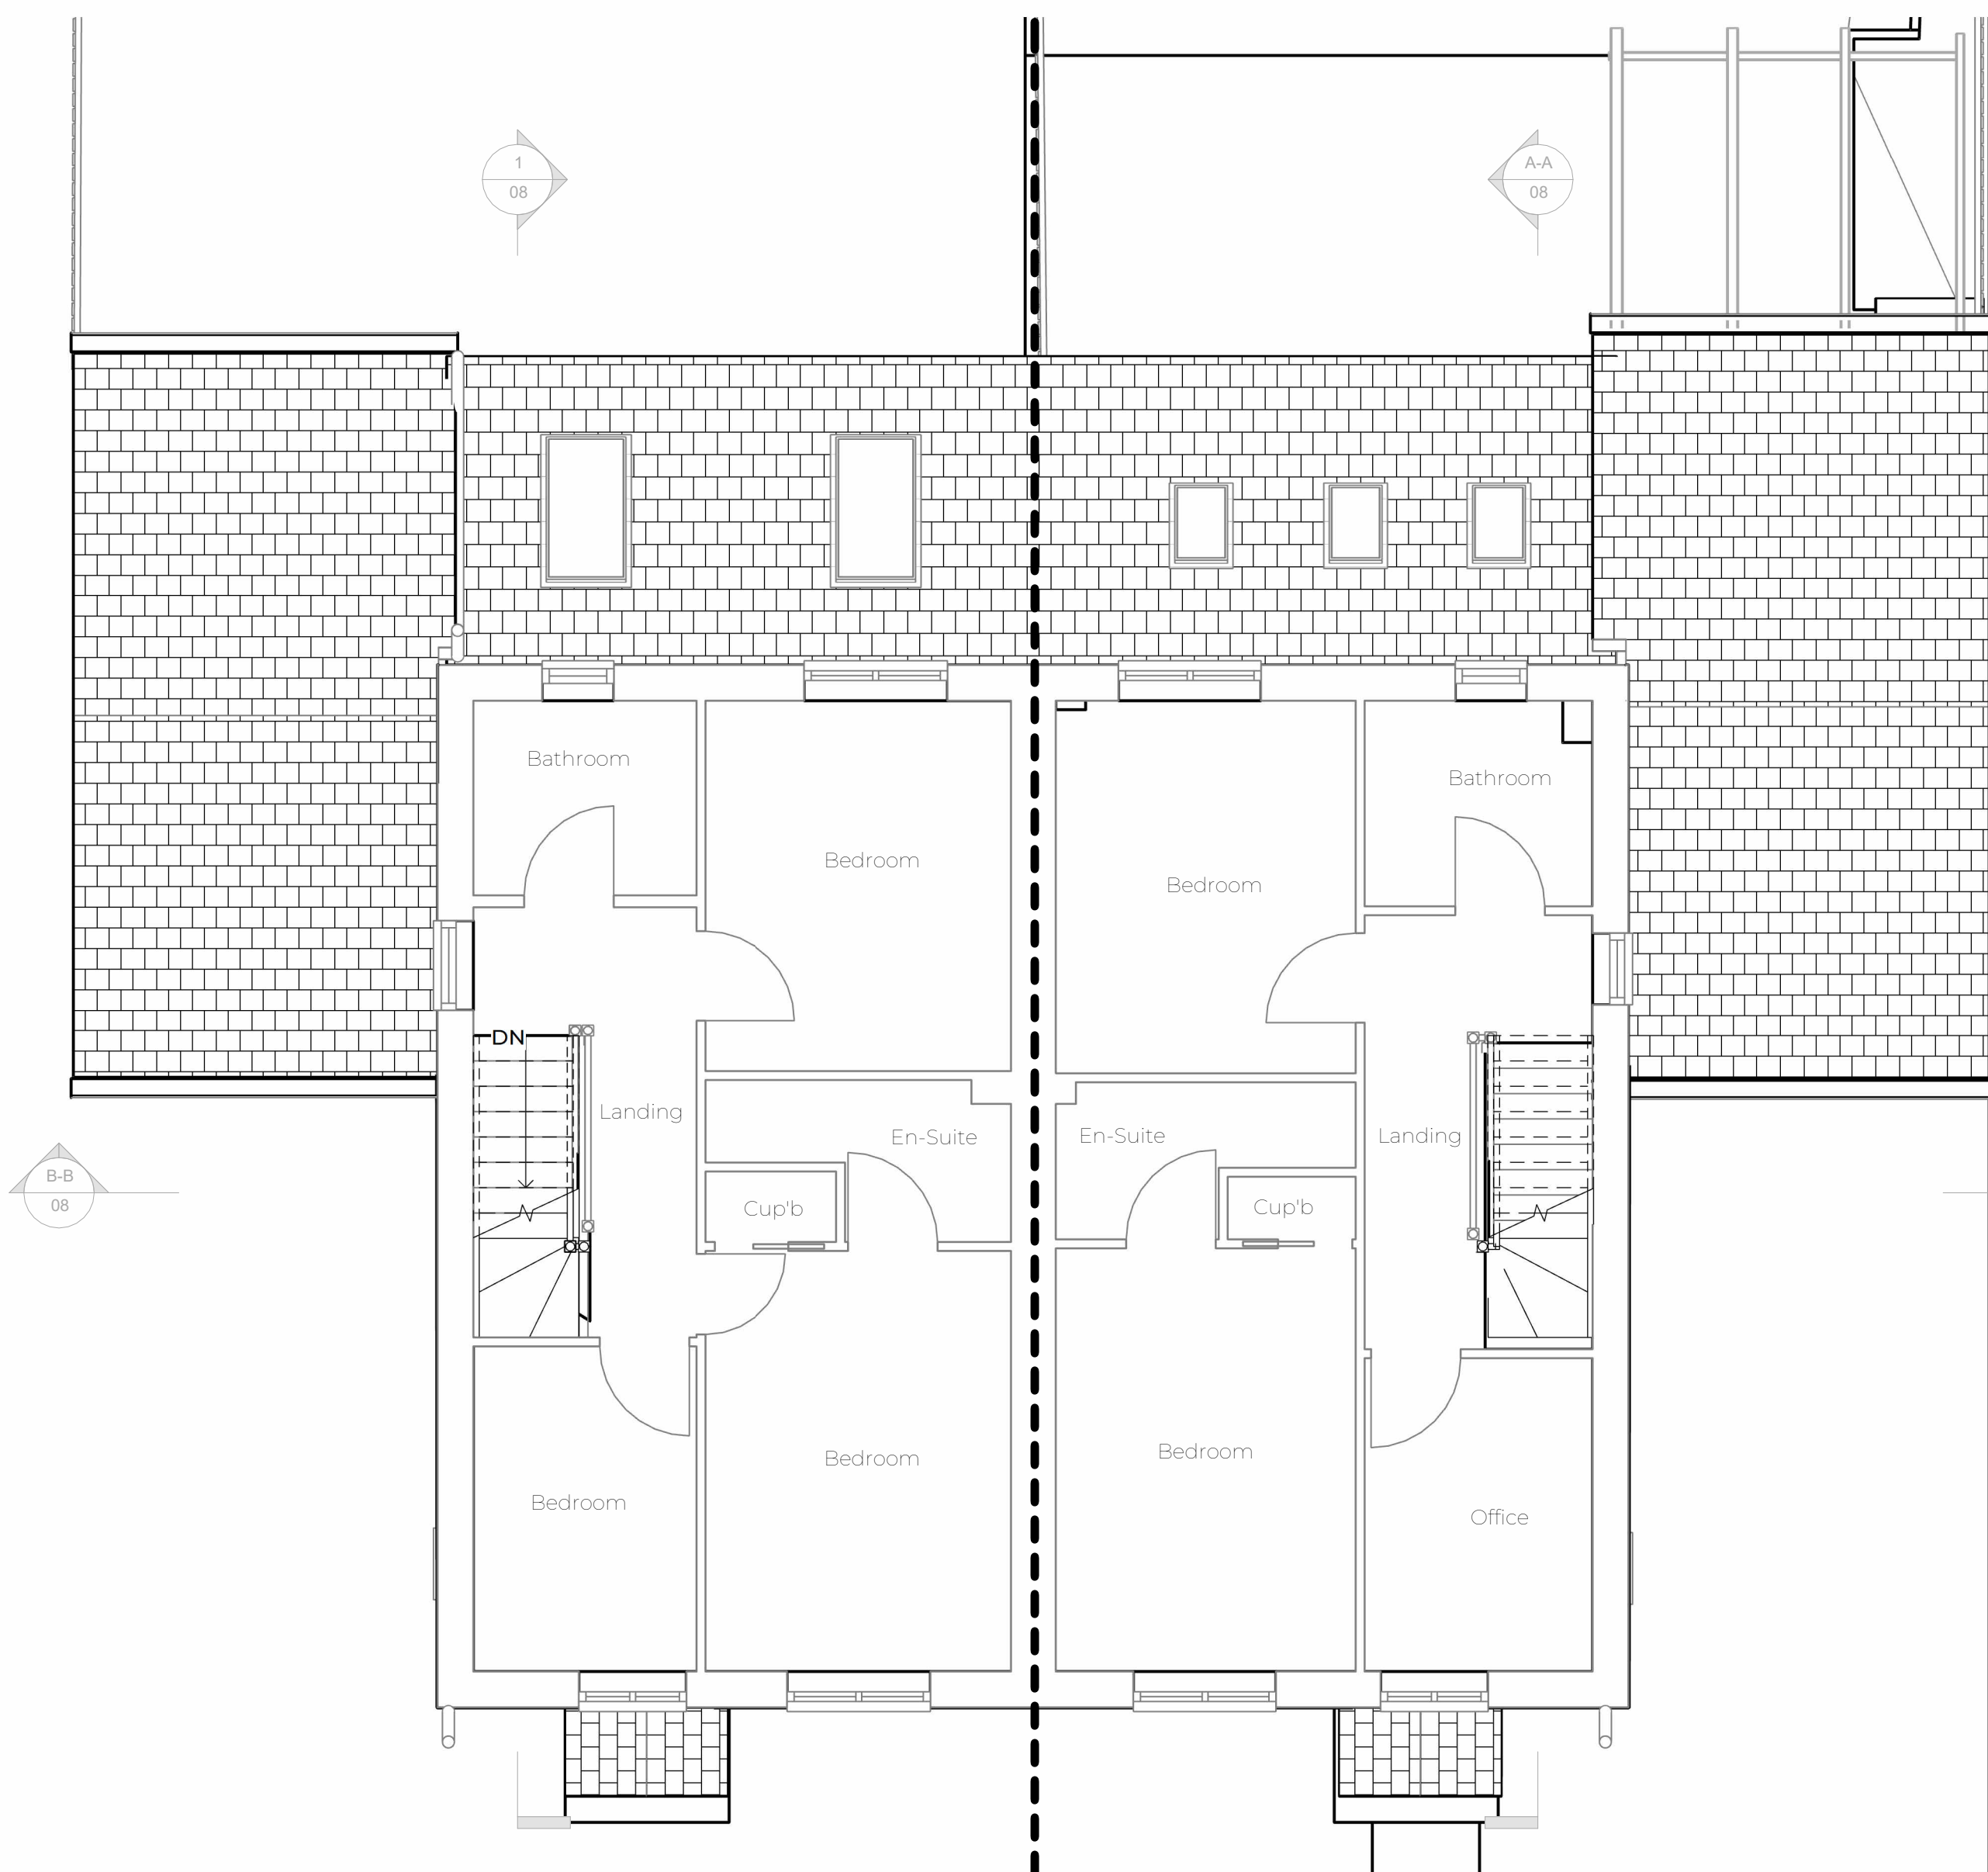

Proposed First Floor Plan
1 : 50

Revision Number	Revision Description	Issued by	Revision Date
-----------------	----------------------	-----------	---------------

DATE:27/12/24

STATUS:PLANNING ISSUE

SHEET SIZE:A1

SCALE:1 : 50

DRAWN:AP

CHECKED:

CLIENT:

SITE ADDRESS:
54 & 56 Oak
Tree Drive
Hassocks
BN6 8YD

DRAWING NO:APC/075/24/05

REVISION:

Loft Conversion

Proposed Floor Plans 1
of 2




ARCHEVOLVE

// design [@archevolve.co.uk](mailto:archevolve.co.uk)

// [www. archevolve.co.uk](http://www.archevolve.co.uk)

// 07830 325566

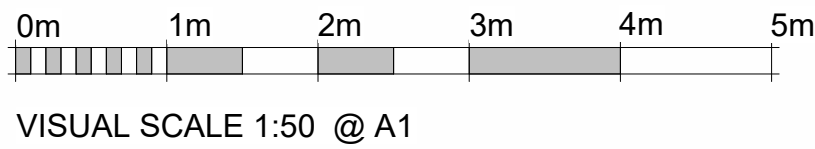

VISUAL SCALE 1:50 @ A1