



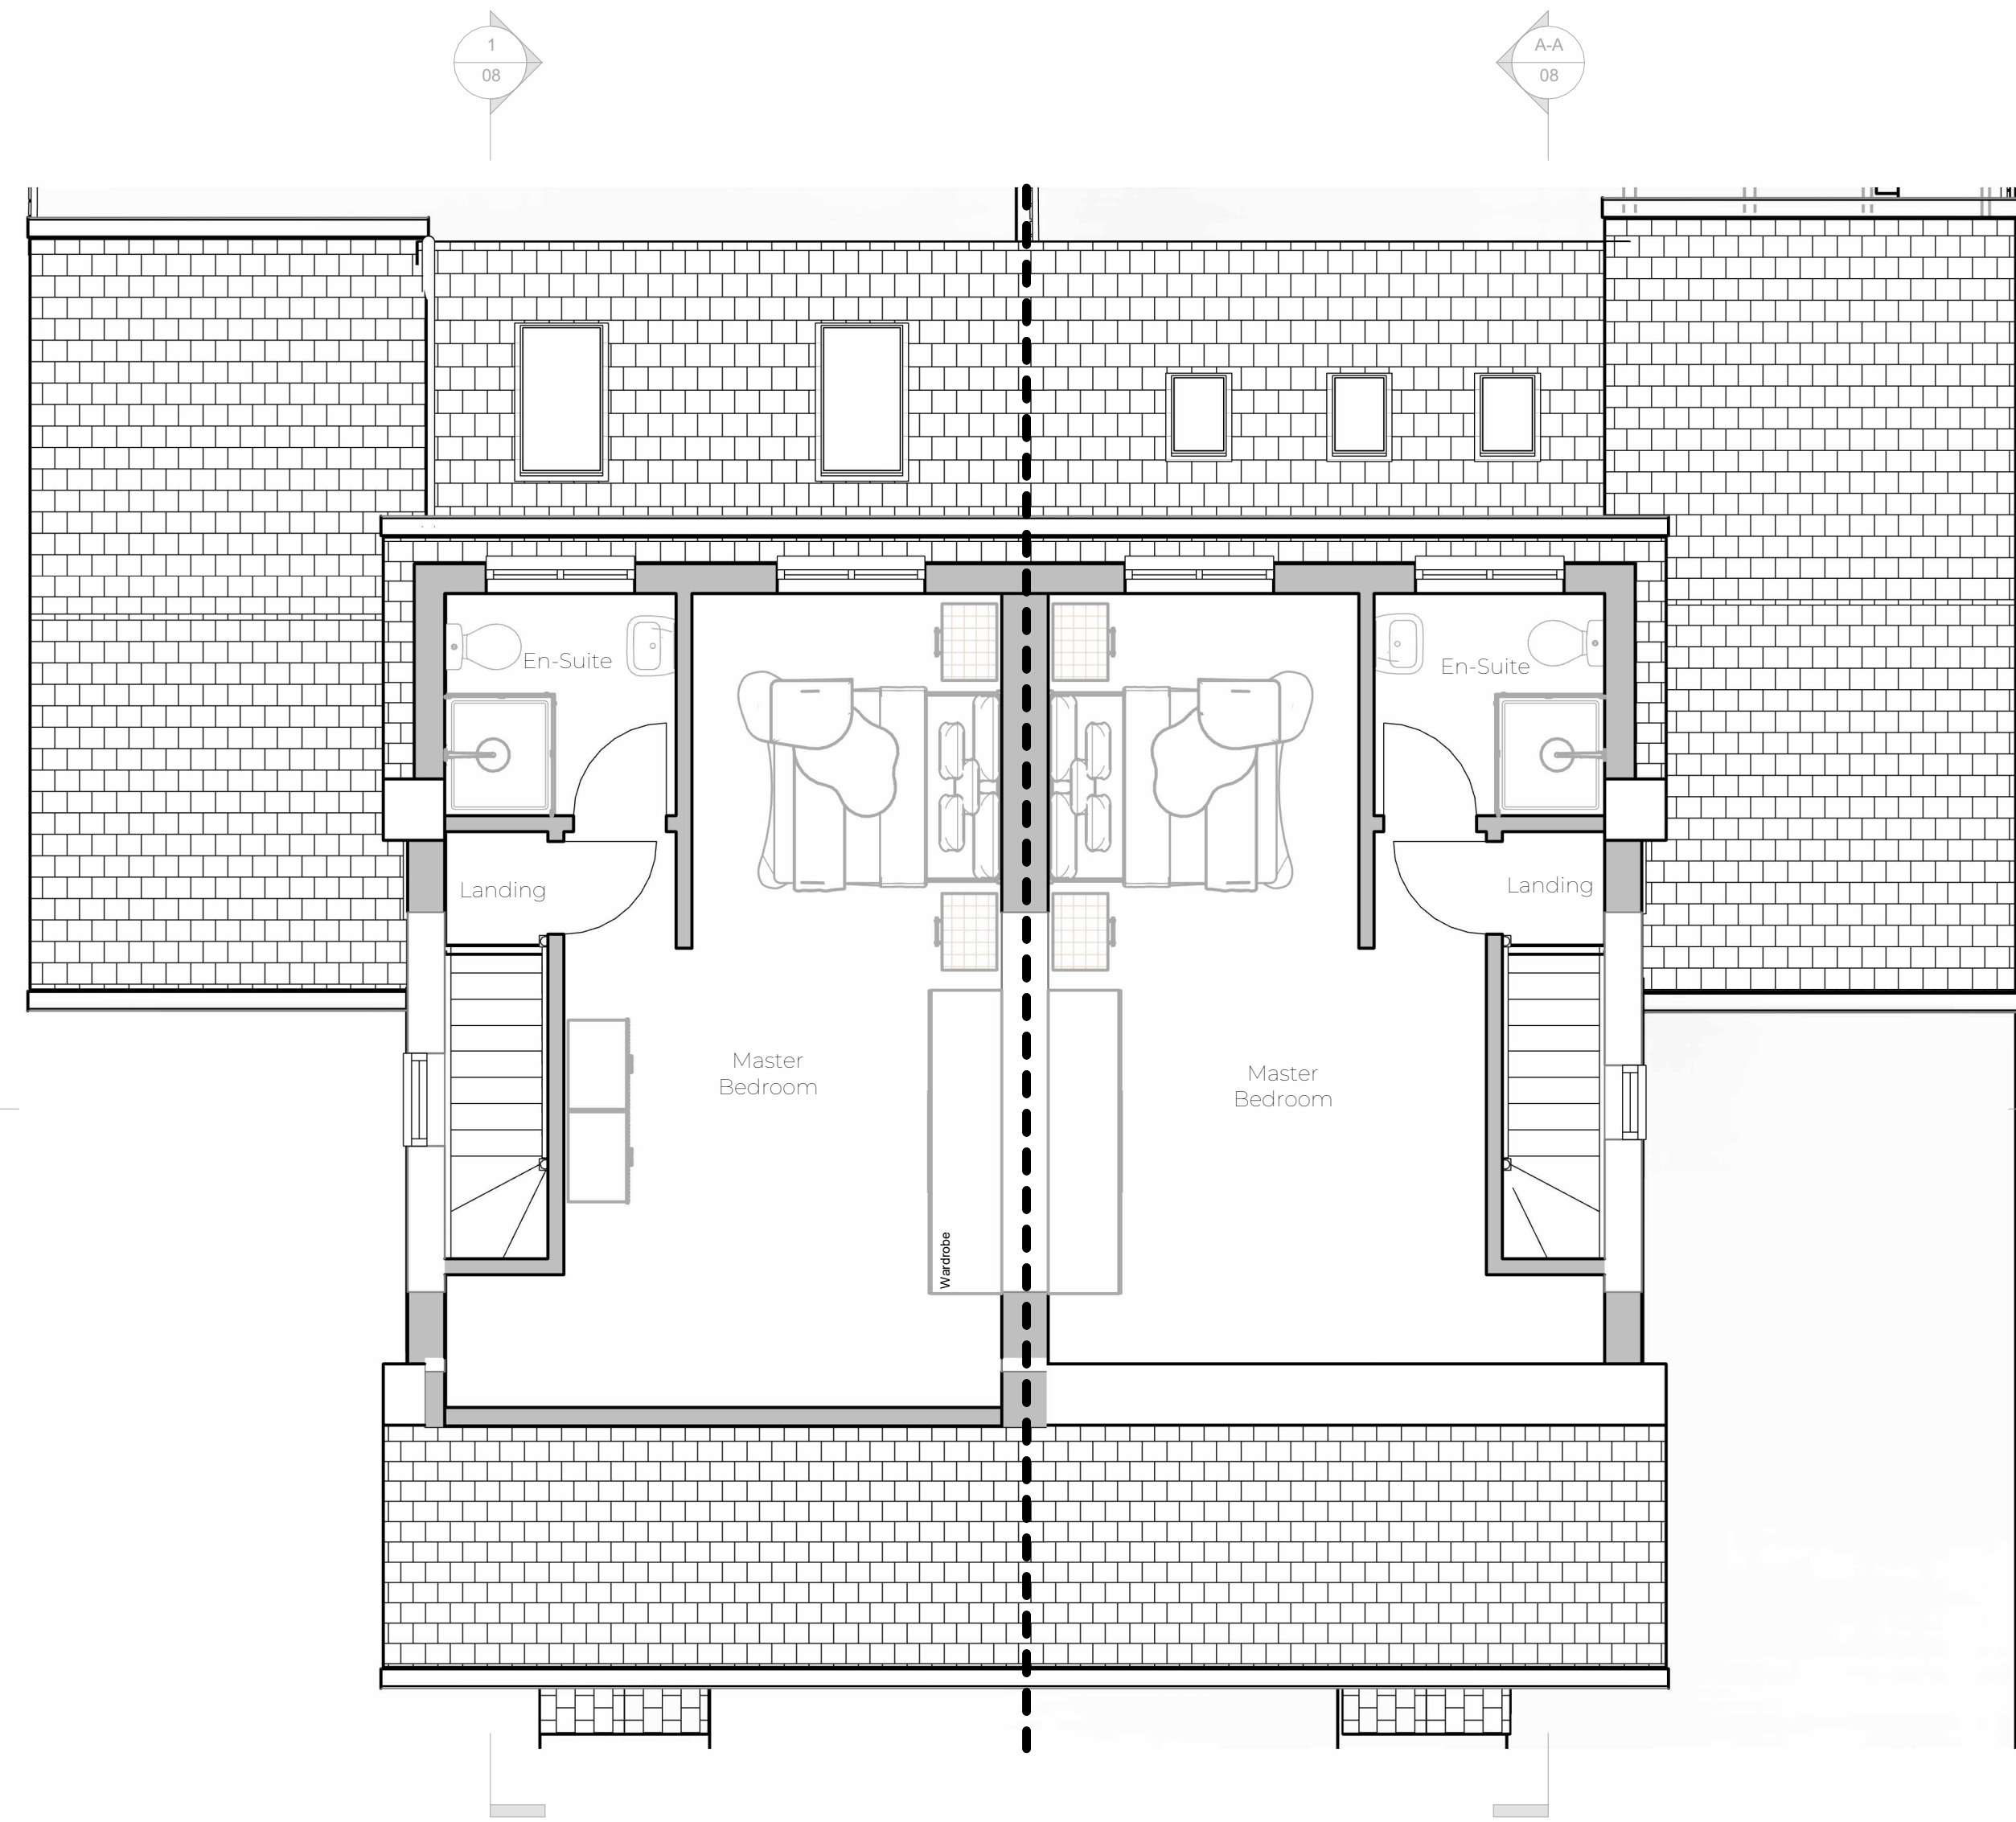

Loft  
1 : 50

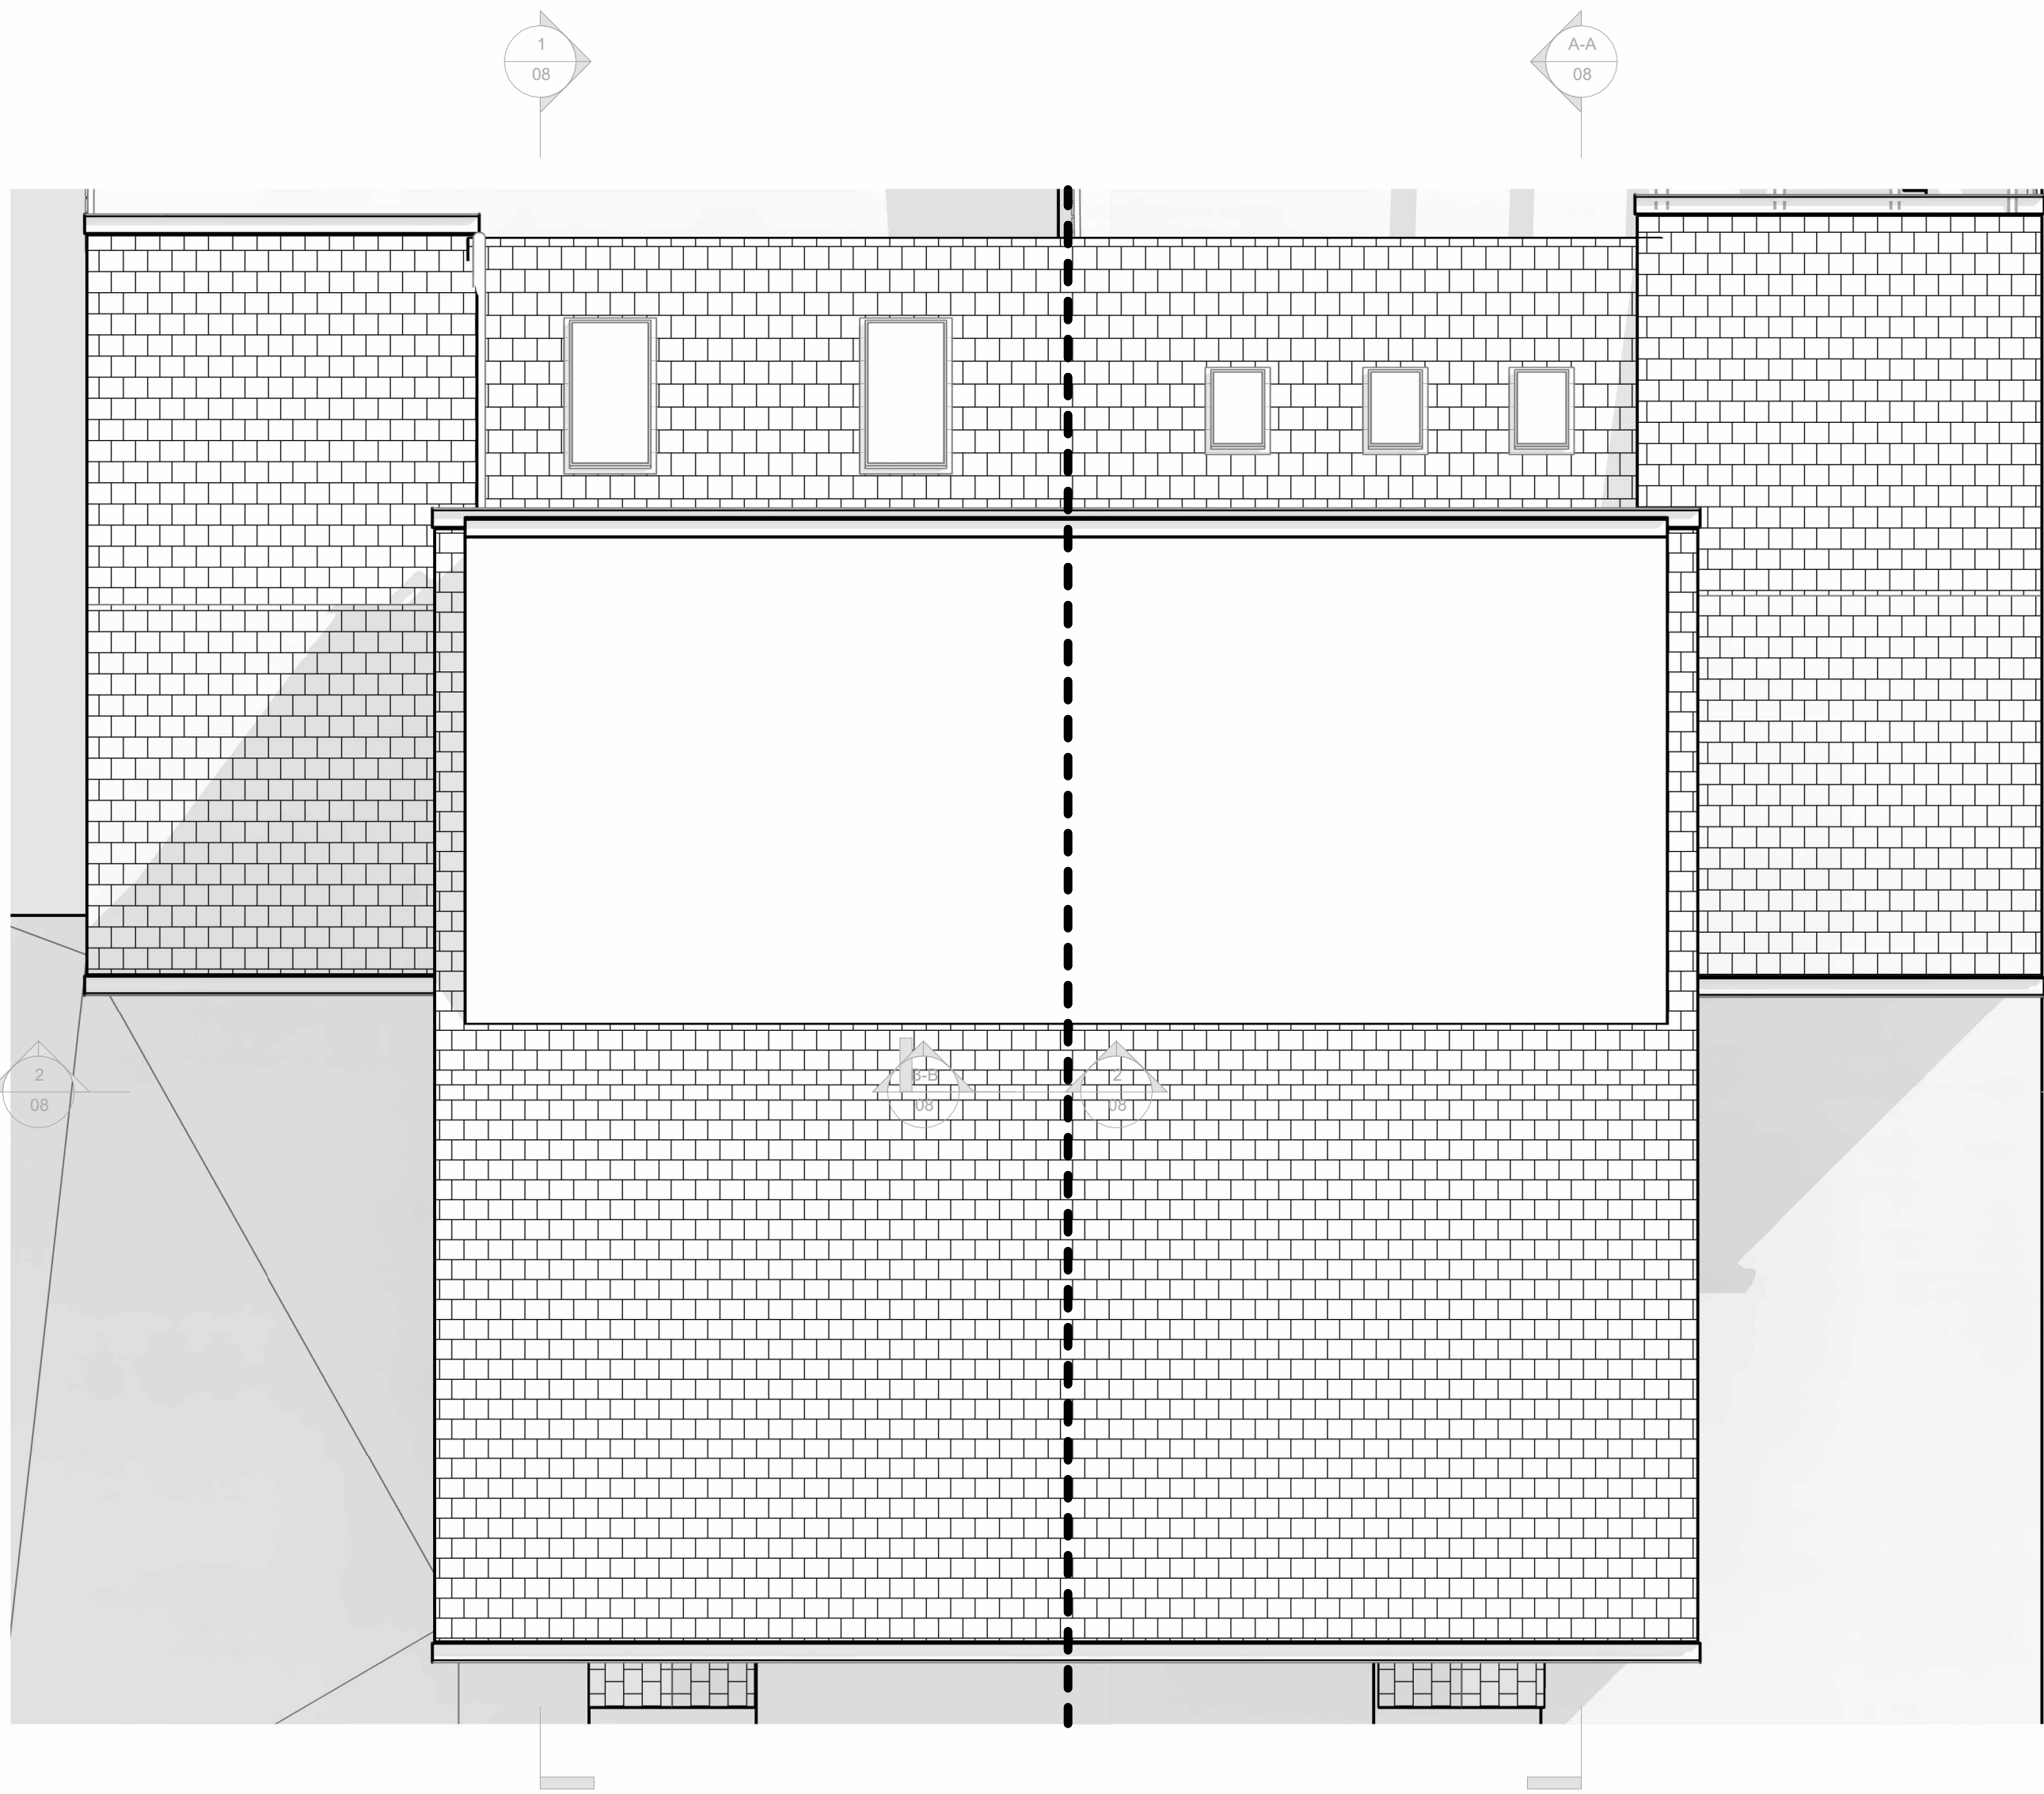

Proposed Roof Plan  
1 : 50

- Notes:
1. THE COPYRIGHT OF THIS DRAWING IS VESTED IN ARCHEVOLVE AND IT MAY NOT BE REPRODUCED IN WHOLE OR PART OR USED FOR THE MANUFACTURE OF ANY ARTICLE WITHOUT THE EXPRESS PERMISSION OF THE COPYRIGHT HOLDERS.
  2. WORK TO FIGURED DIMENSIONS ONLY.
  3. THIS DRAWING IS TO BE READ IN CONJUNCTION WITH ALL RELEVANT ARCHITECT'S, SERVICE ENGINEER'S AND ARCHEVOLVE AND SPECIFICATIONS.

| Revision Number | Revision Description | Issued by   | Revision Date |
|-----------------|----------------------|-------------|---------------|
| DATE:           | STATUS:              | SHEET SIZE: |               |
| 02/19/25        | PLANNING ISSUE       | A1          |               |
| SCALE:          | DRAWN:               | CHECKED:    |               |
| 1 : 50          | Author               | Checker     |               |

CLIENT: SITE ADDRESS:  
54 & 56 Oak  
Tree Drive  
Hassocks  
BN6 8YD

DRAWING: **Loft Conversion**

TITLE: **Proposed Floor Plans 2 of 2**

PROJECT NO: 54/560TD

DRAWING NO: APC/075/24/06

REVISION: