




EXISTING SIDE ELEVATION 1:100





EXISTING REAR ELEVATION 1:100





PROPOSED SIDE ELEVATION 1:100

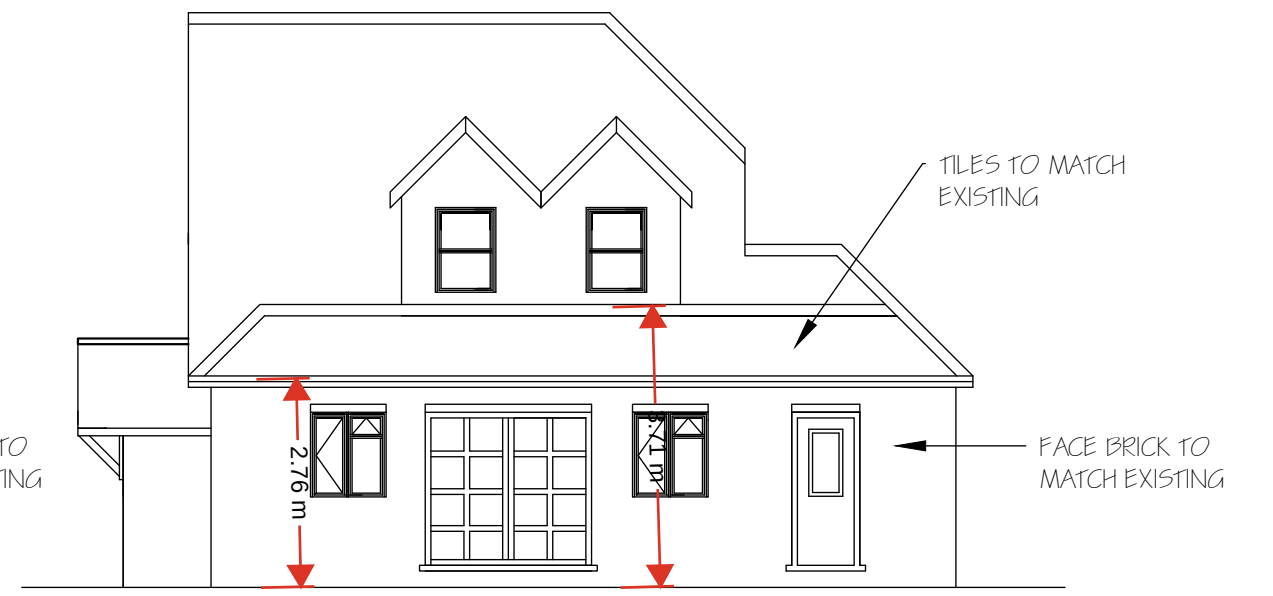

PROPOSED REAR ELEVATION 1:100

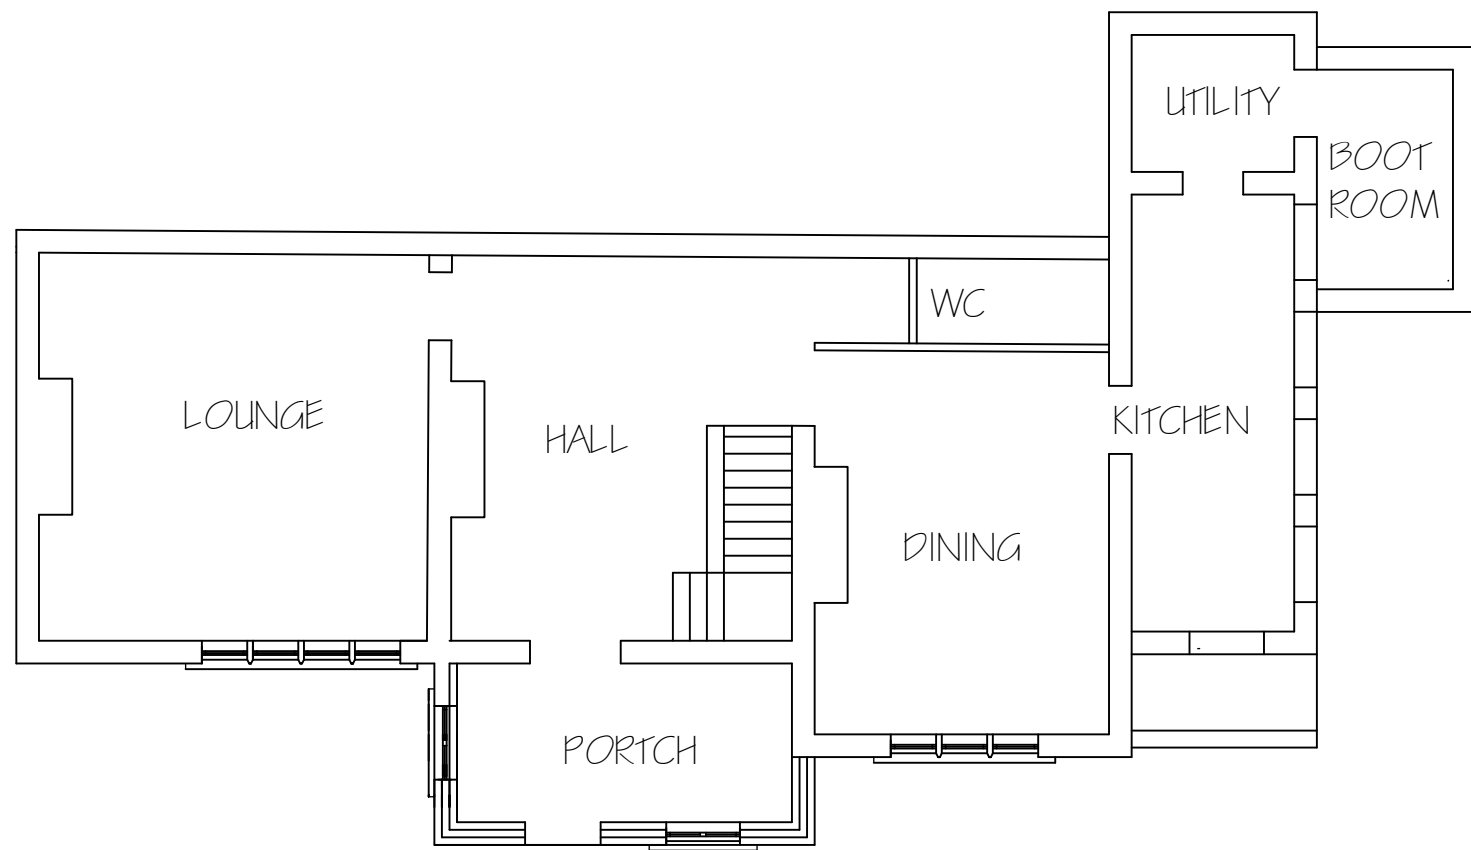 


EXISTING GROUND FLOOR PLAN 1:100

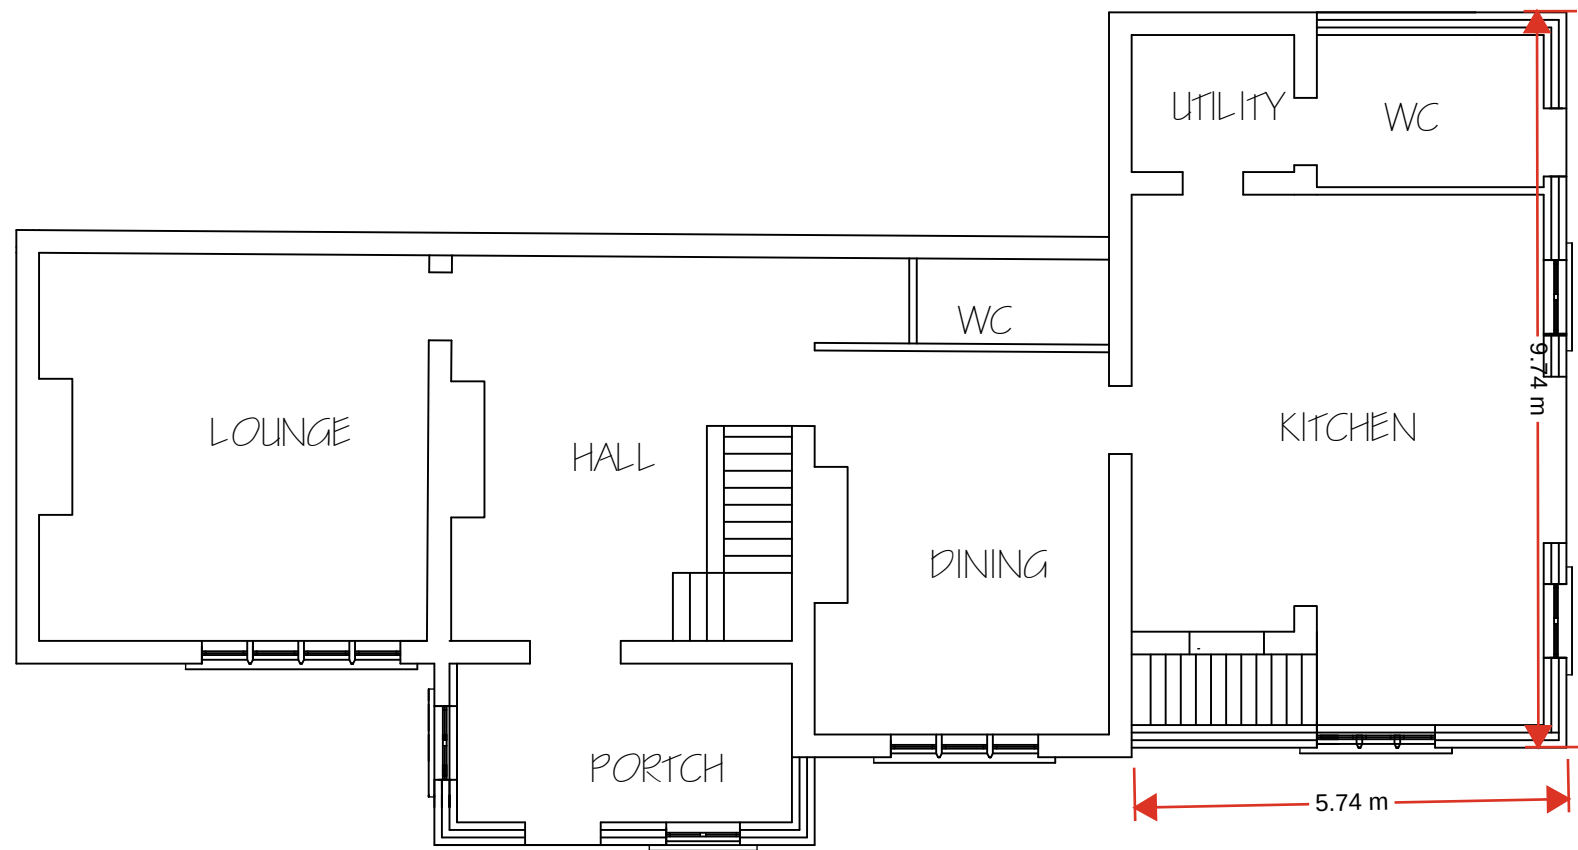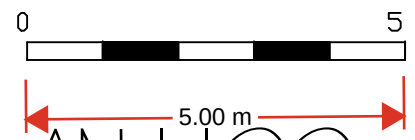

PROPOSED GROUND FLOOR PLAN 1:100



LOCATION PLAN 1:1250

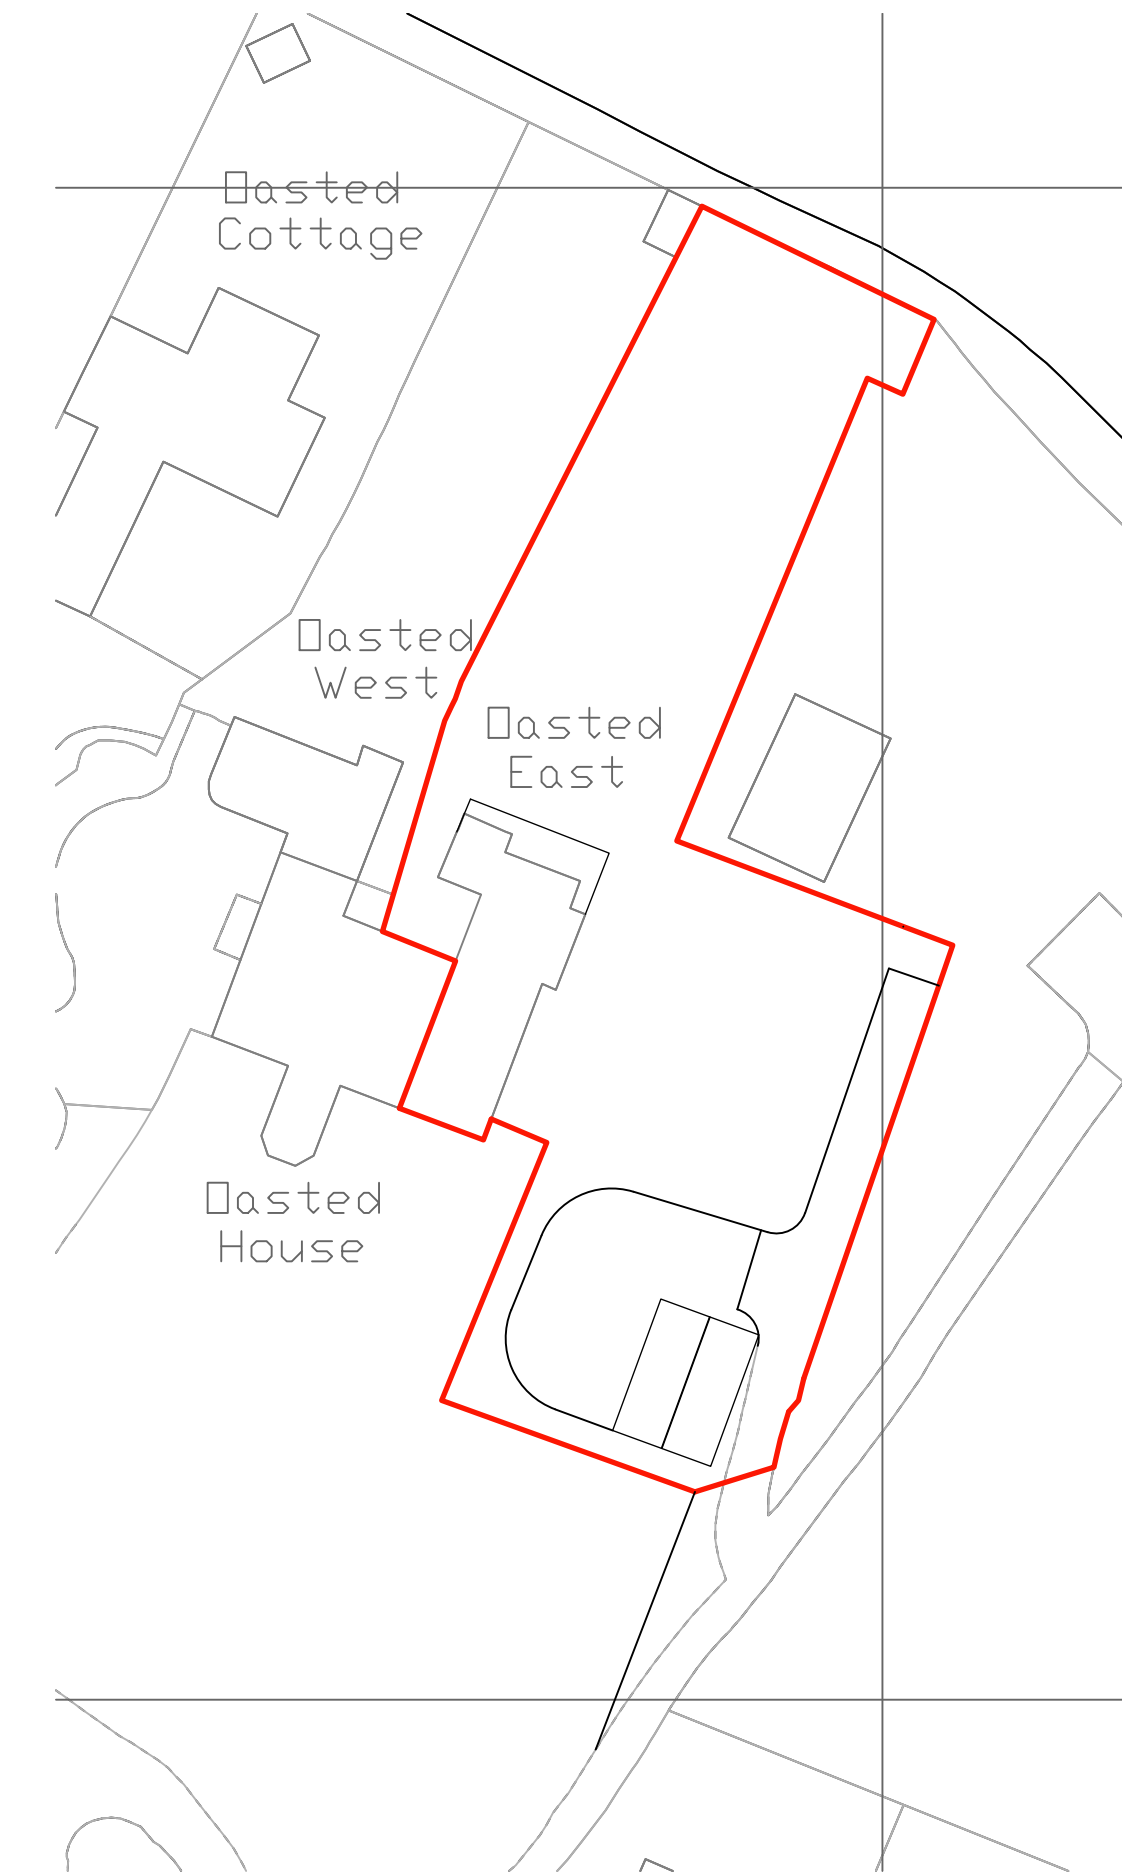

SITE PLAN 1:500

Rev	Date	Scale bar on plans corrected
A	20/02/2025	Amendment
John Marshall Associates Consulting Structural Engineers Unit 4 Riverview Business Park Station Road Forest Row East Sussex RH18 5FS email: info@johnmarshallassociates.co.uk		
ARCHITECT	OLIVER TITE	
Title	PROPOSALS DEMOLISH BOOT ROOM AND EXTEND KITCHEN	
Job	OASTED EAST LEWES ROAD EAST GRINSTEAD RH19 3UD	
Status	PLANNING	
Scale	1:1250, 1:500, 1:100	Date
Drawn By	JM	Checked
Job Ref	10208	Rev
Qty No	01	A