
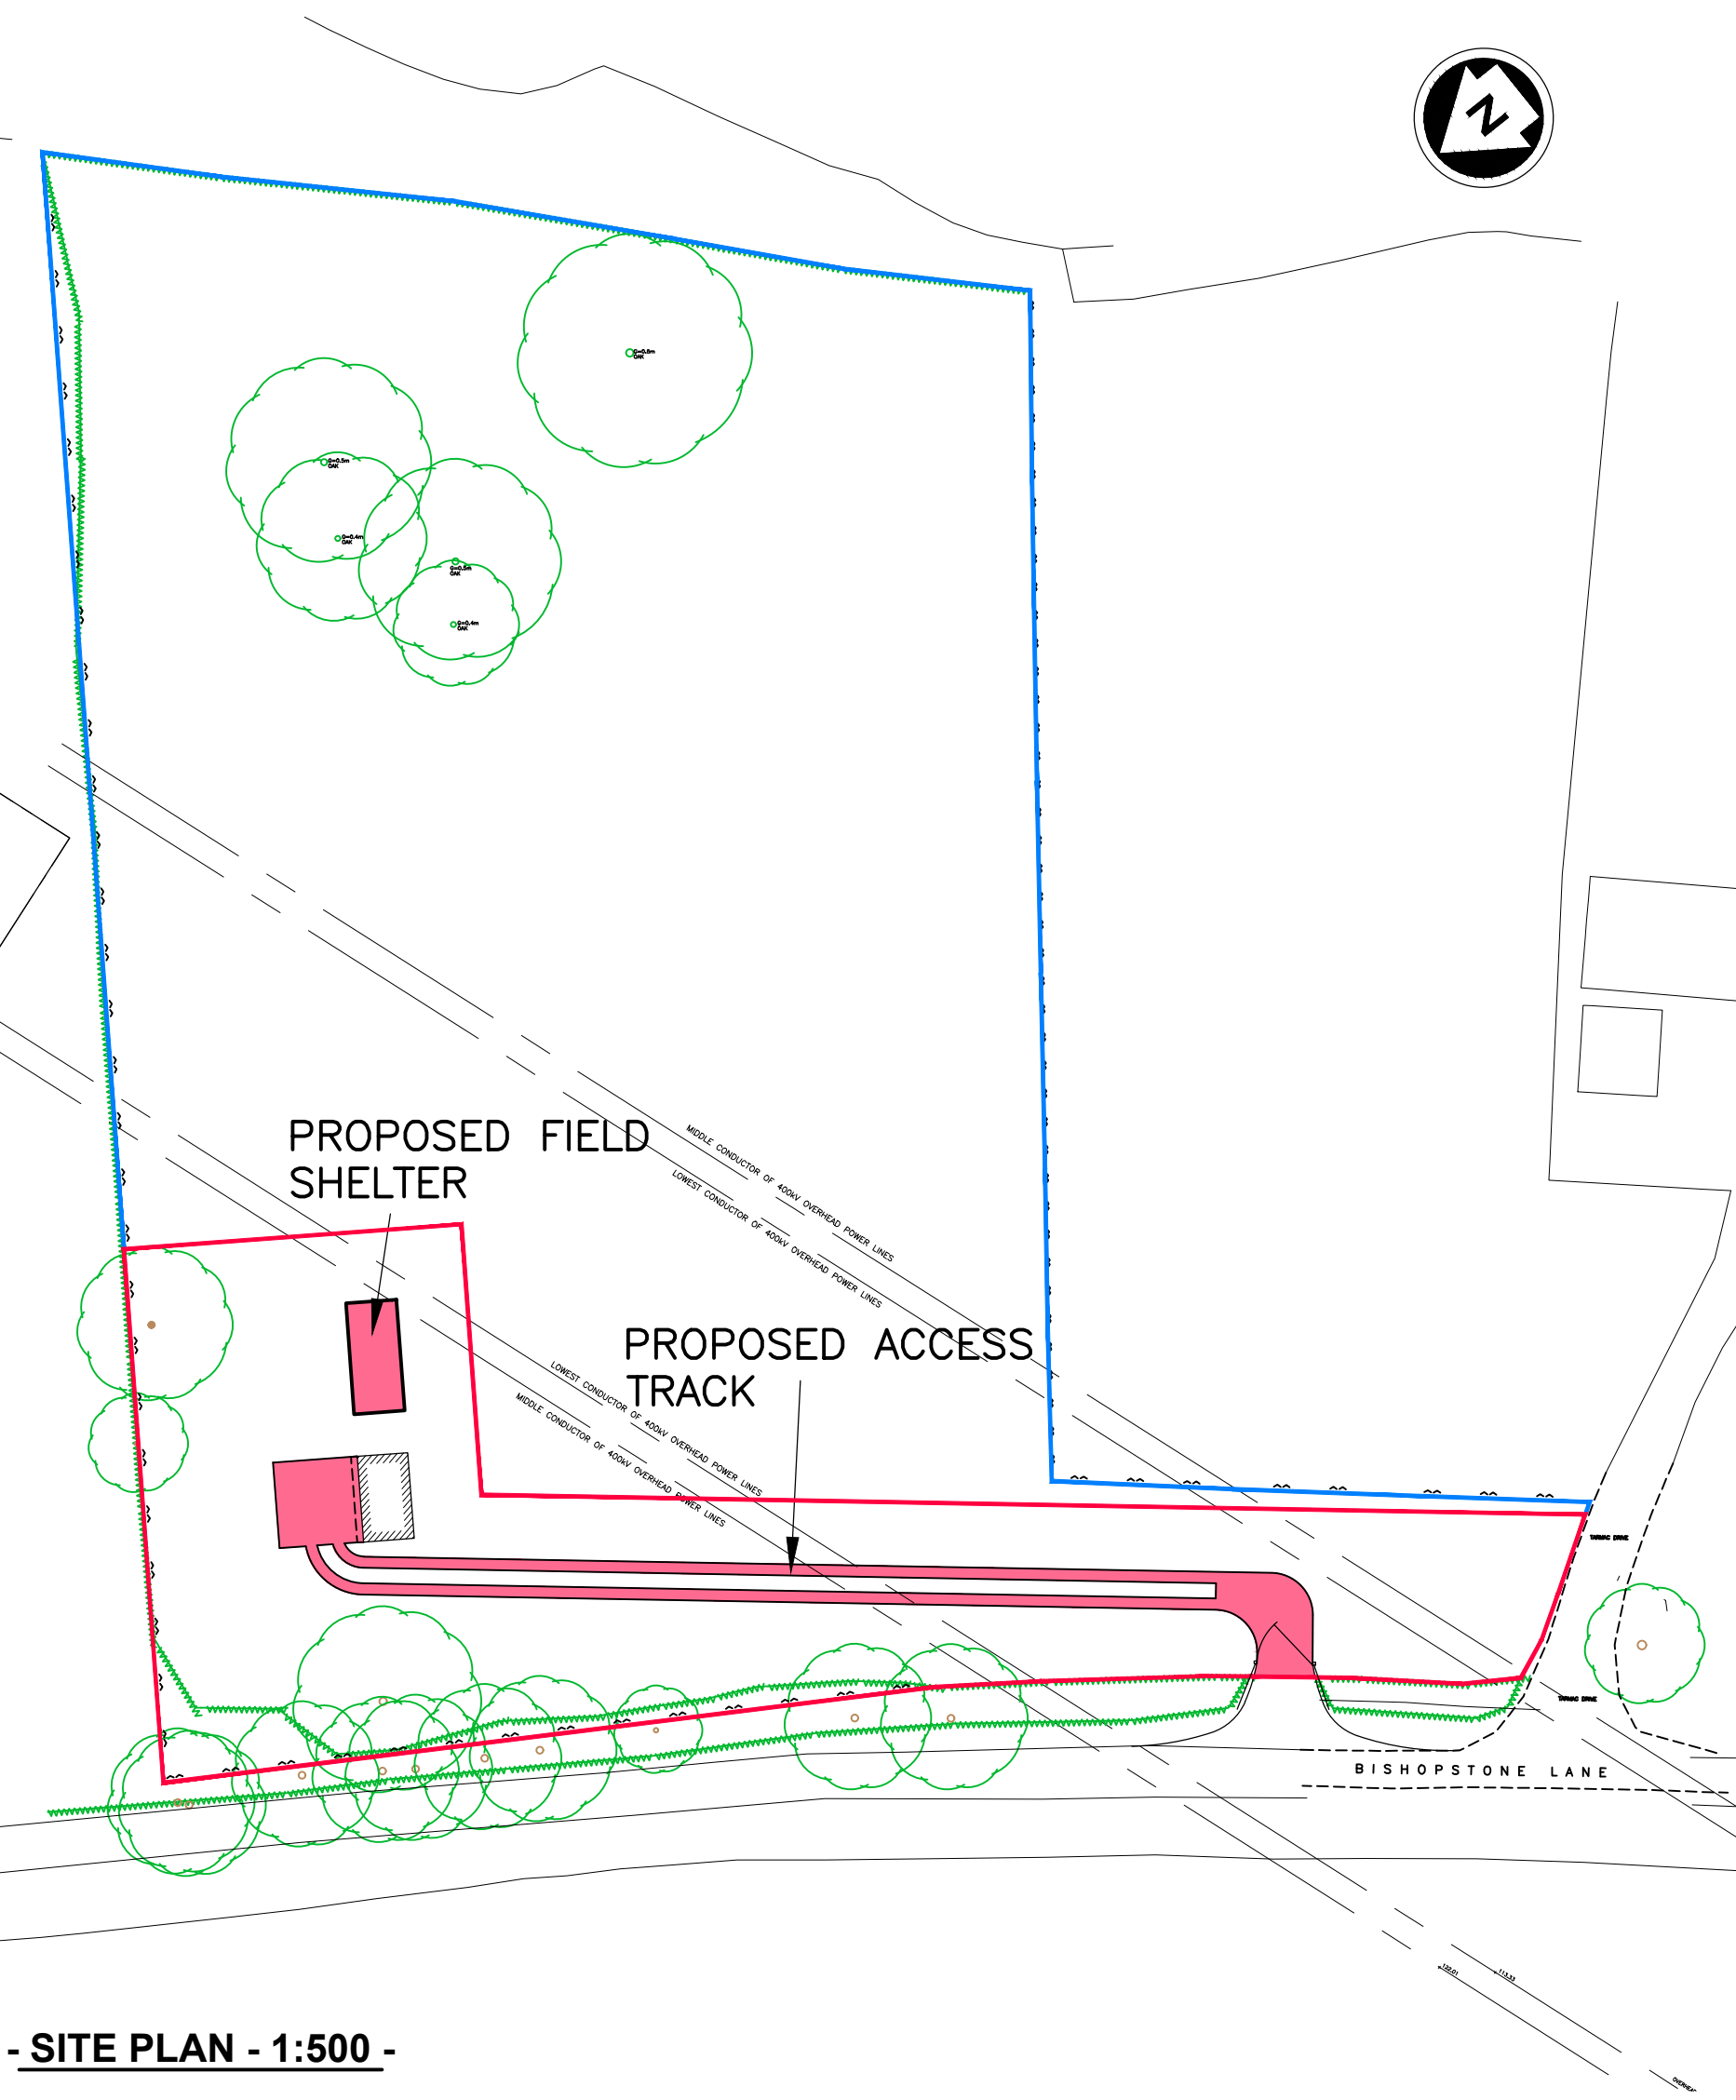


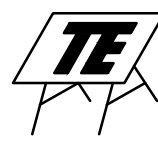

- SITE PLAN - 1:500 -

SCALE BAR
1:500
0 5.0 10.0 20.0 30.0 40.0 50.0 60.0m

REV B 12.10.26 TRACK ALIGNMENT MODIFIED
Rev A 09.10.26 CLIENT'S COMMENTS INCORPORATED

T. J. Evans Building Drawings & Technical Service Holly's Choice Spithurst Road Barcombe East Sussex BN8 5EF Telephone (01273) 400835 E-mail: Tim@TJEvansLtd.co.uk 		Client Mr A Smith	
		Job Title PROPOSED ACCESS TRACK & FIELD SHELTER FORMER AMBERLEY FARM BISHOPSTONE LANE ANSTY	
Drawing Title SITE PLAN			Paper Size A3
Date October 2026	Drawing No. 5 2 6 / 0 2 3 / 9 8		B