




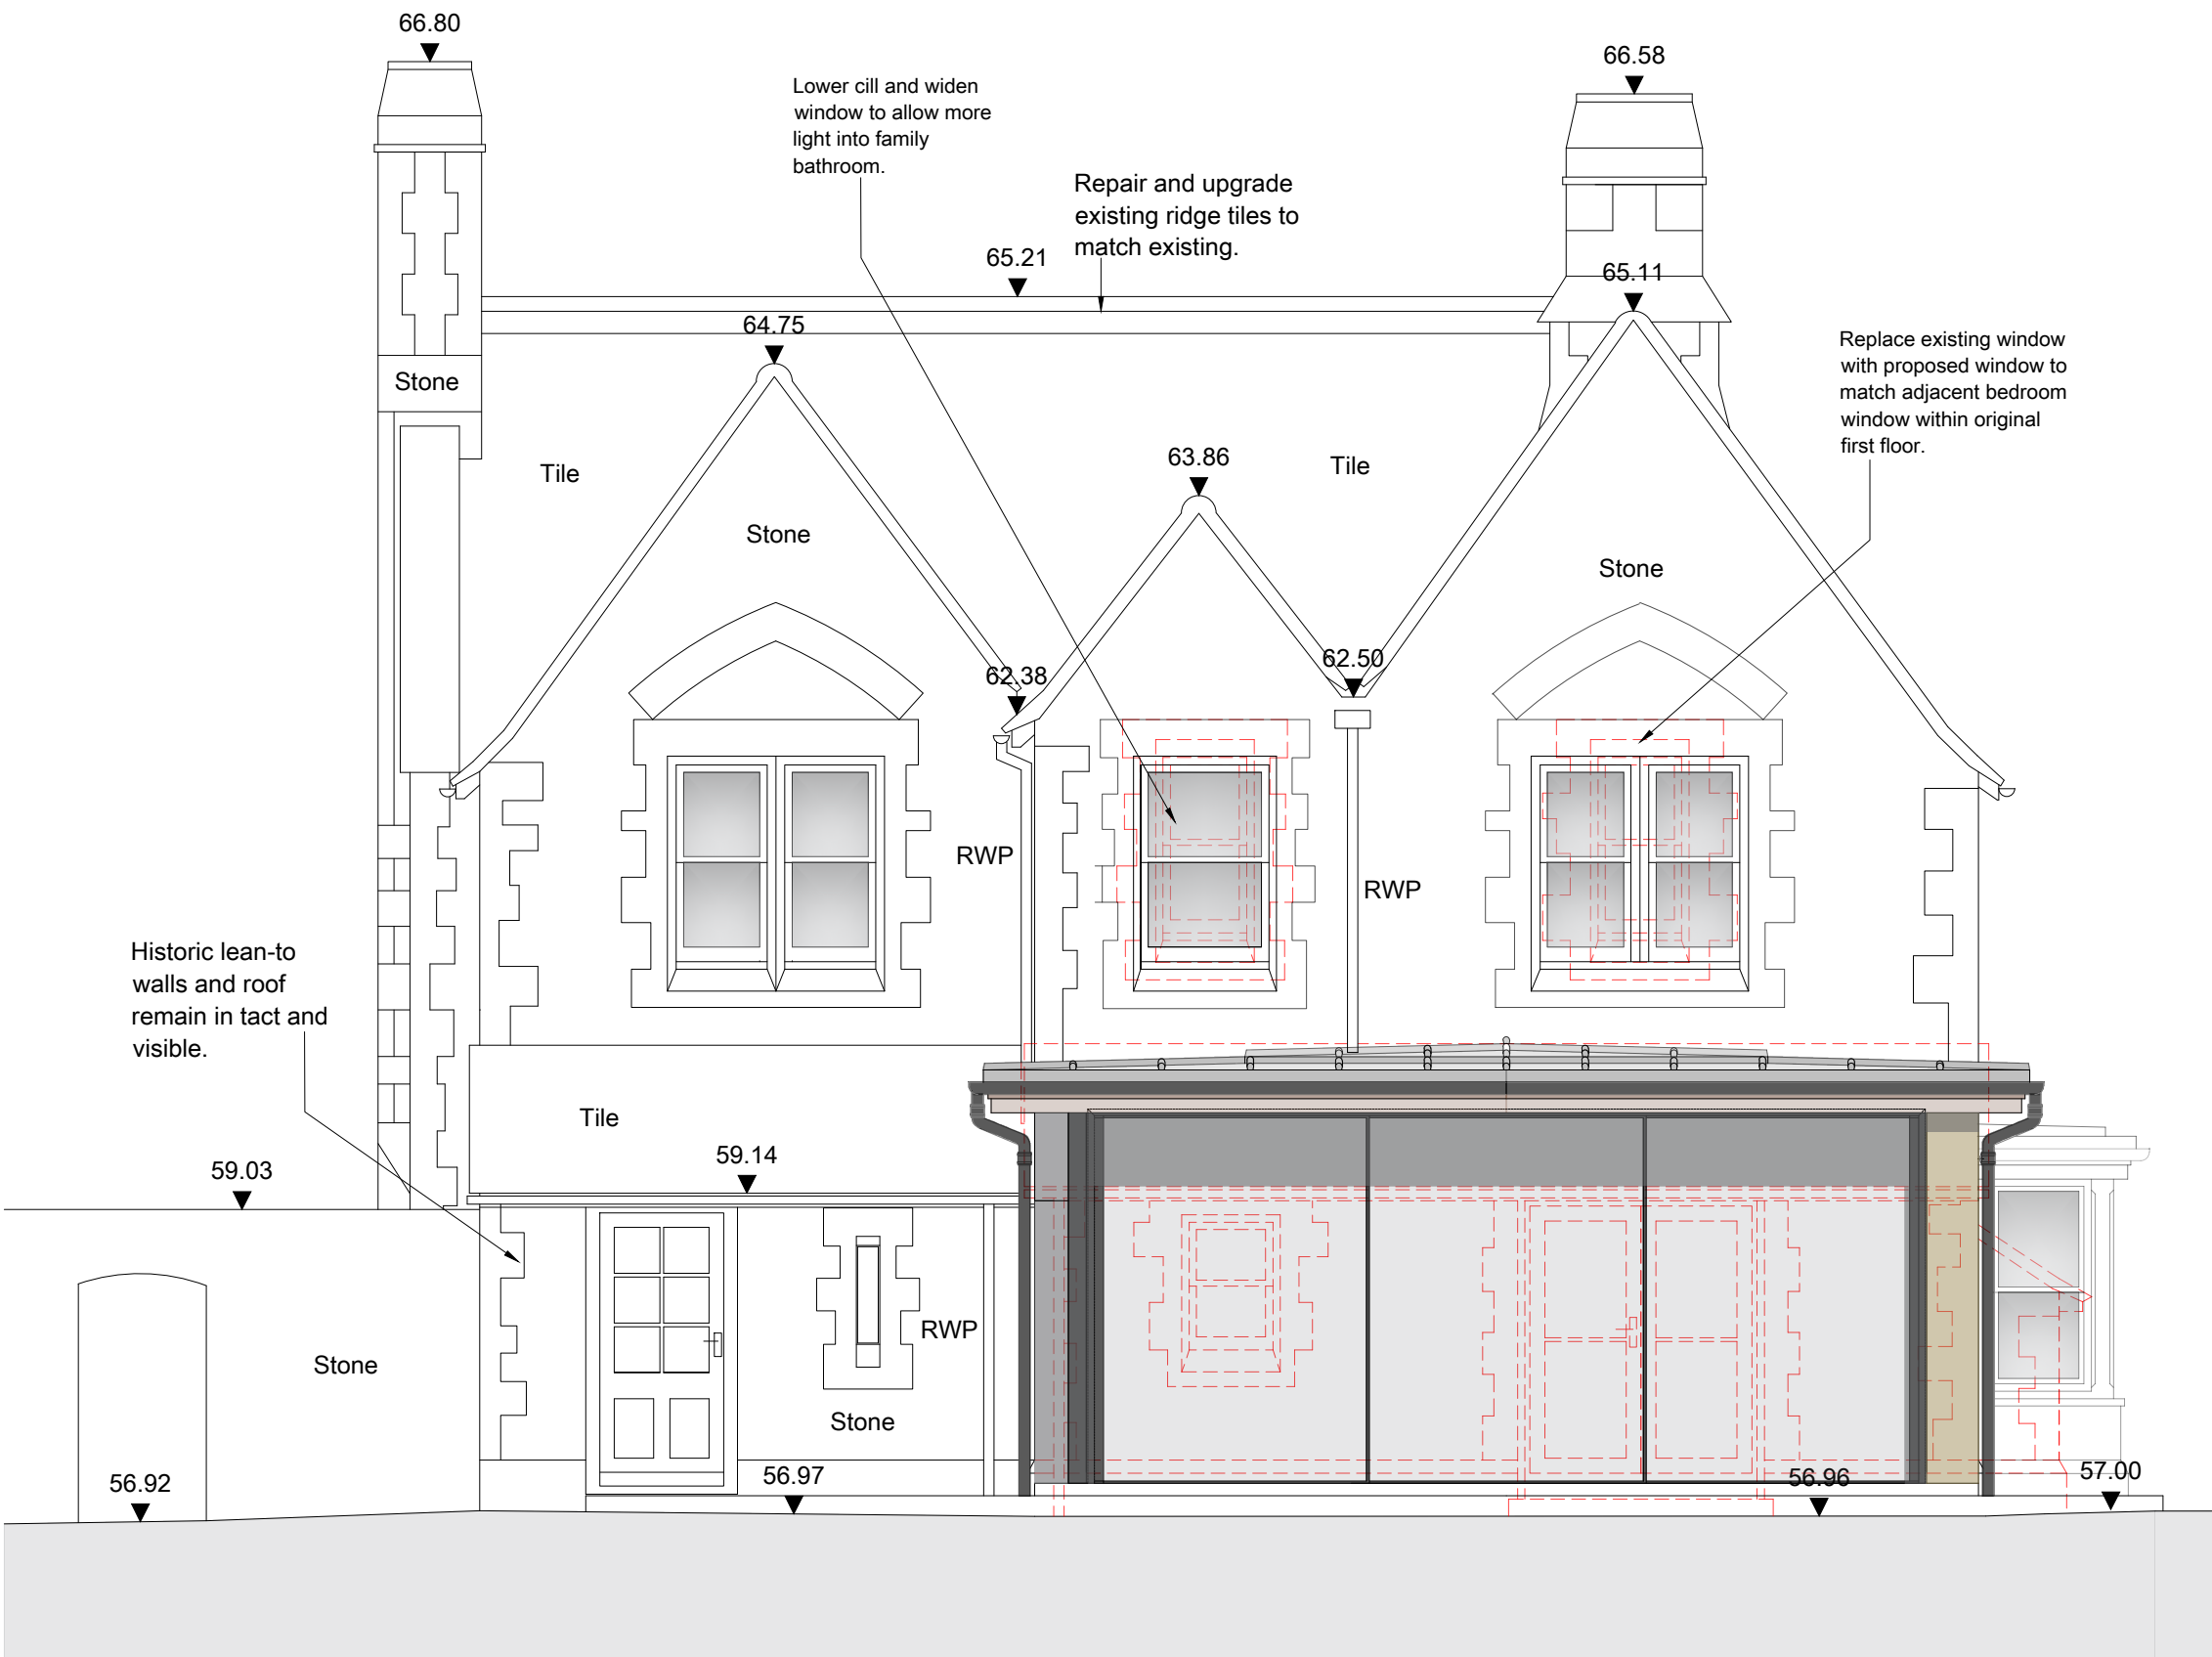


REAR ELEVATION - AS PROPOSED
SCALE @ 1:50 ON AN A1 SHEET

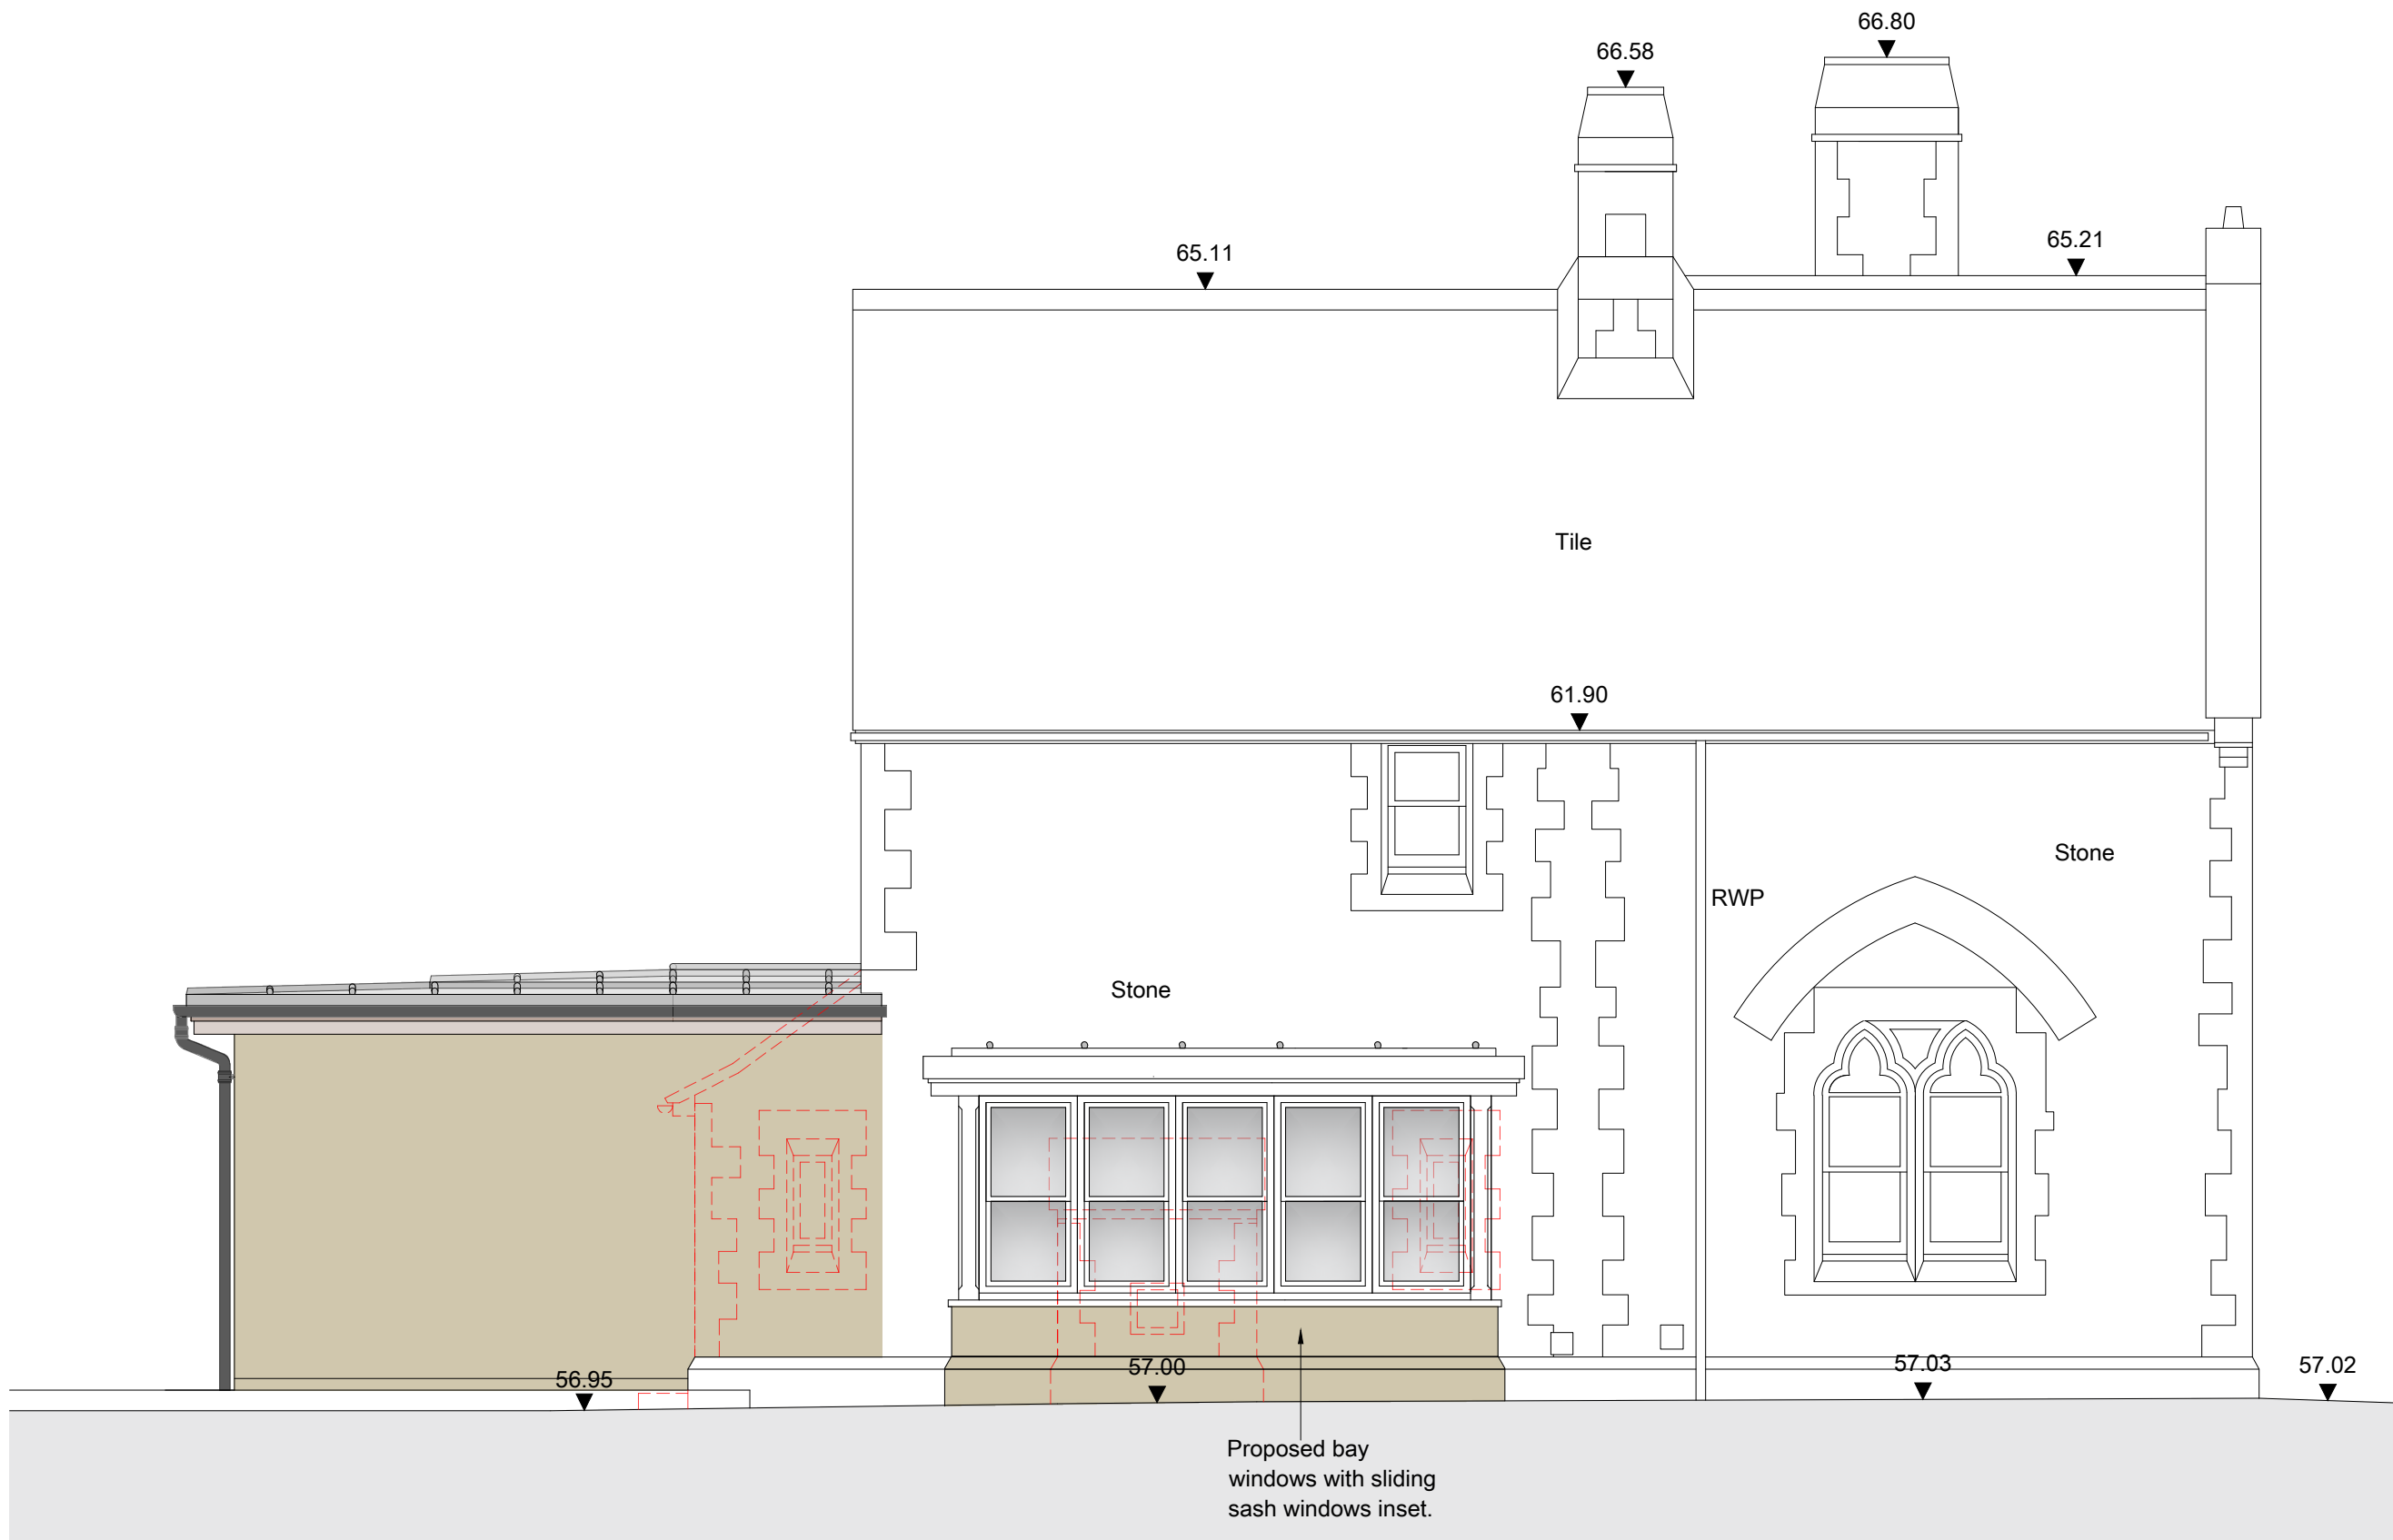


WEST ELEVATION - AS PROPOSED
SCALE @ 1:50 ON AN A1 SHEET

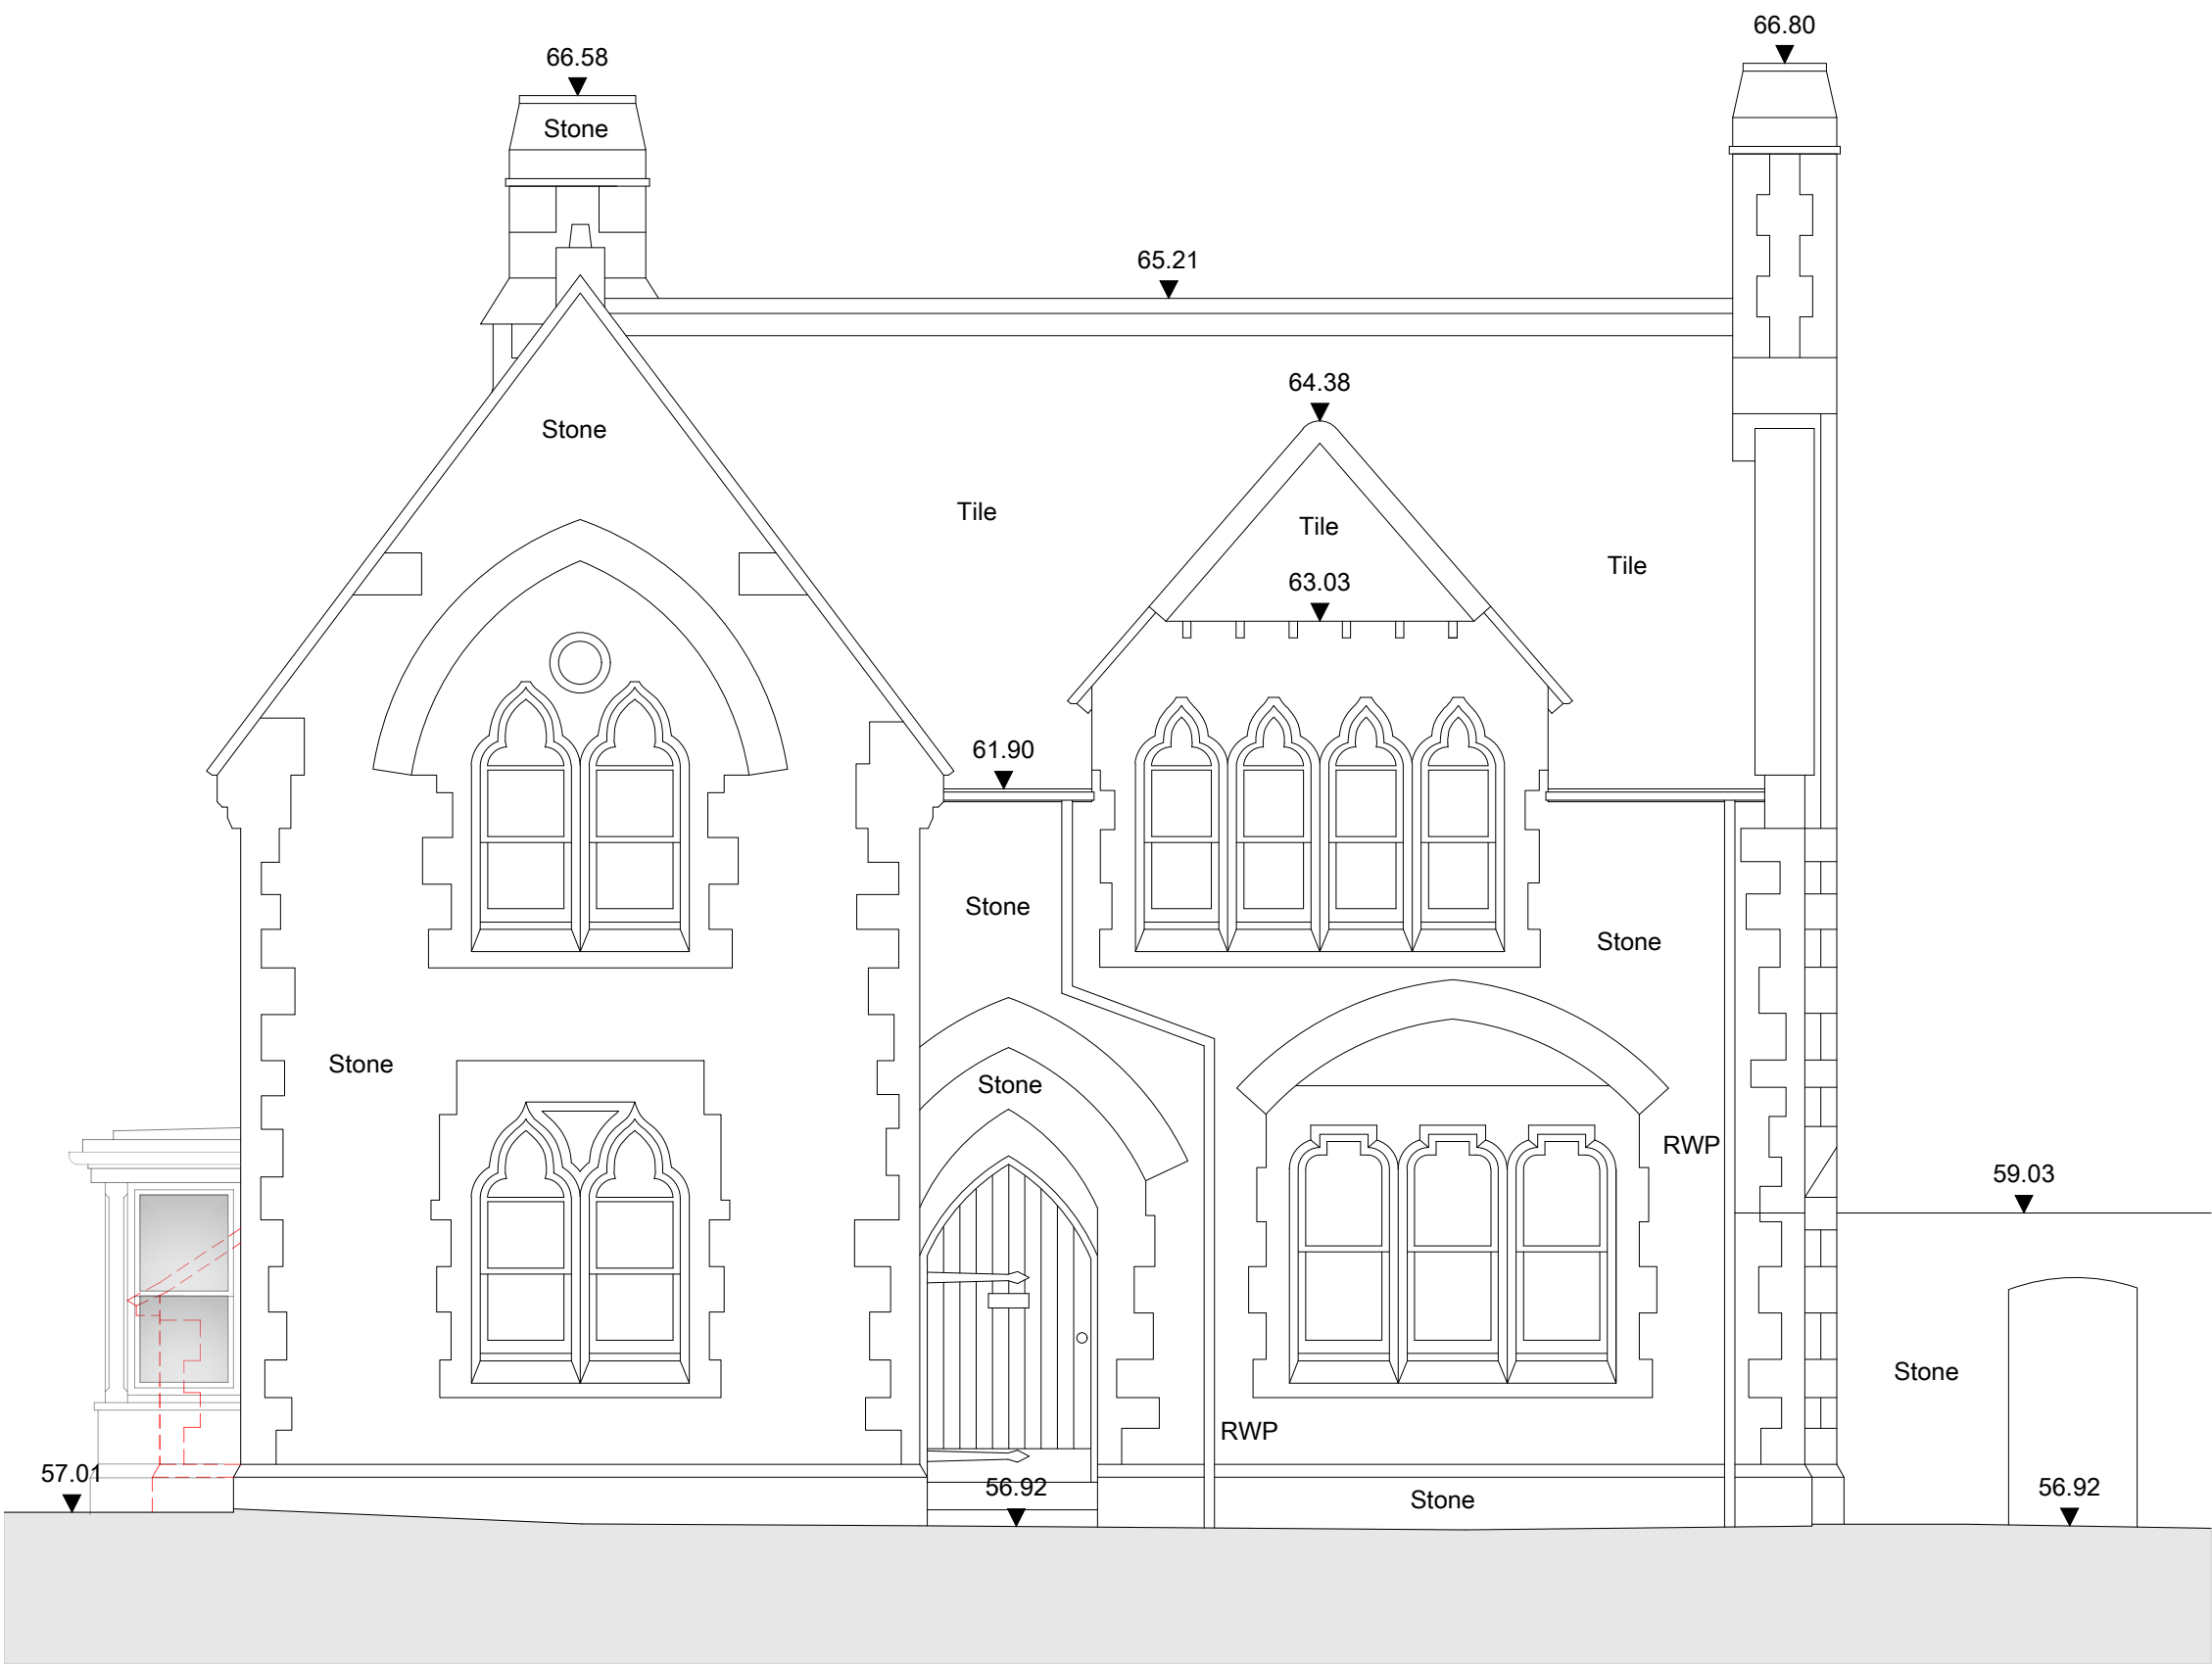

FRONT ELEVATION - AS PROPOSED
SCALE @ 1:50 ON AN A1 SHEET

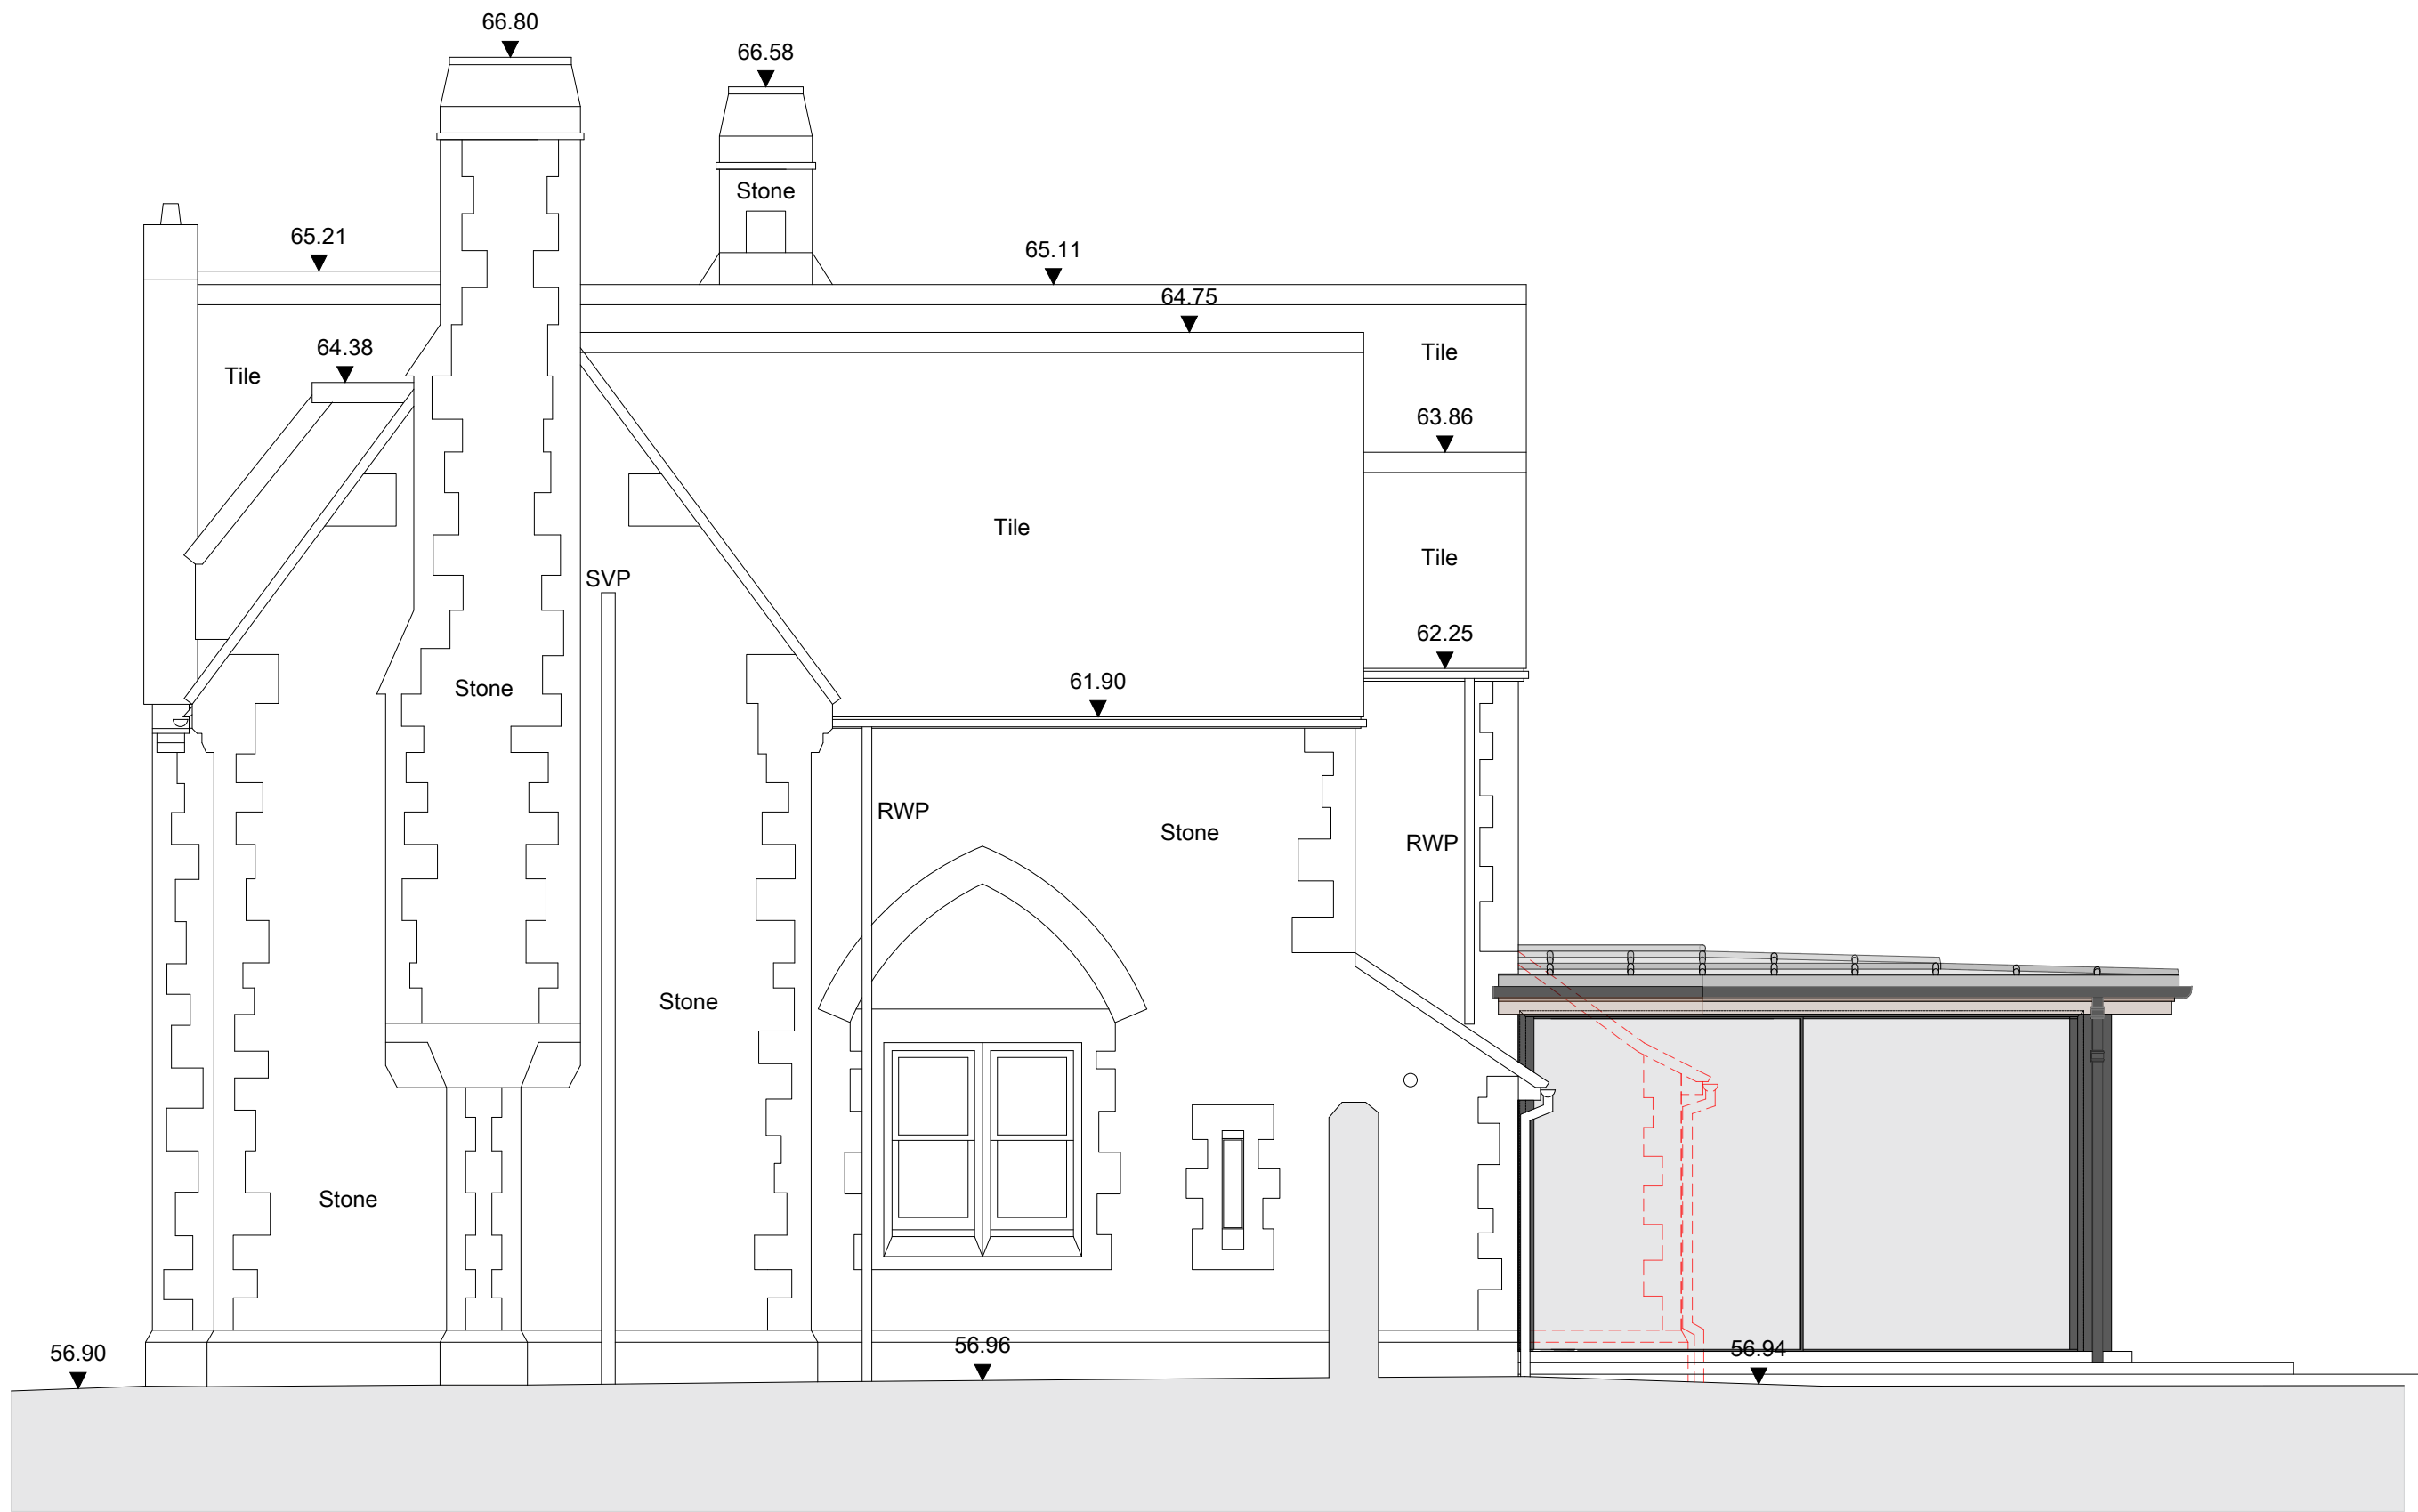

EAST ELEVATION - AS PROPOSED
SCALE @ 1:50 ON AN A1 SHEET

 

REV.	DATE	BY	AMENDMENT	CHK.	
PLANNING					
					
2 Lucastes Mews, Paddockhall Road, Haywards Heath, West Sussex, RH16 1HE (01444) 452604 hh@gouldbaxter.co.uk www.gouldbaxter.co.uk					
NOTES: DO NOT SCALE OFF THIS DRAWING UNLESS FOR PLANNING PURPOSES. CHECK ALL DIMENSIONS ON SITE BEFORE ANY WORK IS COMMENCED. ALL GOODS MATERIALS AND WORKMANSHIP MUST CONFORM WITH CURRENT BUILDING REGULATIONS, BRITISH STANDARDS AND CODES OF PRACTICE. COPYRIGHT OF THIS DRAWING IS RETAINED BY GOULD PROPERTY CONSULTANTS LLP T/A GOULD BAXTER AND IT MUST NOT BE REPRODUCED WITHOUT WRITTEN CONSENT.					
CLIENT: Mr & Mrs Broad					
PROJECT: St Johns Lodge, 151 High Street, Lindfield RH16 2HT					
DRAWING: Elevations As Proposed					
DATE: 15.07.2026	SCALE AT A1: 1:50	DRAWN BY: RH	CHECKED BY: MC		
JOB NO. GH891	DRAWING NO. PL.105	REV. *			