



23 BACKWOODS LANE

SCALE 1:50

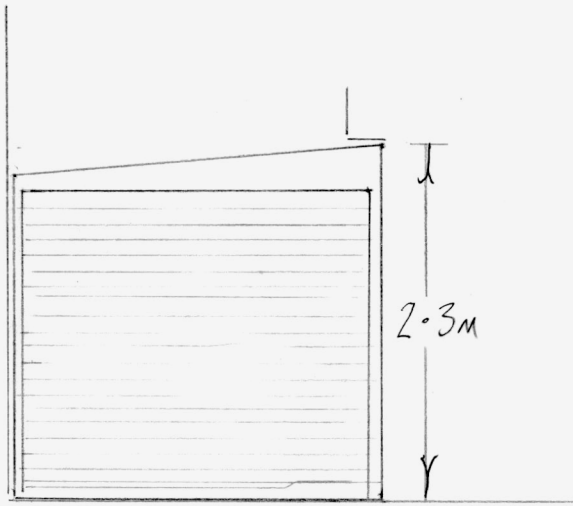

FRONT ELEVATION

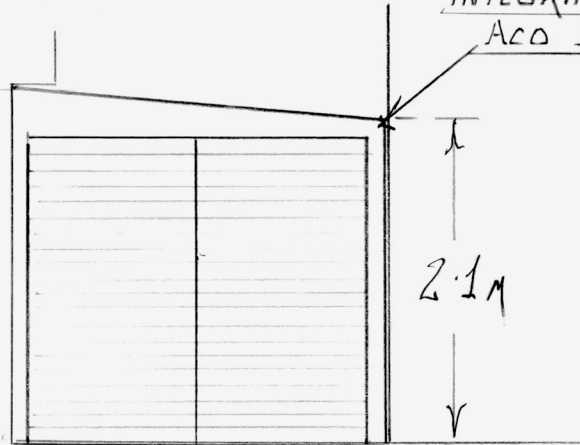

REAR ELEVATION

INTEGRAL GUTTER & DOWN PIPE TO EXISTING
ACC DRAIN & SOAKAWAY

FRAME & DOORS ARE ANTHRACITE
COLOUR


FRAME IS ALUMINIUM

POWDER COATED

DOORS ARE STEEL OR COMPOSITE

NEIGHBOUR'S WALL DOES NOT

FORM PART OF CONSTRUCTION

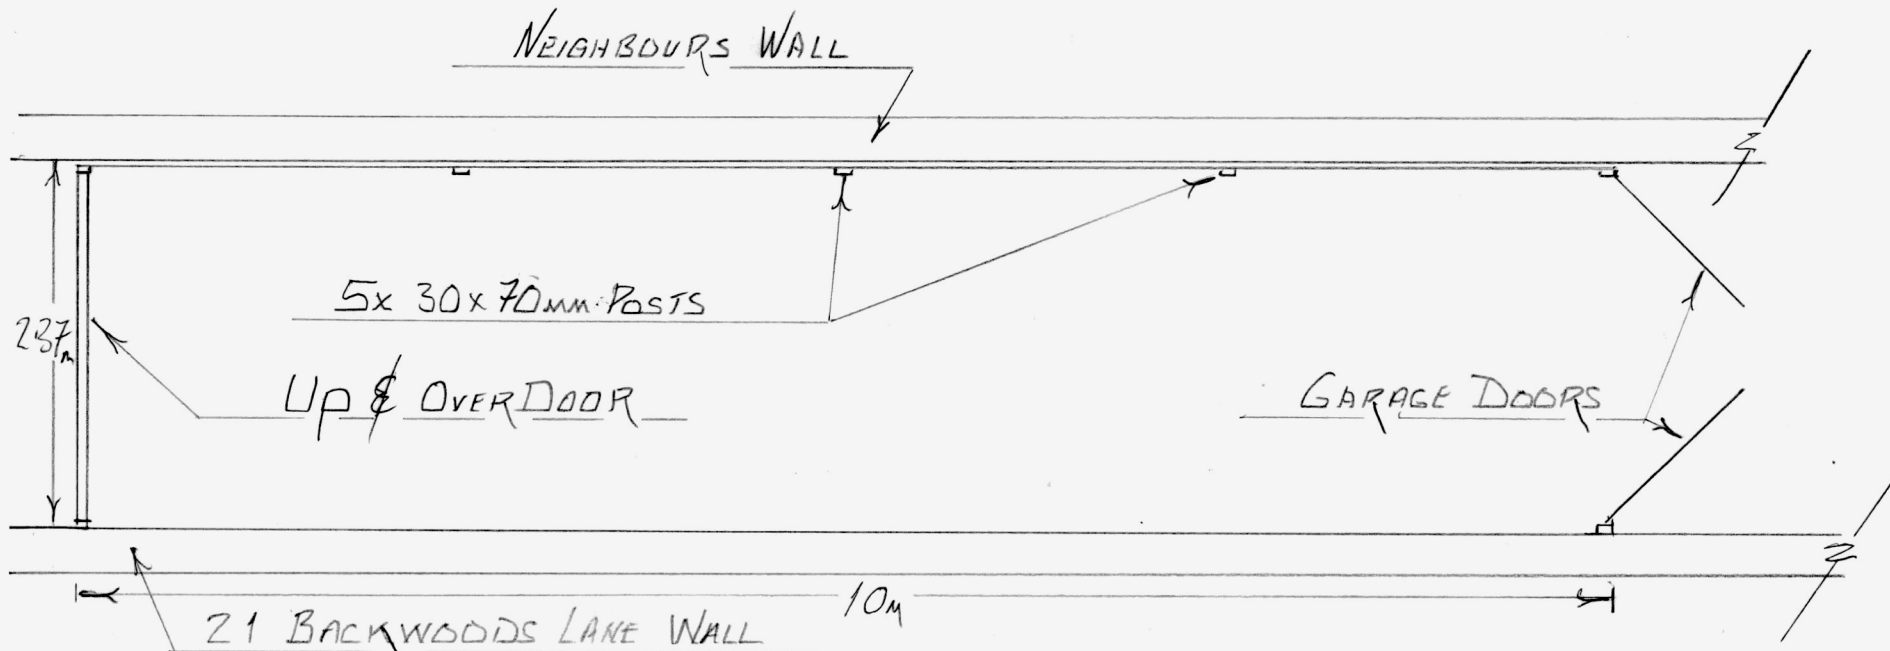

PLAN

23 BACKWOODS LANE

SCALE 1:50

EXISTING FENCE WITH DOUBLE DOORS REPLACED WITH UP & OVER DOOR

HEIGHT OF PENT ROOF AT WALL 2.3M

SUPPORT
PILLARS
5 OFF

HEIGHT OF
PROJECTING
ROOF 2.1M

SIDE OPENING

DOORS

1500H 1071MM

ELEVATION FROM SUPPORT WALL

REAR ELEVATION

16mm POLYCARBONATE ROOF

ROOF SUPPORTS

FRAME UP RIGHTS 5 OFF

21 BACKWOODS LANE NON SUPPORTING WALL

INTEGRAL GUTTER
& DOWN PIPE

2.37M

23 BACKWOODS LANE SUPPORT WALL

10M

PLAN SHOWING ROOF SUPPORTS