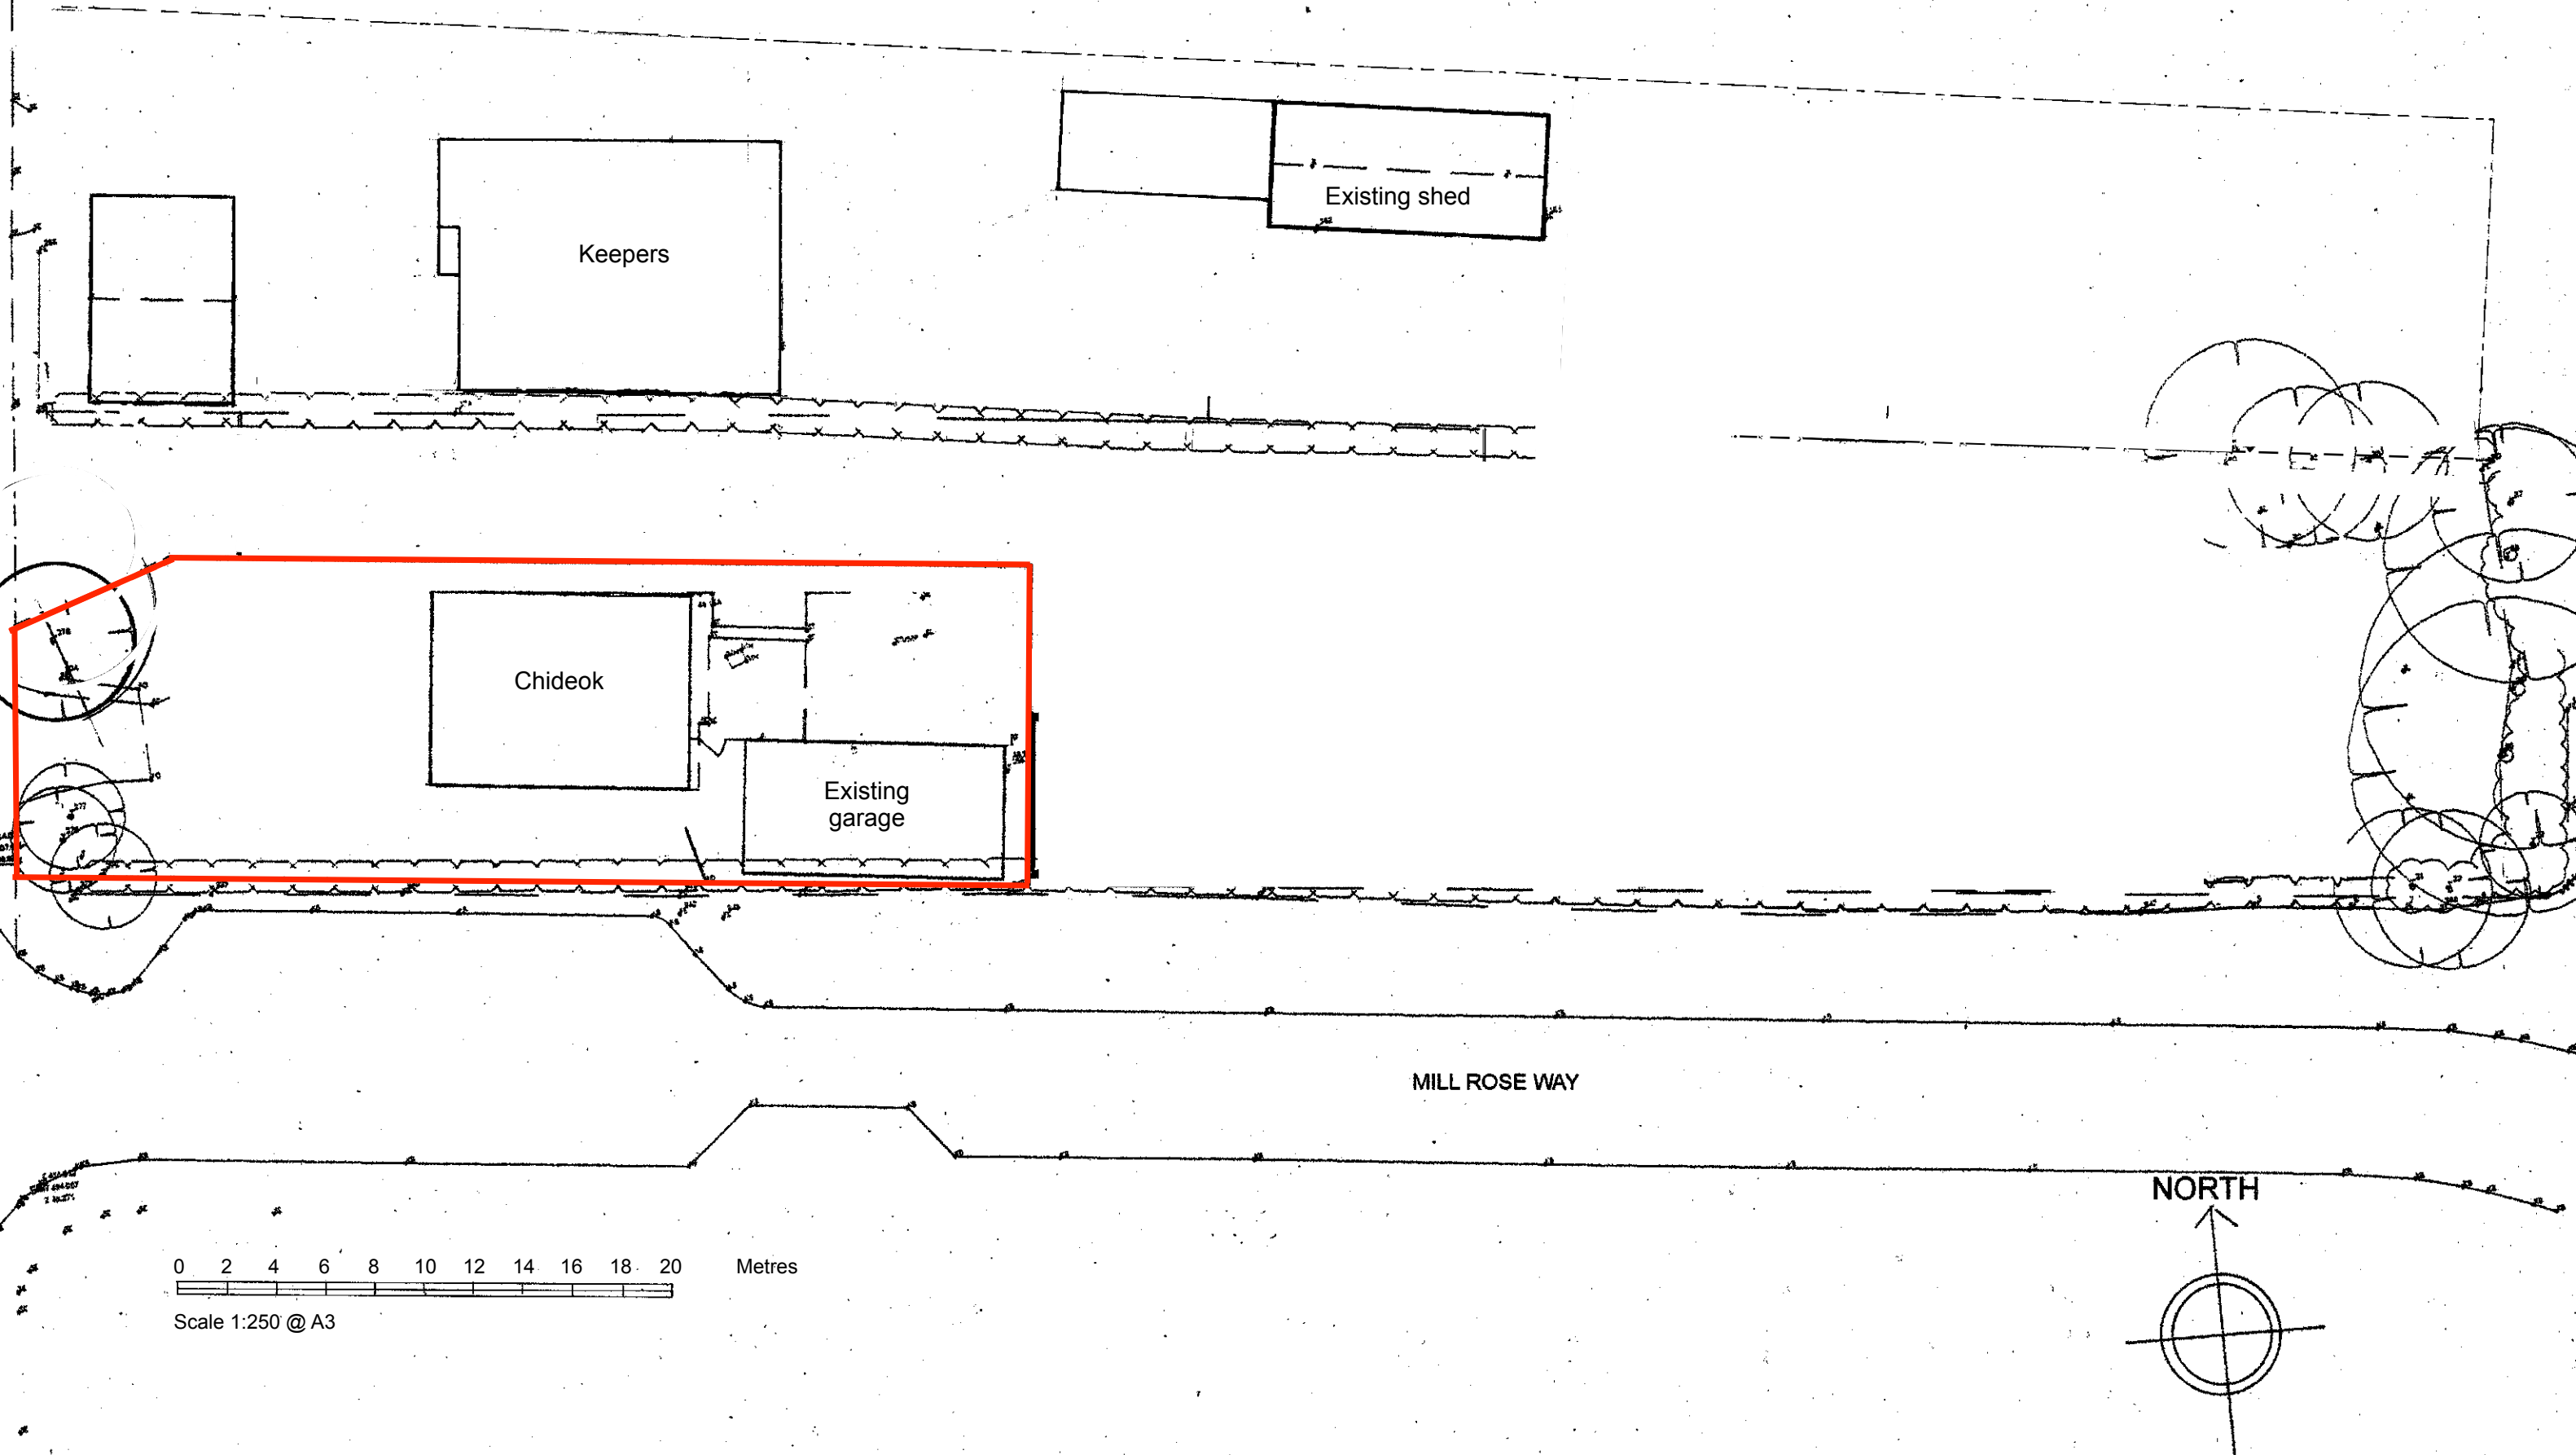


Client: Kauto Construction Ltd
Project: Proposed Alterations and Extensions
Location: Chideok, Valebridge Road, Burgess Hill
Drawing Title: Existing Site Plan

Drawing No: 2024-12-P-003
Scale: 1:250 @ A3
Date: 04/08/2025
Paper Size: A3

Rev: