




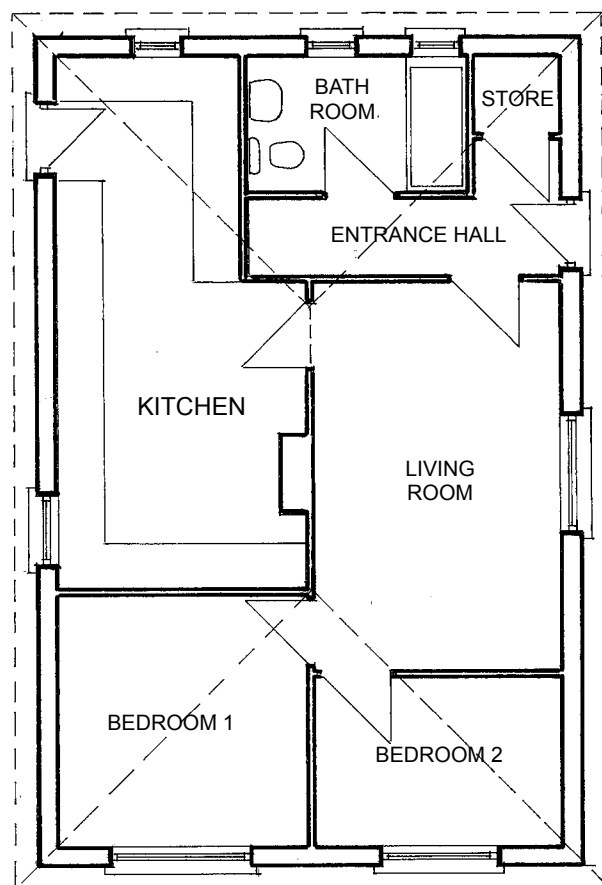


EXISTING GROUND FLOOR PLAN

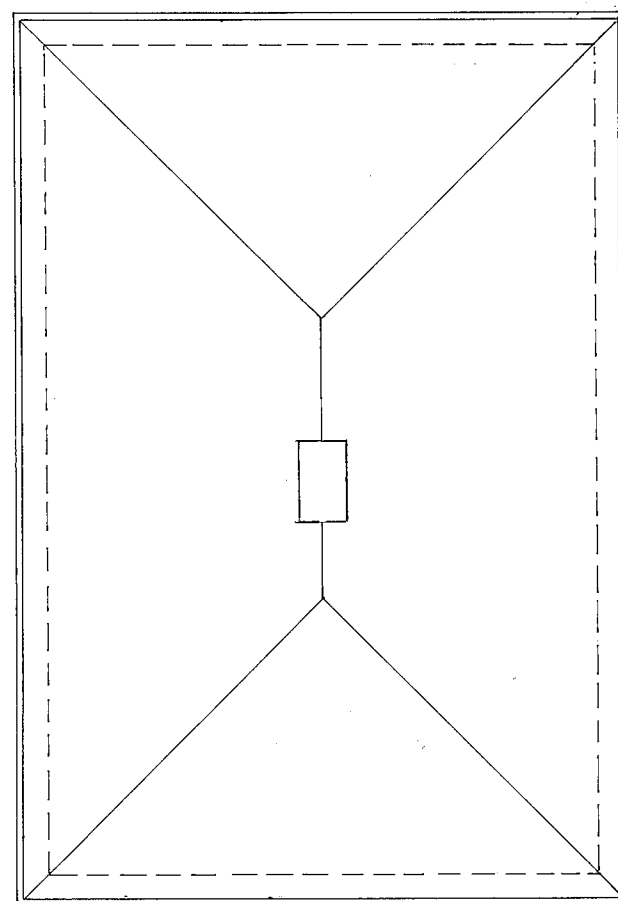


EXISTING ROOF PLAN

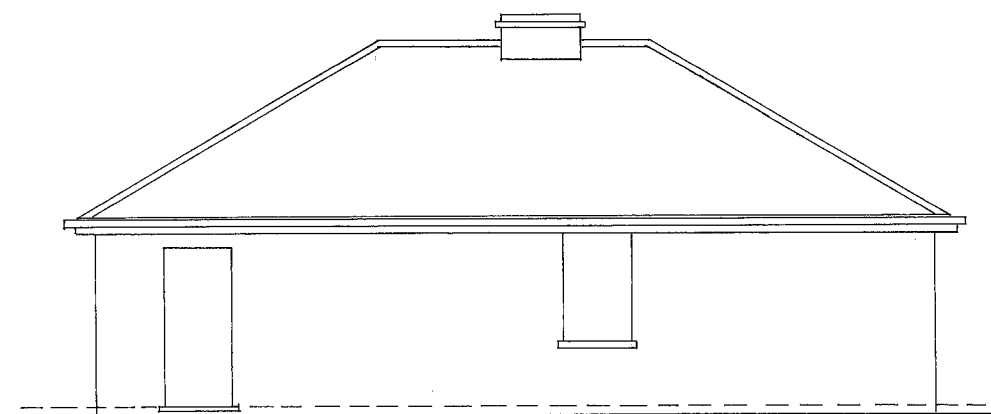


EXISTING NORTH ELEVATION

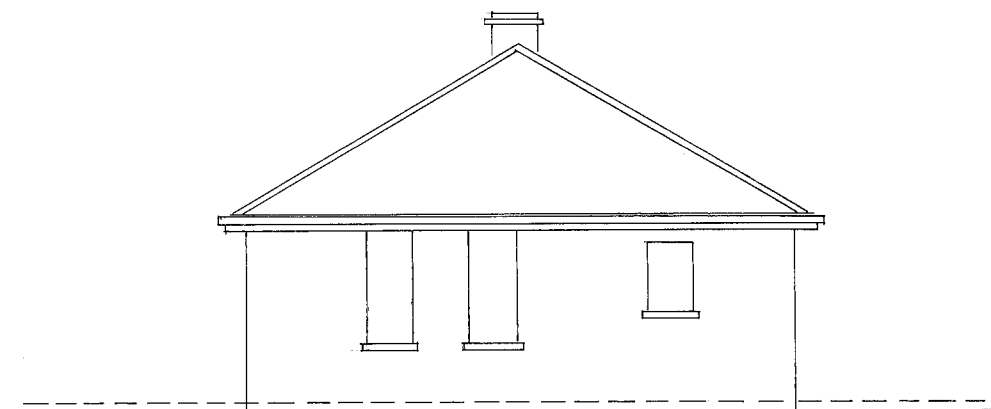


EXISTING EAST ELEVATION

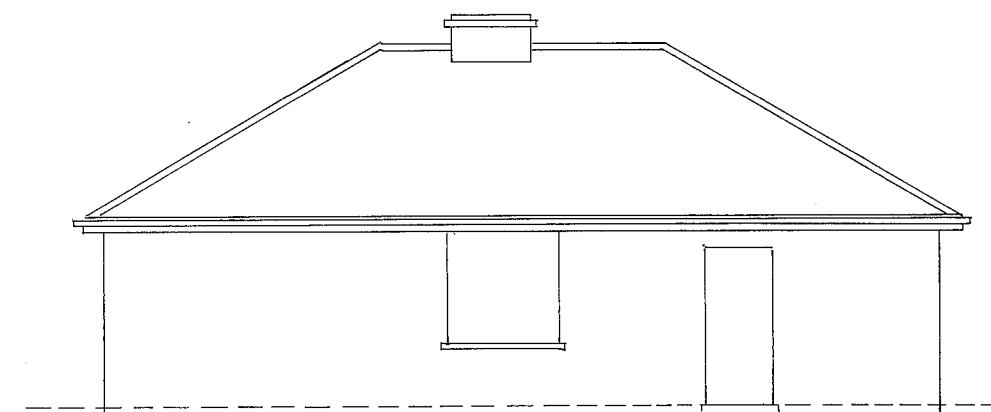

EXISTING SOUTH ELEVATION

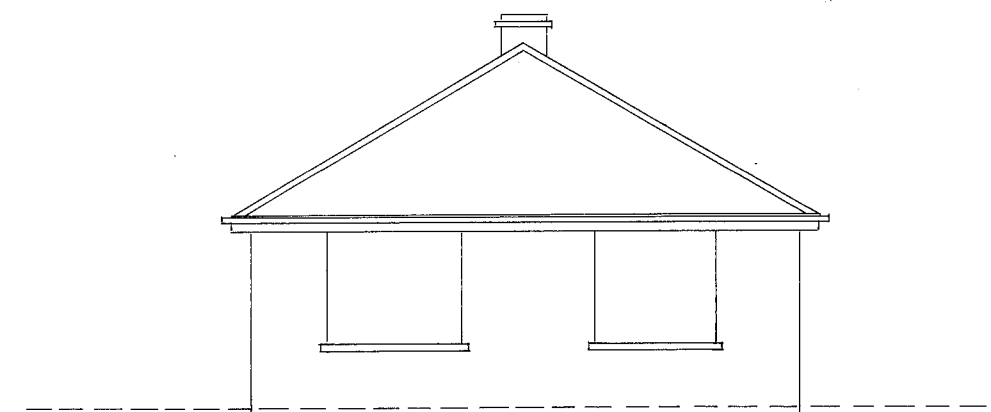

EXISTING WEST ELEVATION

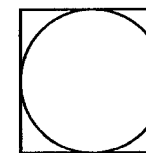

Client: Kauto Construction Ltd
Project: Proposed Extensions & Alterations
Location: Chideok, Valebridge Road, Burgess Hill. RH15 0RT
Drawing Title: Existing Plans and Elevations for House

Drawing No: 2024-12-F-005
Scale: 1:100 @ A3
Date: 04/08/2025
Paper Size: A3
Rev: