




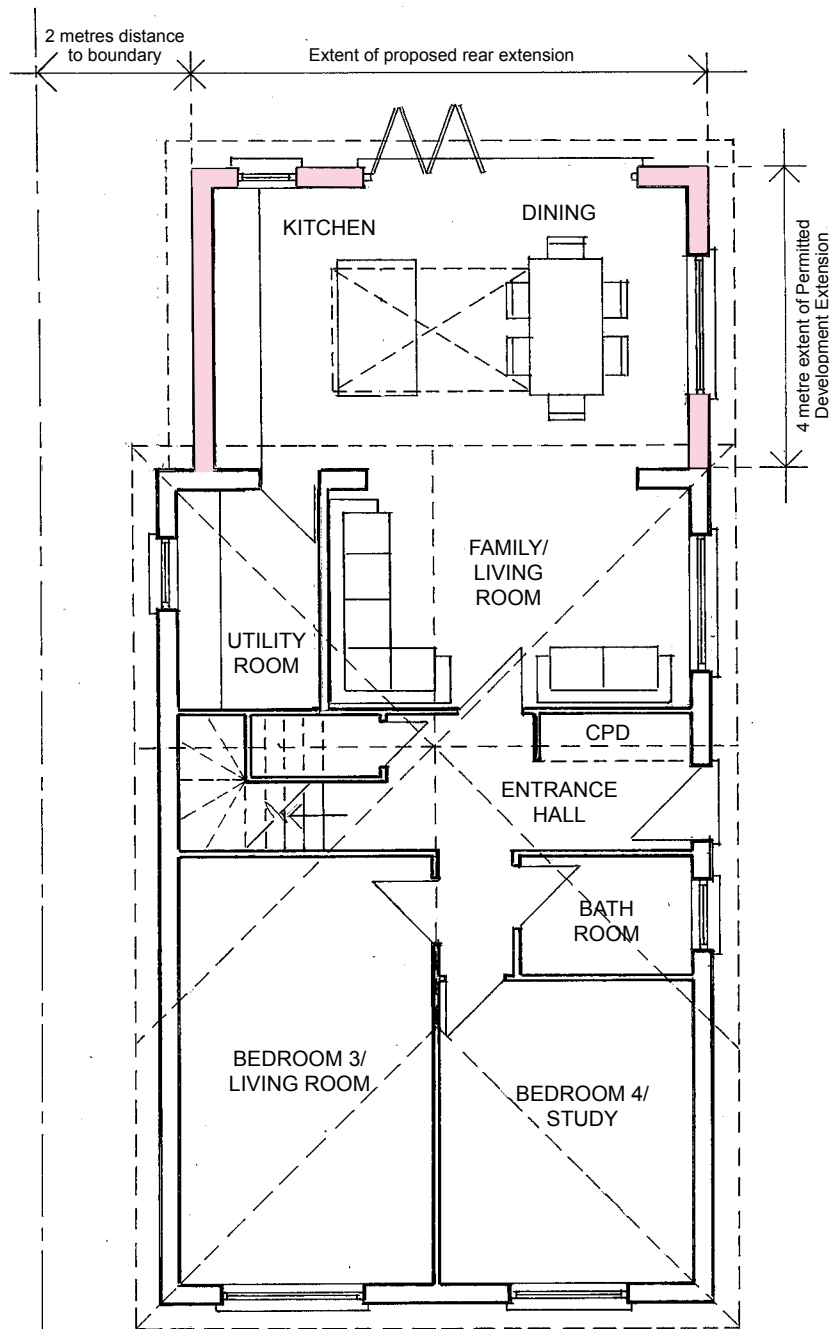

PROPOSED GROUND FLOOR PLAN

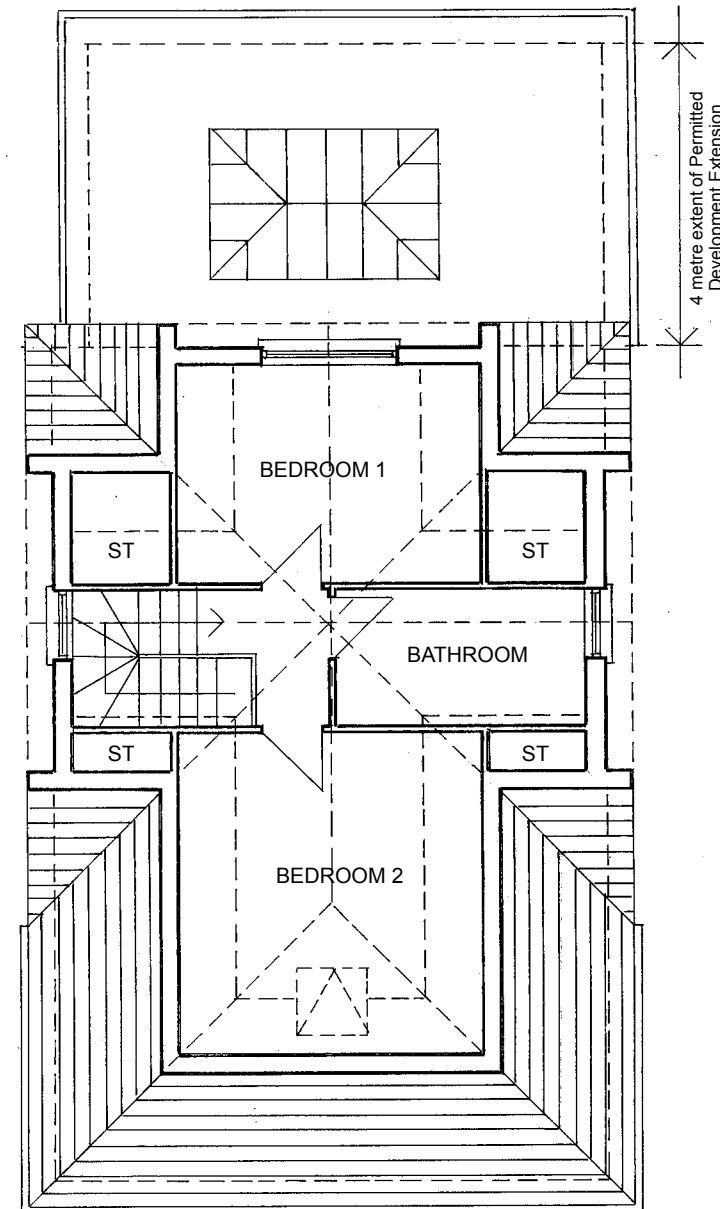


PROPOSED FIRST FLOOR PLAN

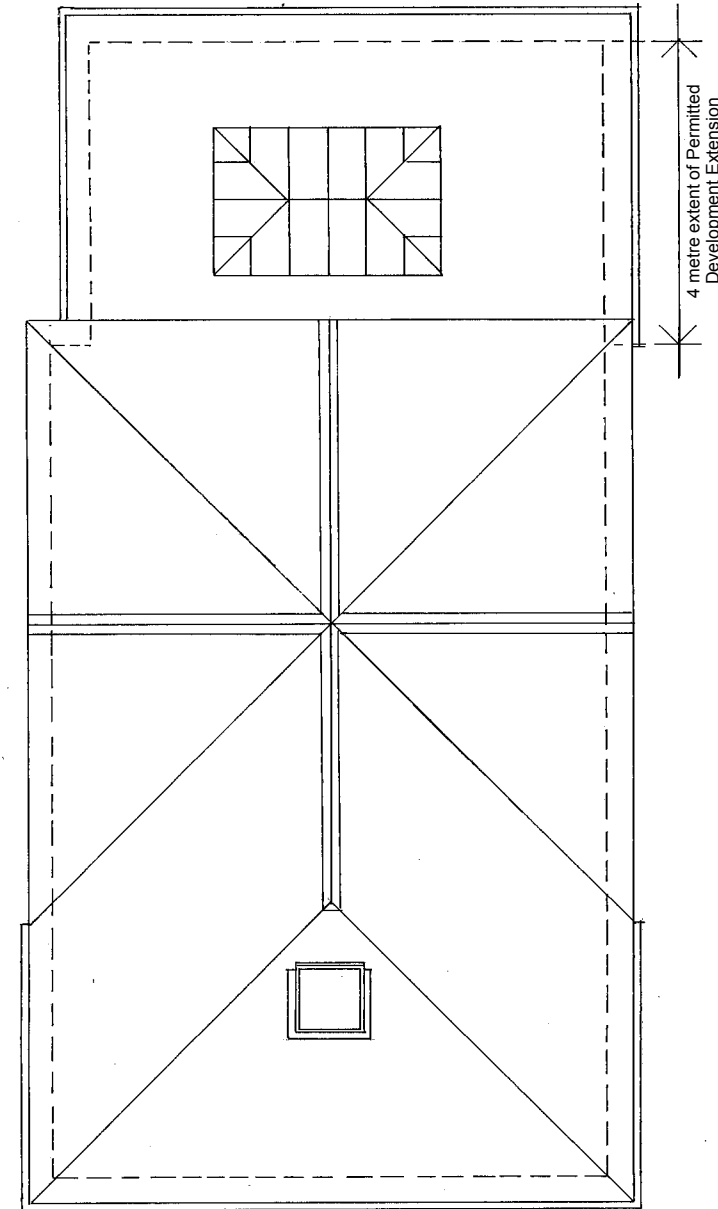

PROPOSED ROOF PLAN

HIP TO GABLE EXTENSION
Maximum of 50 cubic metres allowable volume.
Volume Calculation:
 $V = A \text{ (width)} \times \frac{1}{2} B \text{ (height to ridge)}$
 $\times \frac{1}{3} C \text{ (ridge extension)}$
 $V = 7.2 \times 2.4/2 \times 3.6/3$
 $= 10.368 \text{ cubic metres per gable}$
Proposed hip to roof extension is
 $3 \times \text{Volume calculation} = 31.1 \text{ cubic metres}$

 

Client:
Project:
Location:
Drawing Title:

Kauto Construction Ltd
Proposed Extensions & Alterations
Chideok, Valebridge Road, Burgess Hill. RH15 0RT
Proposed Floor and Roof Plans

Drawing No: 2024-12-P-007
Scale: 1:100 @ A3
Date: 12/08/2025
Paper Size: A3

