



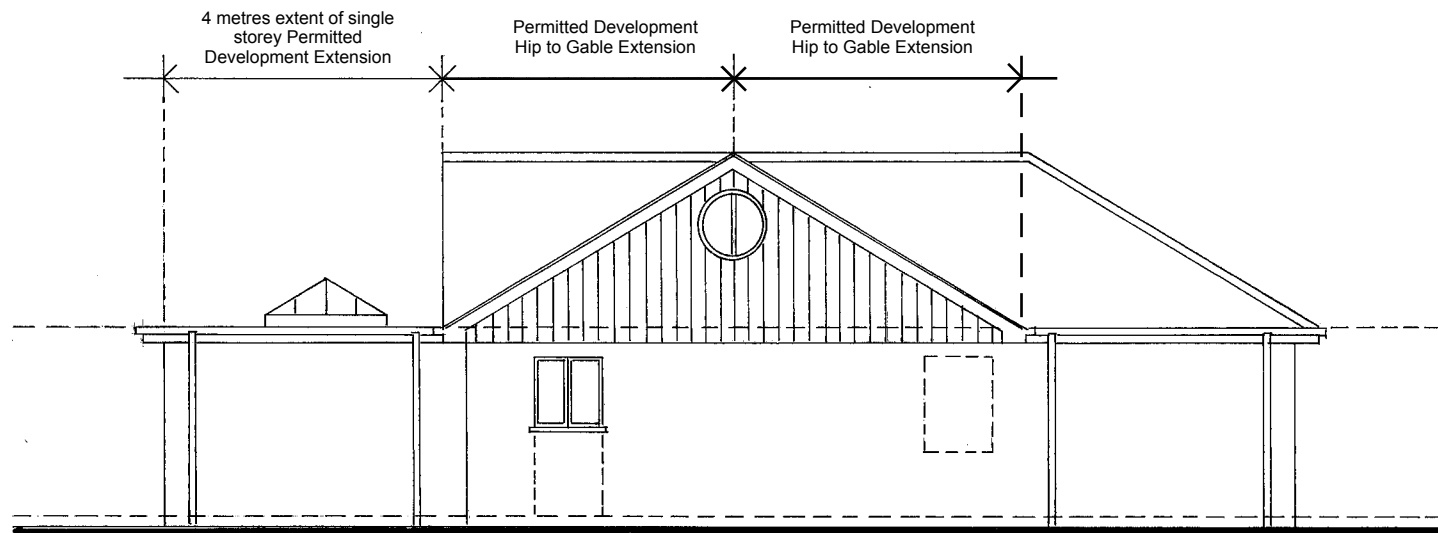


PROPOSED NORTH ELEVATION

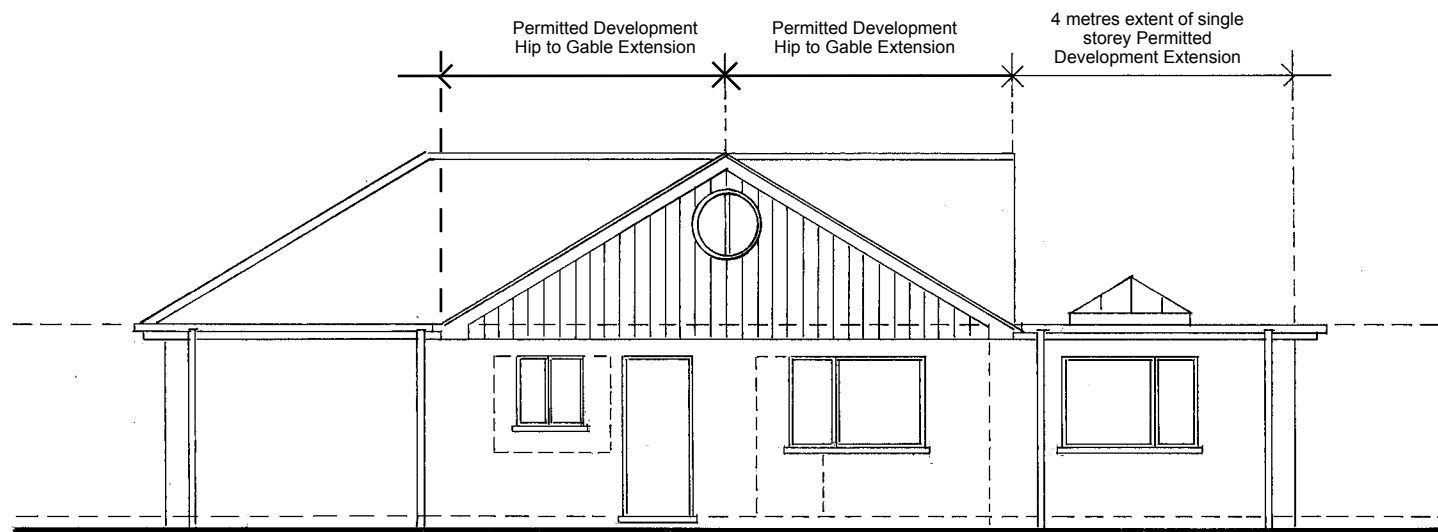



PROPOSED EAST ELEVATION



PROPOSED SOUTH ELEVATION

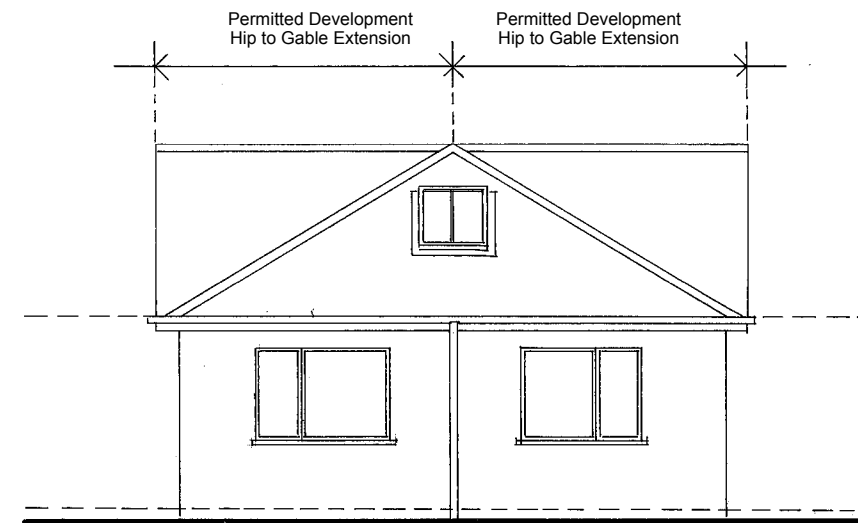

PROPOSED WEST ELEVATION

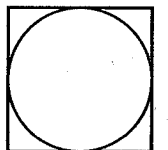 

Client:
Project:
Location:
Drawing Title:

Kauto Construction Ltd
Proposed Extensions & Alterations
Chideok, Valebridge Road, Burgess Hill. RH15 0RT
Proposed Elevations

Drawing No: 2024-12-P-008
Scale: 1:100 @ A3
Date: 12/08/2025
Paper Size: A3
Rev: