



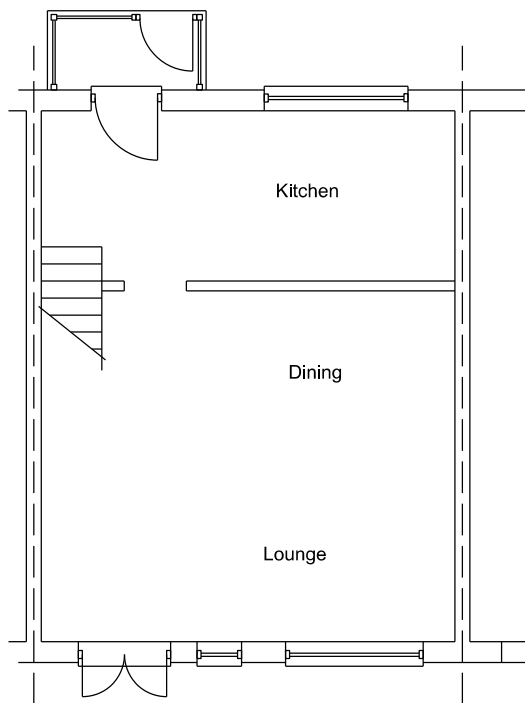


Existing Ground Floor Plan
Scale 1:100




Existing Front Elevation
Scale 1:100

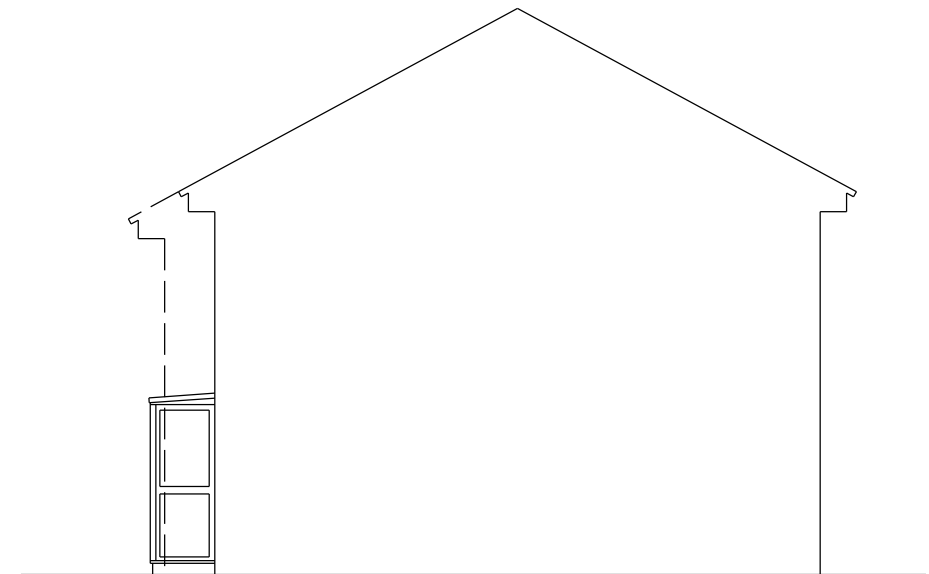


Existing Side Elevation
Scale 1:100

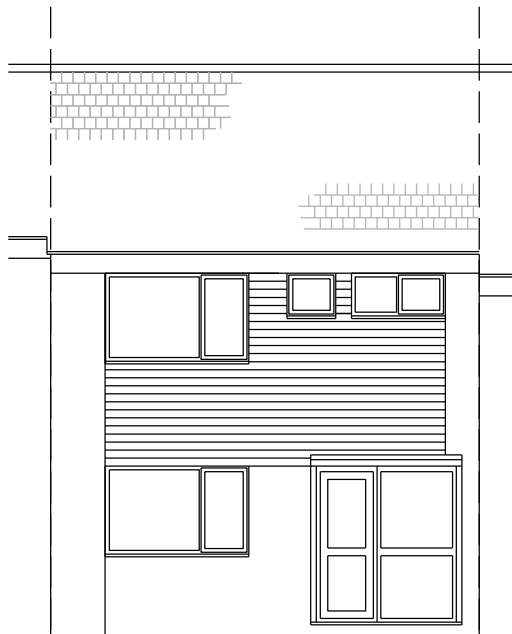

Existing Rear Elevation
Scale 1:100

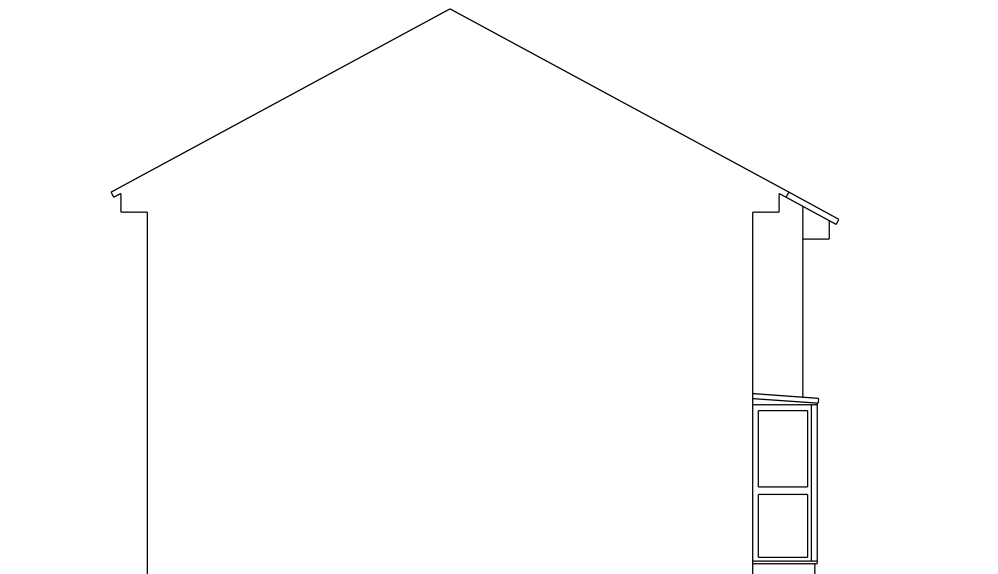

Existing Side Elevation
Scale 1:100

 

Client Mr & Mrs Winkley	Title Proposed Single Storey Rear Extension and Porch to Front Existing Plans & Elevations	Drawn By	Date 31/07/25
		Drawing Number JBD/RH19/3HB/051	Rev A