



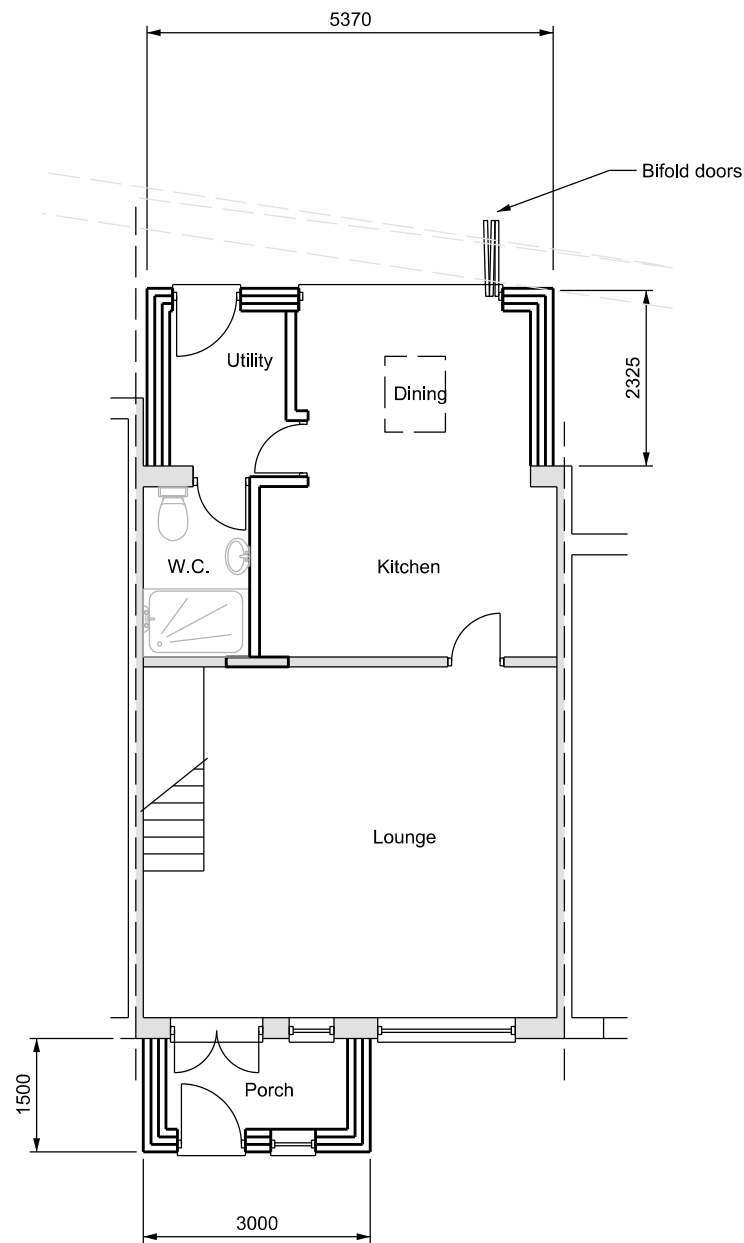

Proposed Ground Floor Plan
Scale 1:100




Proposed Front Elevation
Scale 1:100

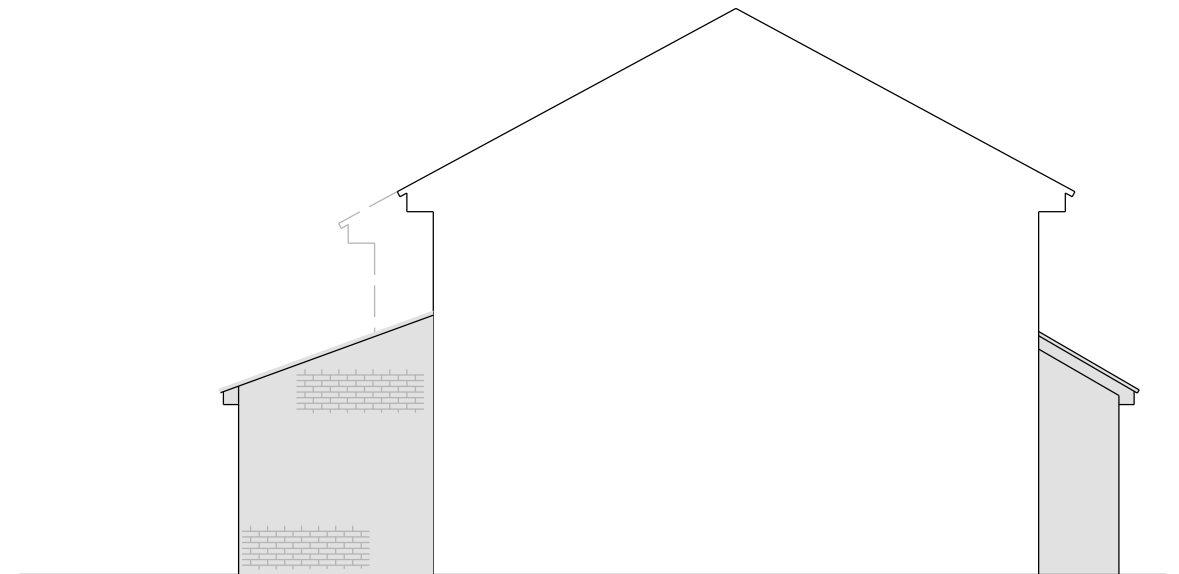

Proposed Side Elevation
Scale 1:100



Proposed Rear Elevation
Scale 1:100

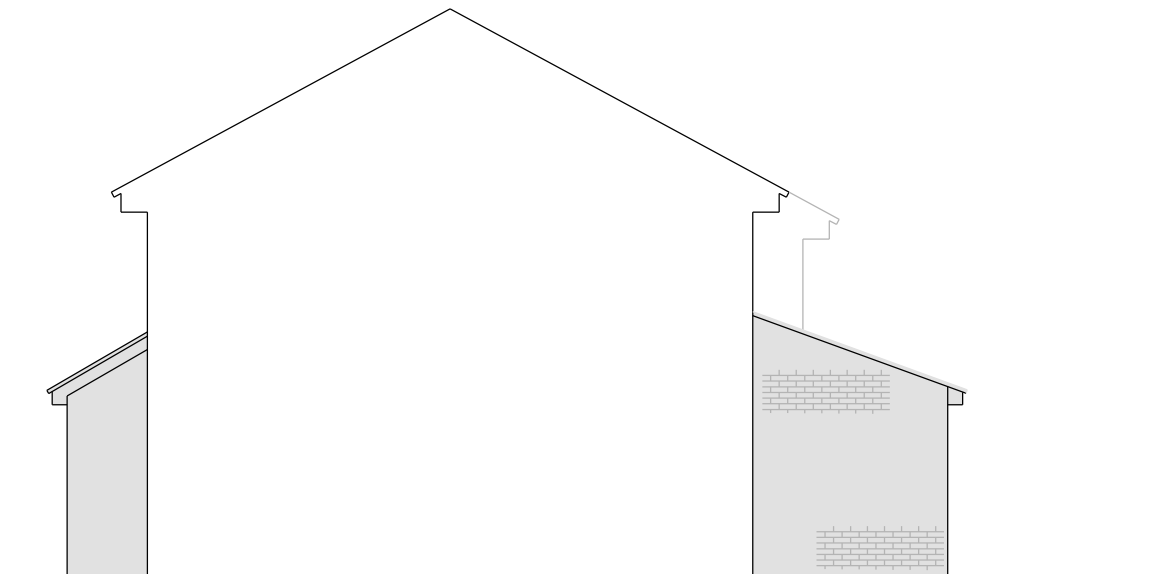

Proposed Side Elevation
Scale 1:100



Client **Mr & Mrs Winkley**

Title
**27 The Weald,
East Grinstead,
West Sussex,
RH19 3HB**

Title
**Proposed Single Storey Rear Extension
and Porch to Front**

Proposed Plans & Elevations

Drawn By

Drawing Number

JBD/RH19/3HB/052

Date

31/07/25

Rev

A