


Proposed North Elevation
1 : 200

MATERIAL KEY:

- 01 Dark Brick
- 02 Light Red Brick
- 03 Vertical Timber Cladding
- 04 Powder Coated Aluminium Windows & Doors
- 05 Dark Grey Metal Railing
- 06 Dark Grey Metal Coping
- 07 Powder Coated Aluminium Solar Shade
- 08 Glazed Balustrade

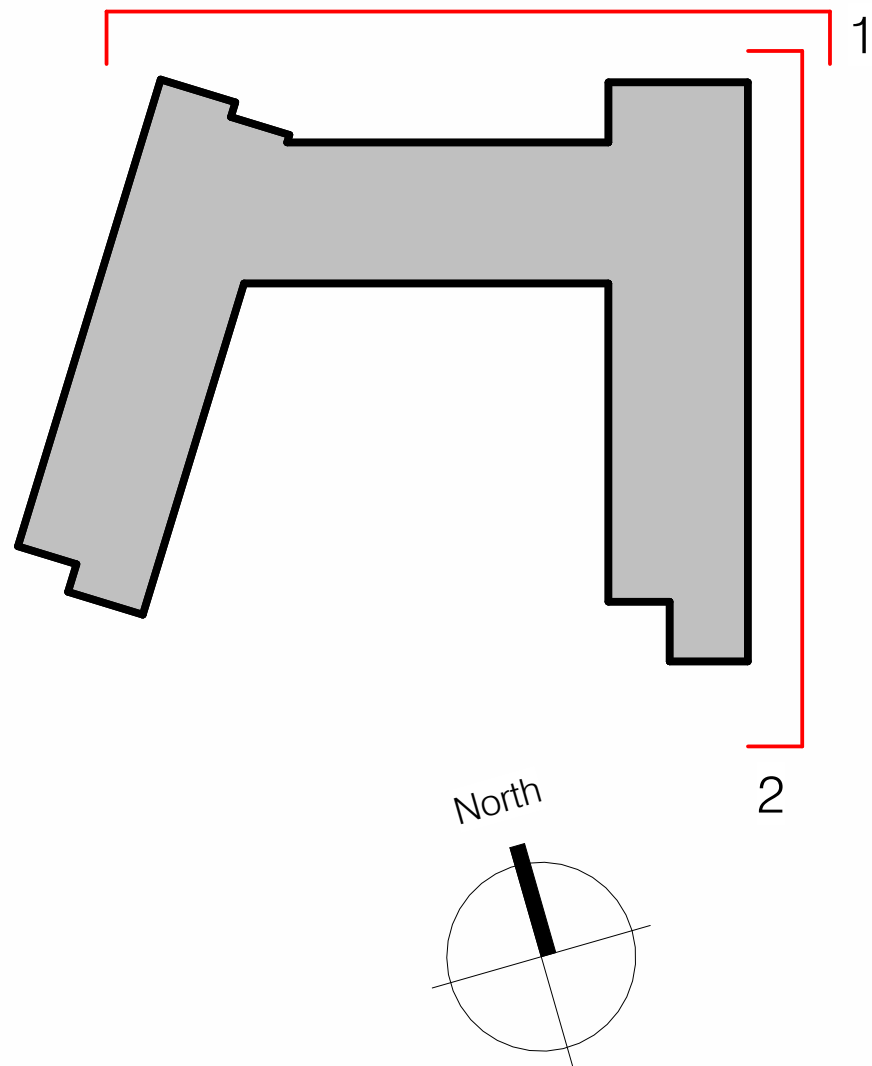

Proposed East Elevation
1 : 200

CLIENT NAME	Eden Retirement Living						
PROJECT	Downlands Park Haywards Heath Apartments & Central Hub						
TITLE	Proposed - North & East Elevations						
STATUS	S2 Issued for Information						
DATE	18/09/2025		SCALE As indicated @ A1				
DRAWN	TP		CHECKED IC				
DRAWING NUMBER							
REF	ORG	VOL	LEVEL	TYPE	DIS	NO	
DLP - BOX - MB - XX - DR - A - 0350							
REVISION				JOB NUMBER			
P01				904.01			