


NOTES

The contractor must check all dimensions, levels and services prior to commencement of any works. Box Architects to be notified of any discrepancy. Do not scale from drawing.

The contractor is responsible for ensuring all works comply with all relevant statutory requirements and British standards, whether or not they are noted on this drawing.

This drawing remains the copyright of Box Architects, to be used solely for the project and information as filed. This drawing must not be copied without prior written permission.



REV.	DATE	DETAILS	DRAWN	CHECKED
P01	18/09/25	Submitted for revised planning approval	CJS	ANB

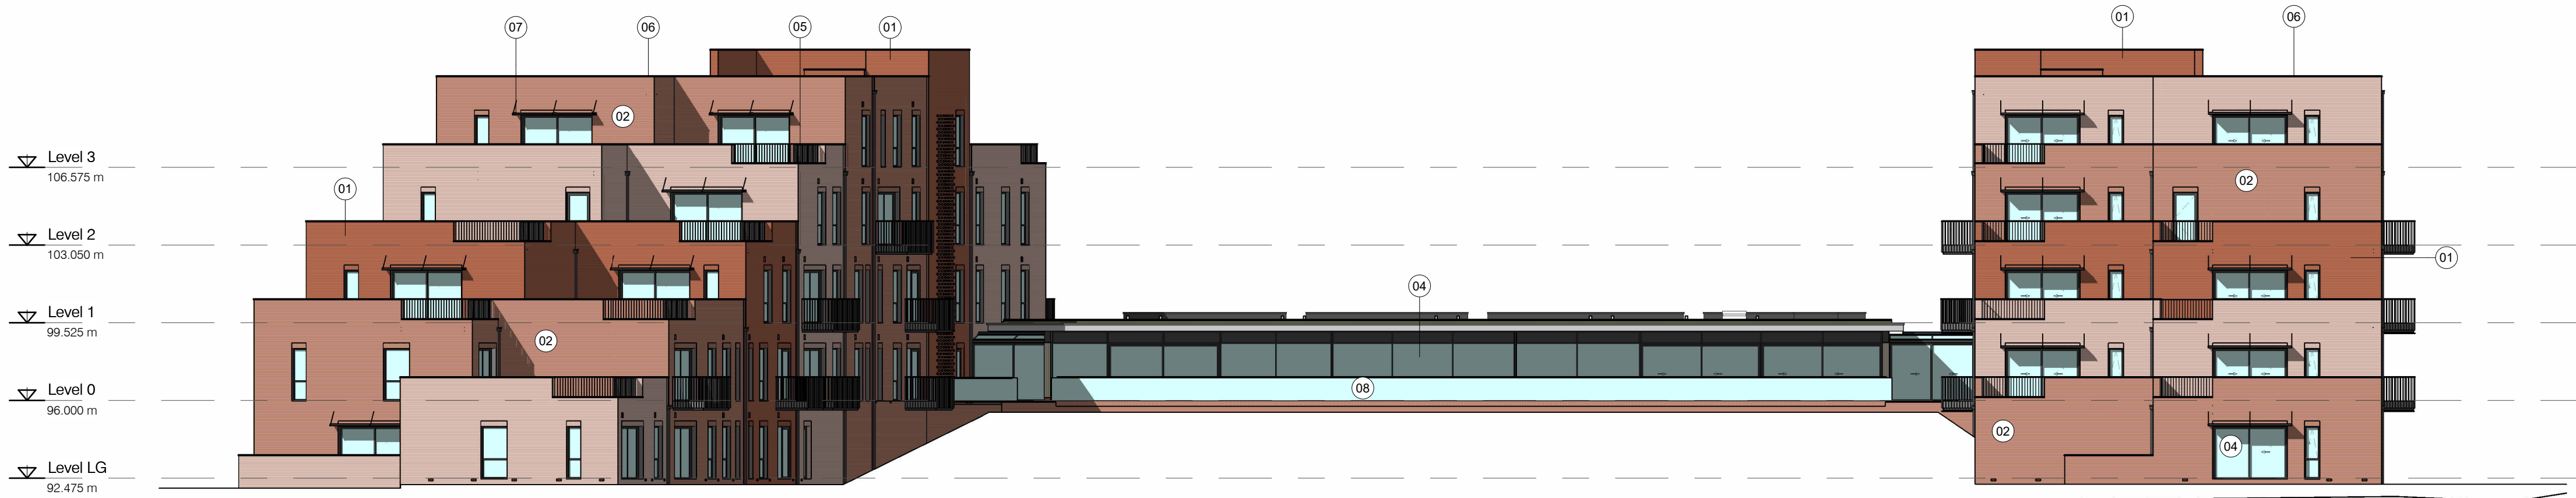

Proposed South Elevation
1 : 200

MATERIAL KEY:

- 01 Dark Brick
- 02 Light Red Brick
- 03 Vertical Timber Cladding
- 04 Powder Coated Aluminium Windows & Doors
- 05 Dark Grey Metal Railing
- 06 Dark Grey Metal Coping
- 07 Powder Coated Aluminium Solar Shade
- 08 Glazed Balustrade

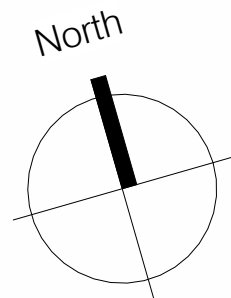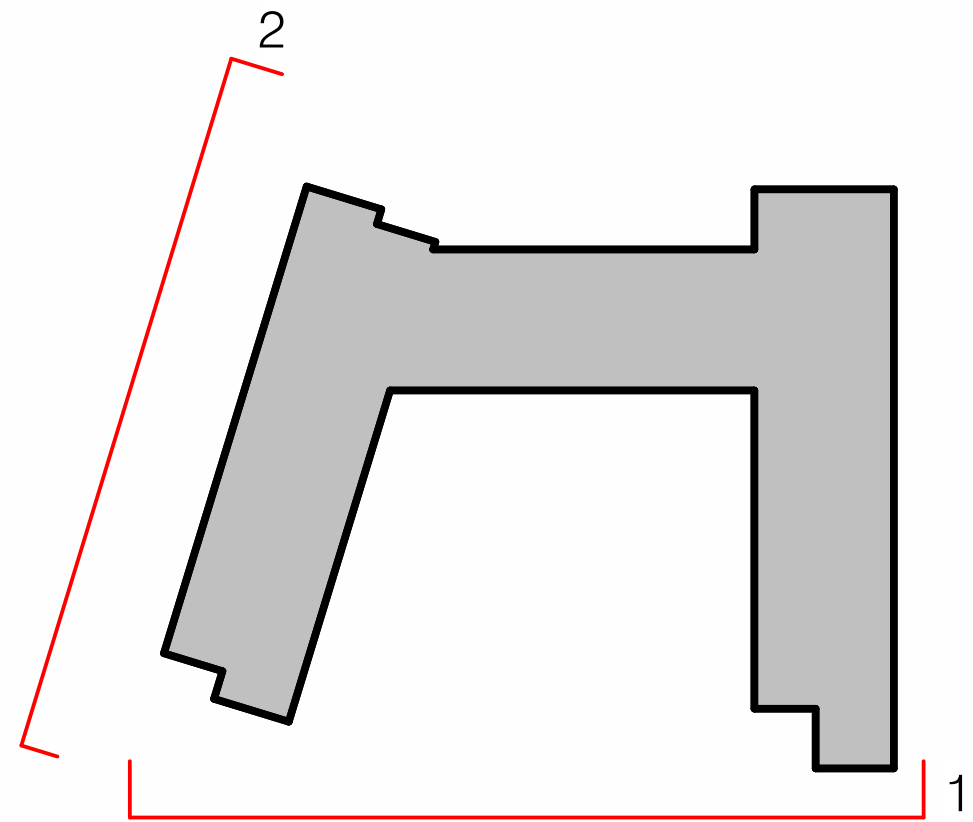

Proposed West Elevation
1 : 200

CLIENT NAME	Eden Retirement Living					
PROJECT	Downlands Park Haywards Heath Apartments & Central Hub					
TITLE	Proposed - South & West Elevations					
STATUS	S2 Issued for Information					
DATE	18/09/2025		SCALE As indicated @ A1			
DRAWN	TP		CHECKED IC			
DRAWING NUMBER						
REF	ORG	VOL	LEVEL	TYPE	DIS	NO
DLP	BOX	MB	XX	DR	A	0351
REVISION				JOB NUMBER		
P01				904.01		



LEEDS 1 Foundry Square, Leeds LS11 5DL
LONDON 25 Norwell Road, London, N5 1UJ
0113 244 1133
020 8246 2613
www.boxarchitects.co.uk
info@boxarchitects.co.uk

0 2 4 6 8 10m
SCALE 1 : 200