


BUCHAN RUM ARCHITECTS

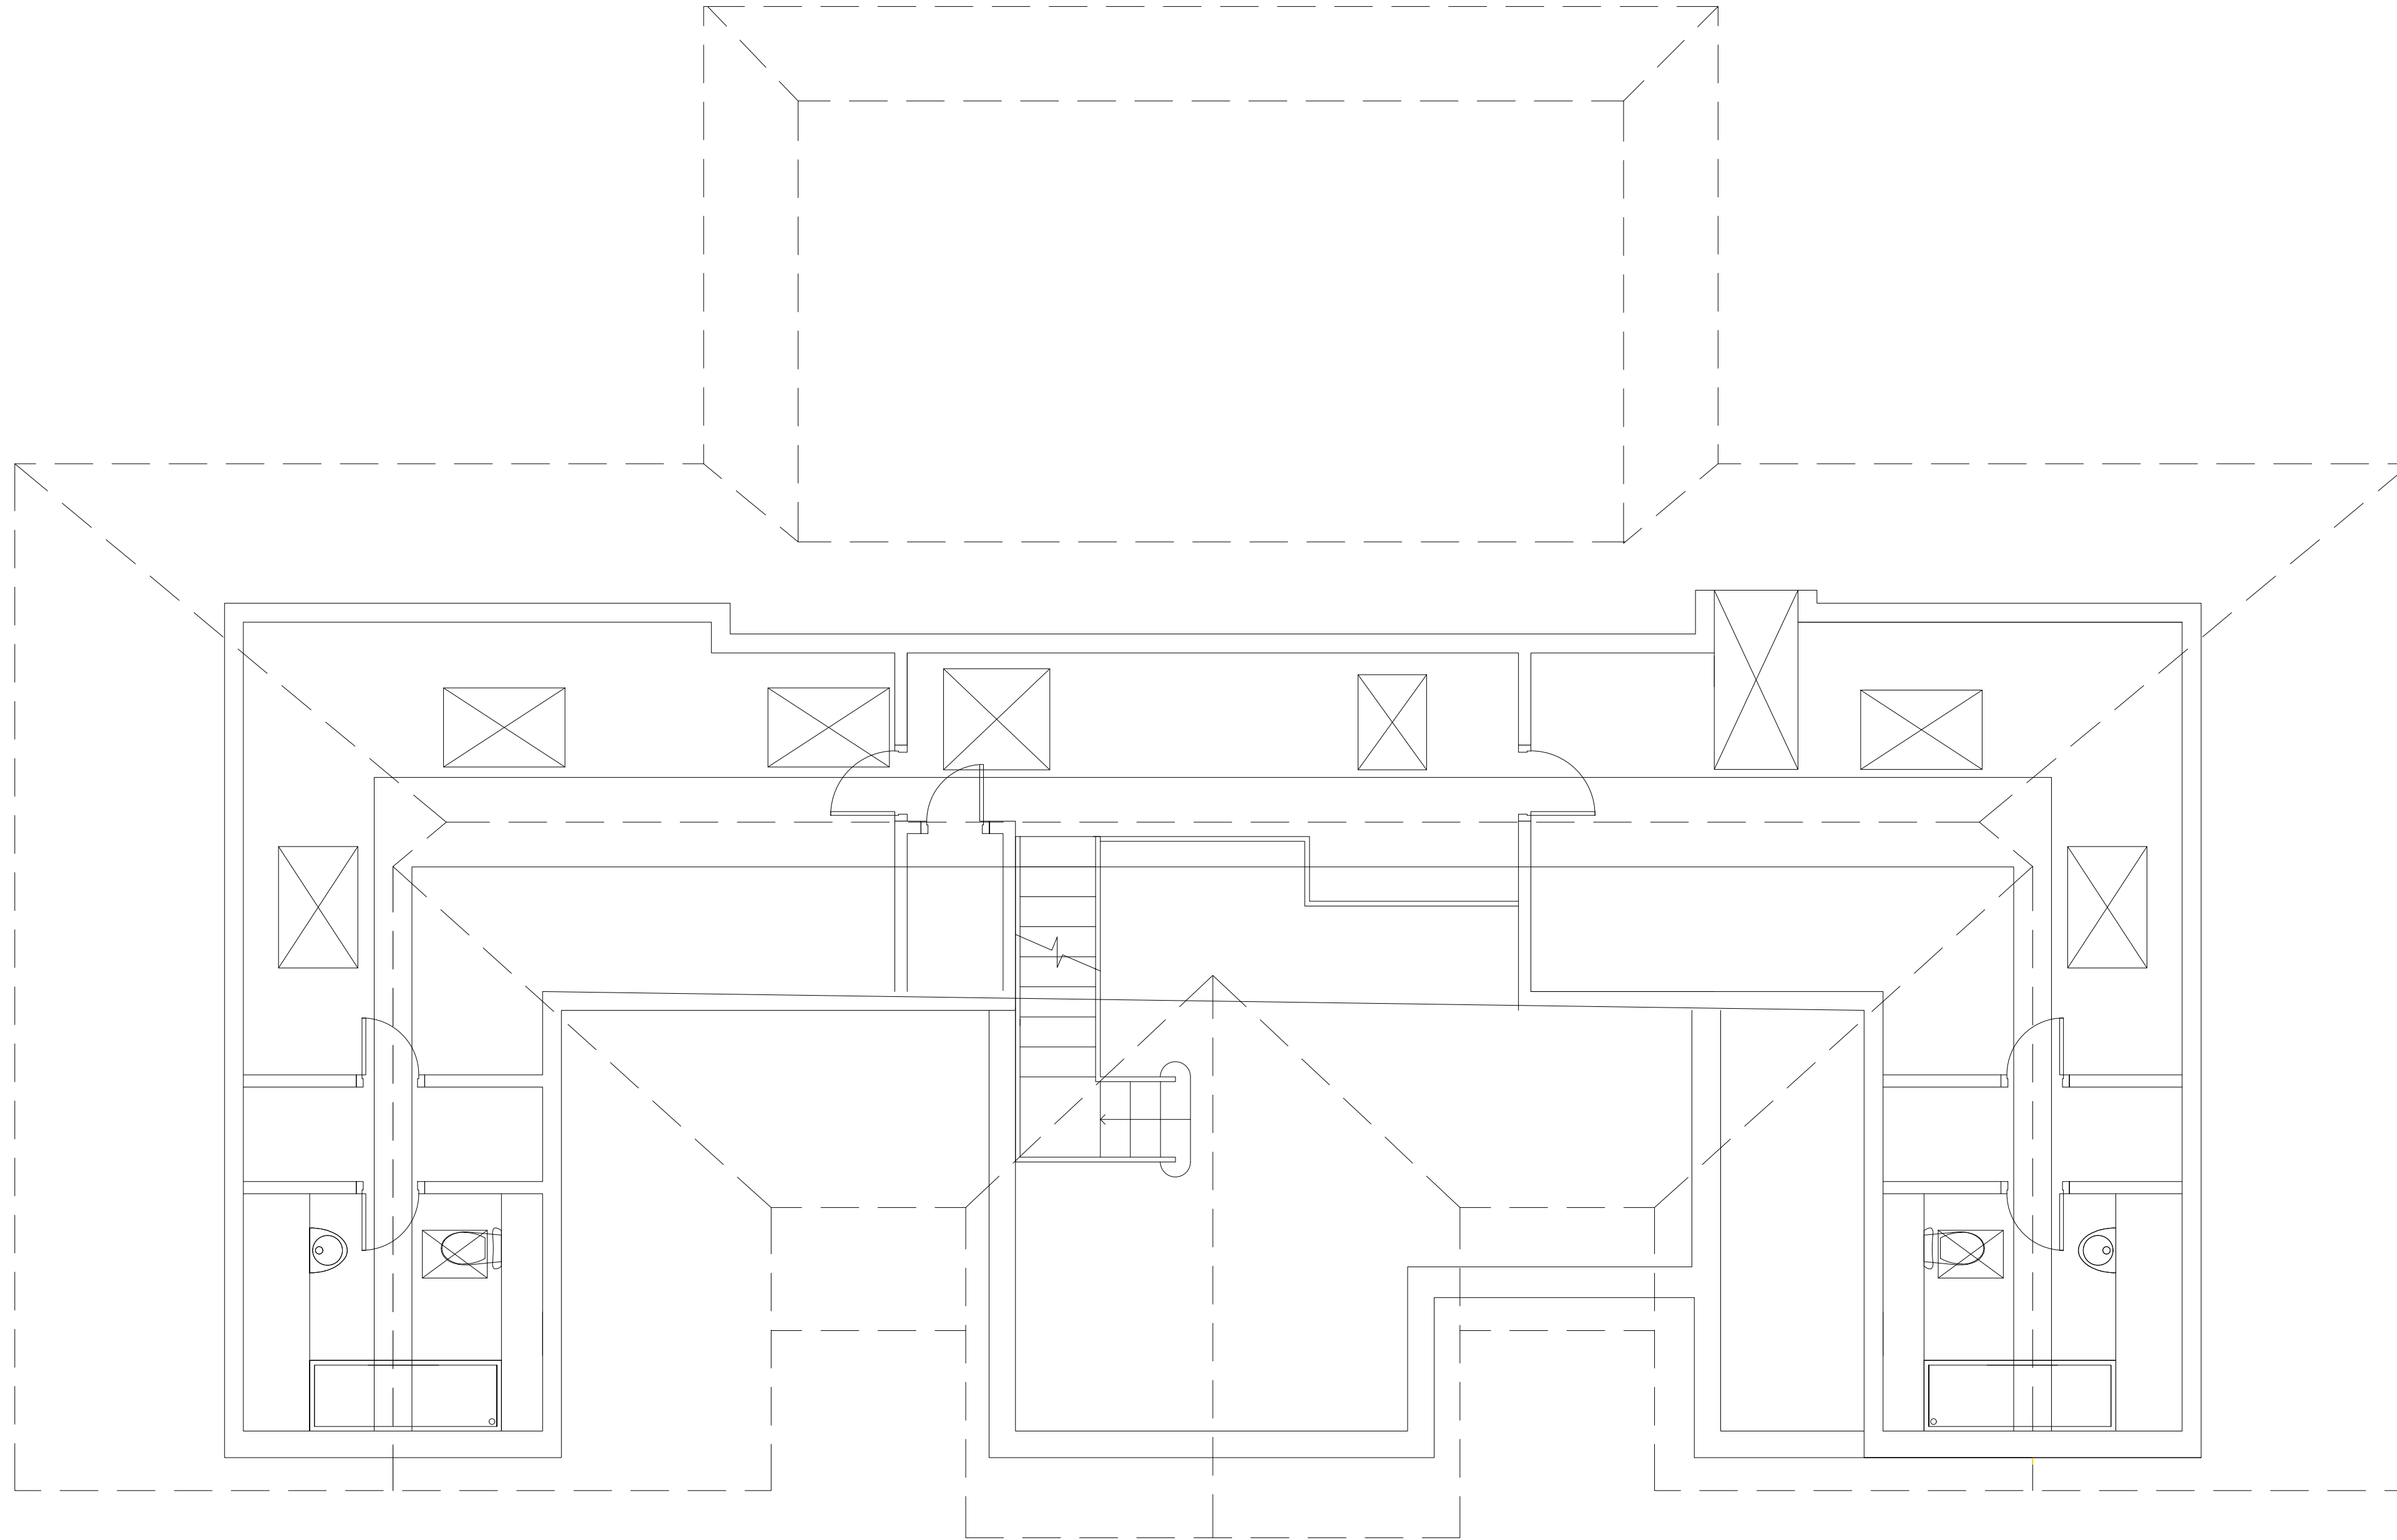

First Floor Plan
1:50

SKETCH
DRAWING

NOTES:

© Copyright of this drawing remains the property of Buchan Rum Architects Ltd and should not be reproduced in full or parts or re-issued without written permission from Buchan Rum Architects Ltd

These drawings must be read in conjunction with the structural engineers drawings & details, and with all other consultants, sub-contractor and specialist's drawings & details.

- All goods materials workmanship to conform with current building regulations, BS8 and COTC

- All dimensions must be checked on site,
and any discrepancies verified with the architect.

- Do not scale from the drawing

- Any discrepancies between the drawings, details and specification must be reported to the architect immediately before work is put in hand

- All works to be carried out in full accordance with

current Building Regulations, British Standards
and all Health & Safety Regulations

- If in doubt please ask.

ev.	date	comment
-----	------	---------

amendments
Client

the address

Nyes Hill House

Job Title	
-----------	--

New Residential Development

Proposed First Floor Plan

[illegible]

ouchan rum

9 SAVILL ROAD
INDEFIELD

WEST SUSSEX RH162NY

E : info@buchanrumarchitects.co.uk

Scale 1:50	Size A1
---------------	------------

	Dm By
	EB

row number.	Rev.
-------------	------