






Front Elevation 1: 50

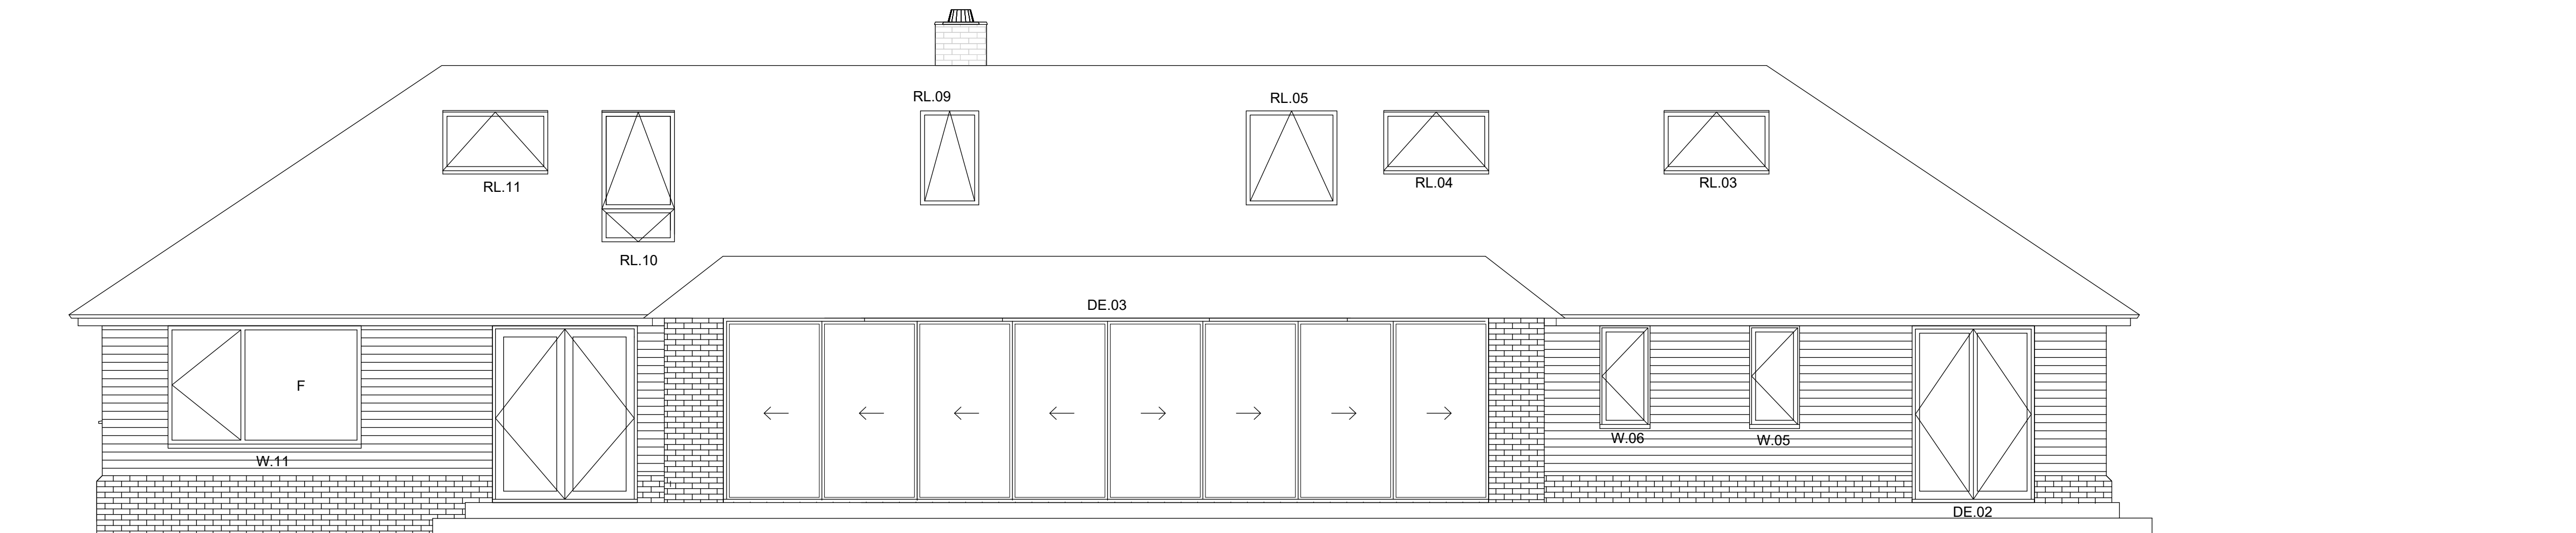

Rear Elevation 1: 50

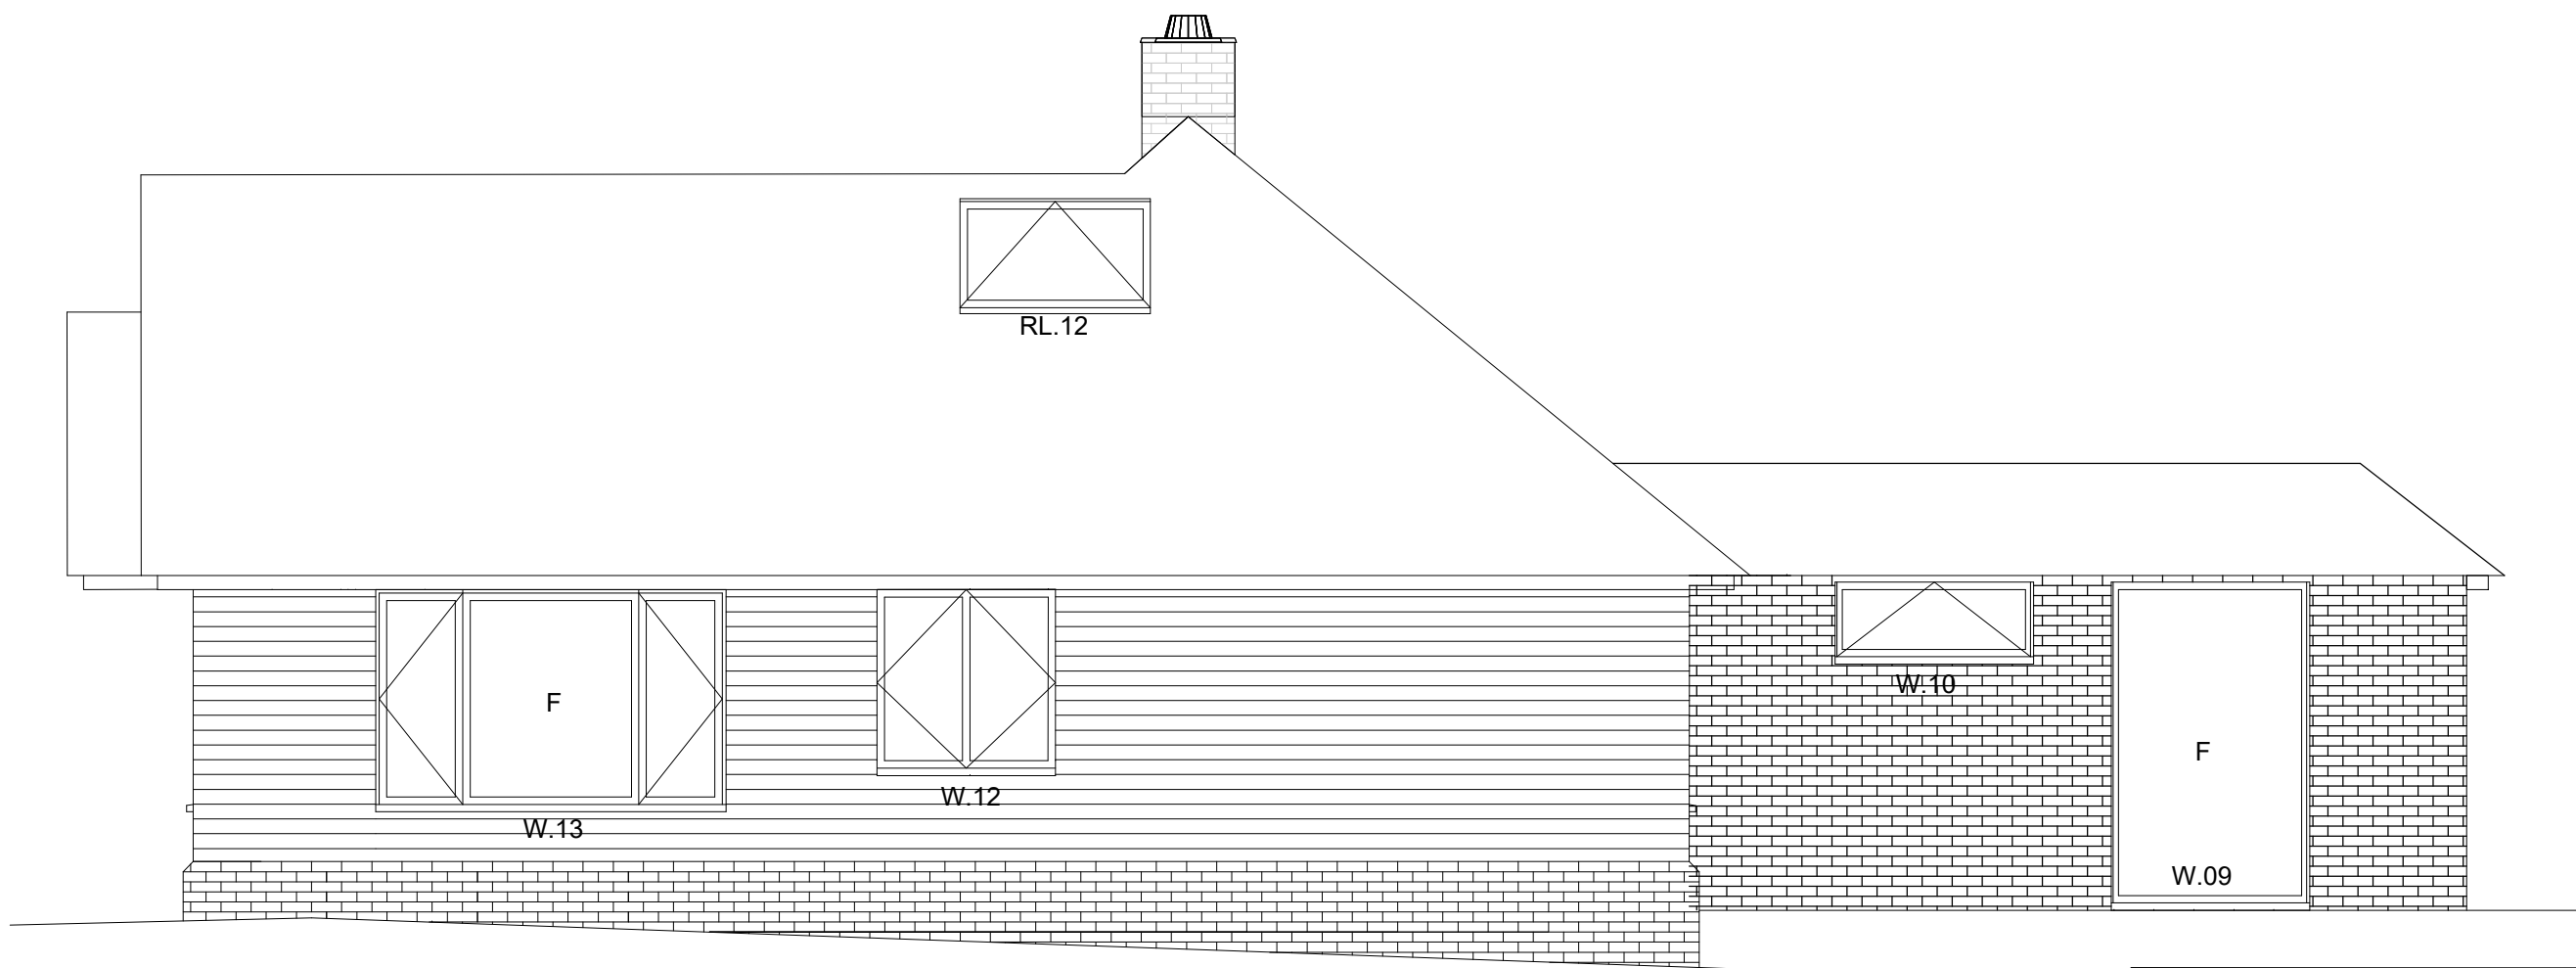

Side Elevation 1: 50

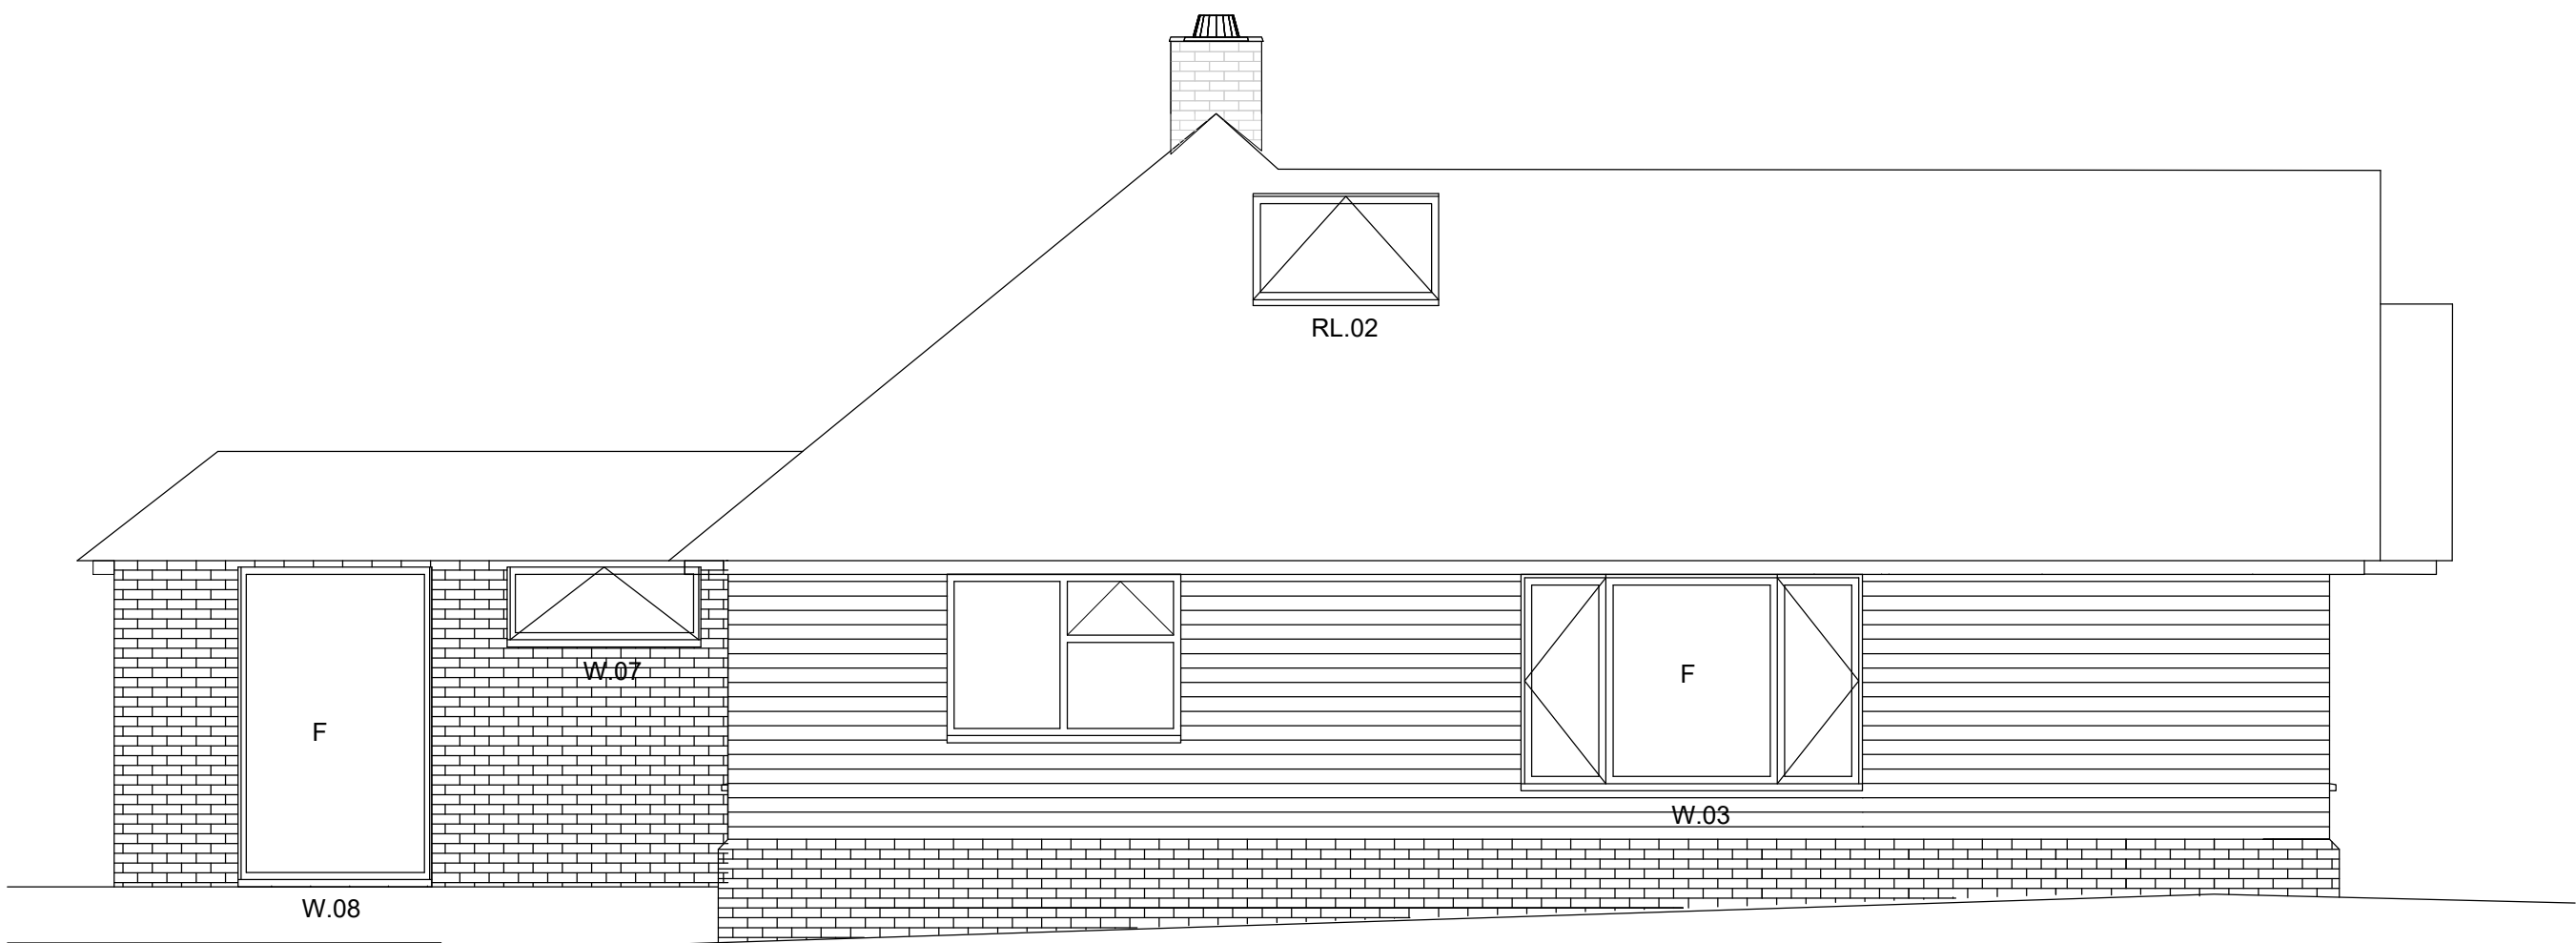

Side Elevation 1: 50

SKETCH
DRAWING

- NOTES:
- © Copyright of this drawing remains the property of Buchan Rum Architects Ltd and should not be reproduced in full or parts or misused without written permission from Buchan Rum Architects Ltd.
 - These drawings must be read in conjunction with the structural engineers drawings & details, and with all other consultants, sub-contractor and specialist's drawings & details.
 - All dimensions are in millimetres, unless stated otherwise.
 - All goods materials workmanship to conform with current building regulations BS8 and CDP.
 - All dimensions must be checked on site, and any discrepancies verified with the architect.
 - Do not scale from the drawing.
 - Any discrepancies between the drawings, details and specification must be reported to the architect immediately before work is put in hand.
 - All works to be carried out in full accordance with current Building Regulations, British Standards and all Health & Safety Regulations.
 - If in doubt please ask.

rev. date comment

amendments

Client

Site address

Nyes Hill House

Job Title

New Residential Development

Proposed Elevations

buchan rum

9 SAVILL ROAD
LINDFIELD
WEST SUSSEX RH162NY

E : info@buchanrumarchitects.co.uk

Scale: 1:1250, 1:500 & 1:50

Site A1

Dim By EB

Drawing number

PL_00_056

Rev 04