



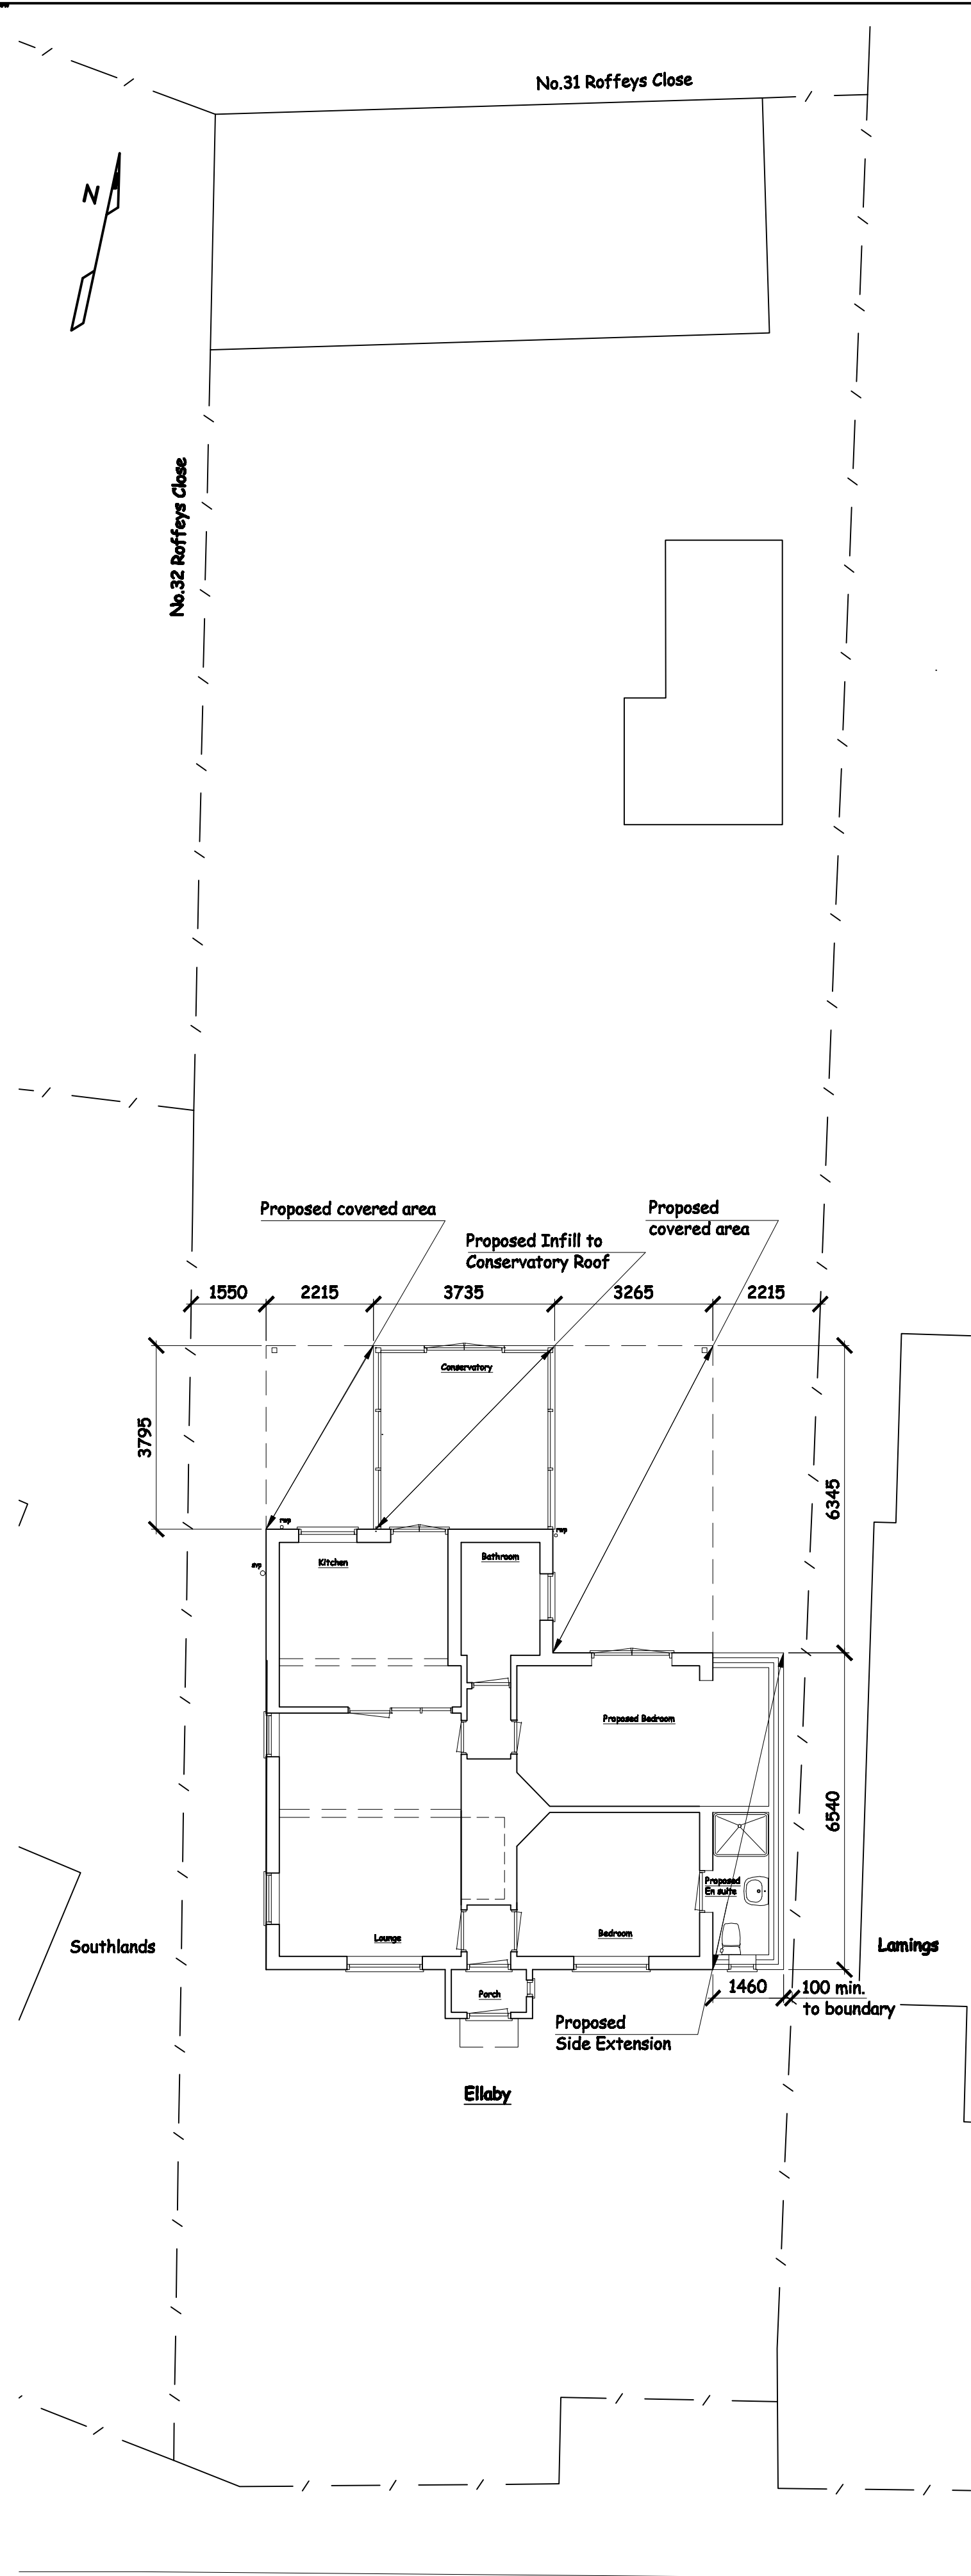


Copthorne Bank


BLOCK PLAN
1:100

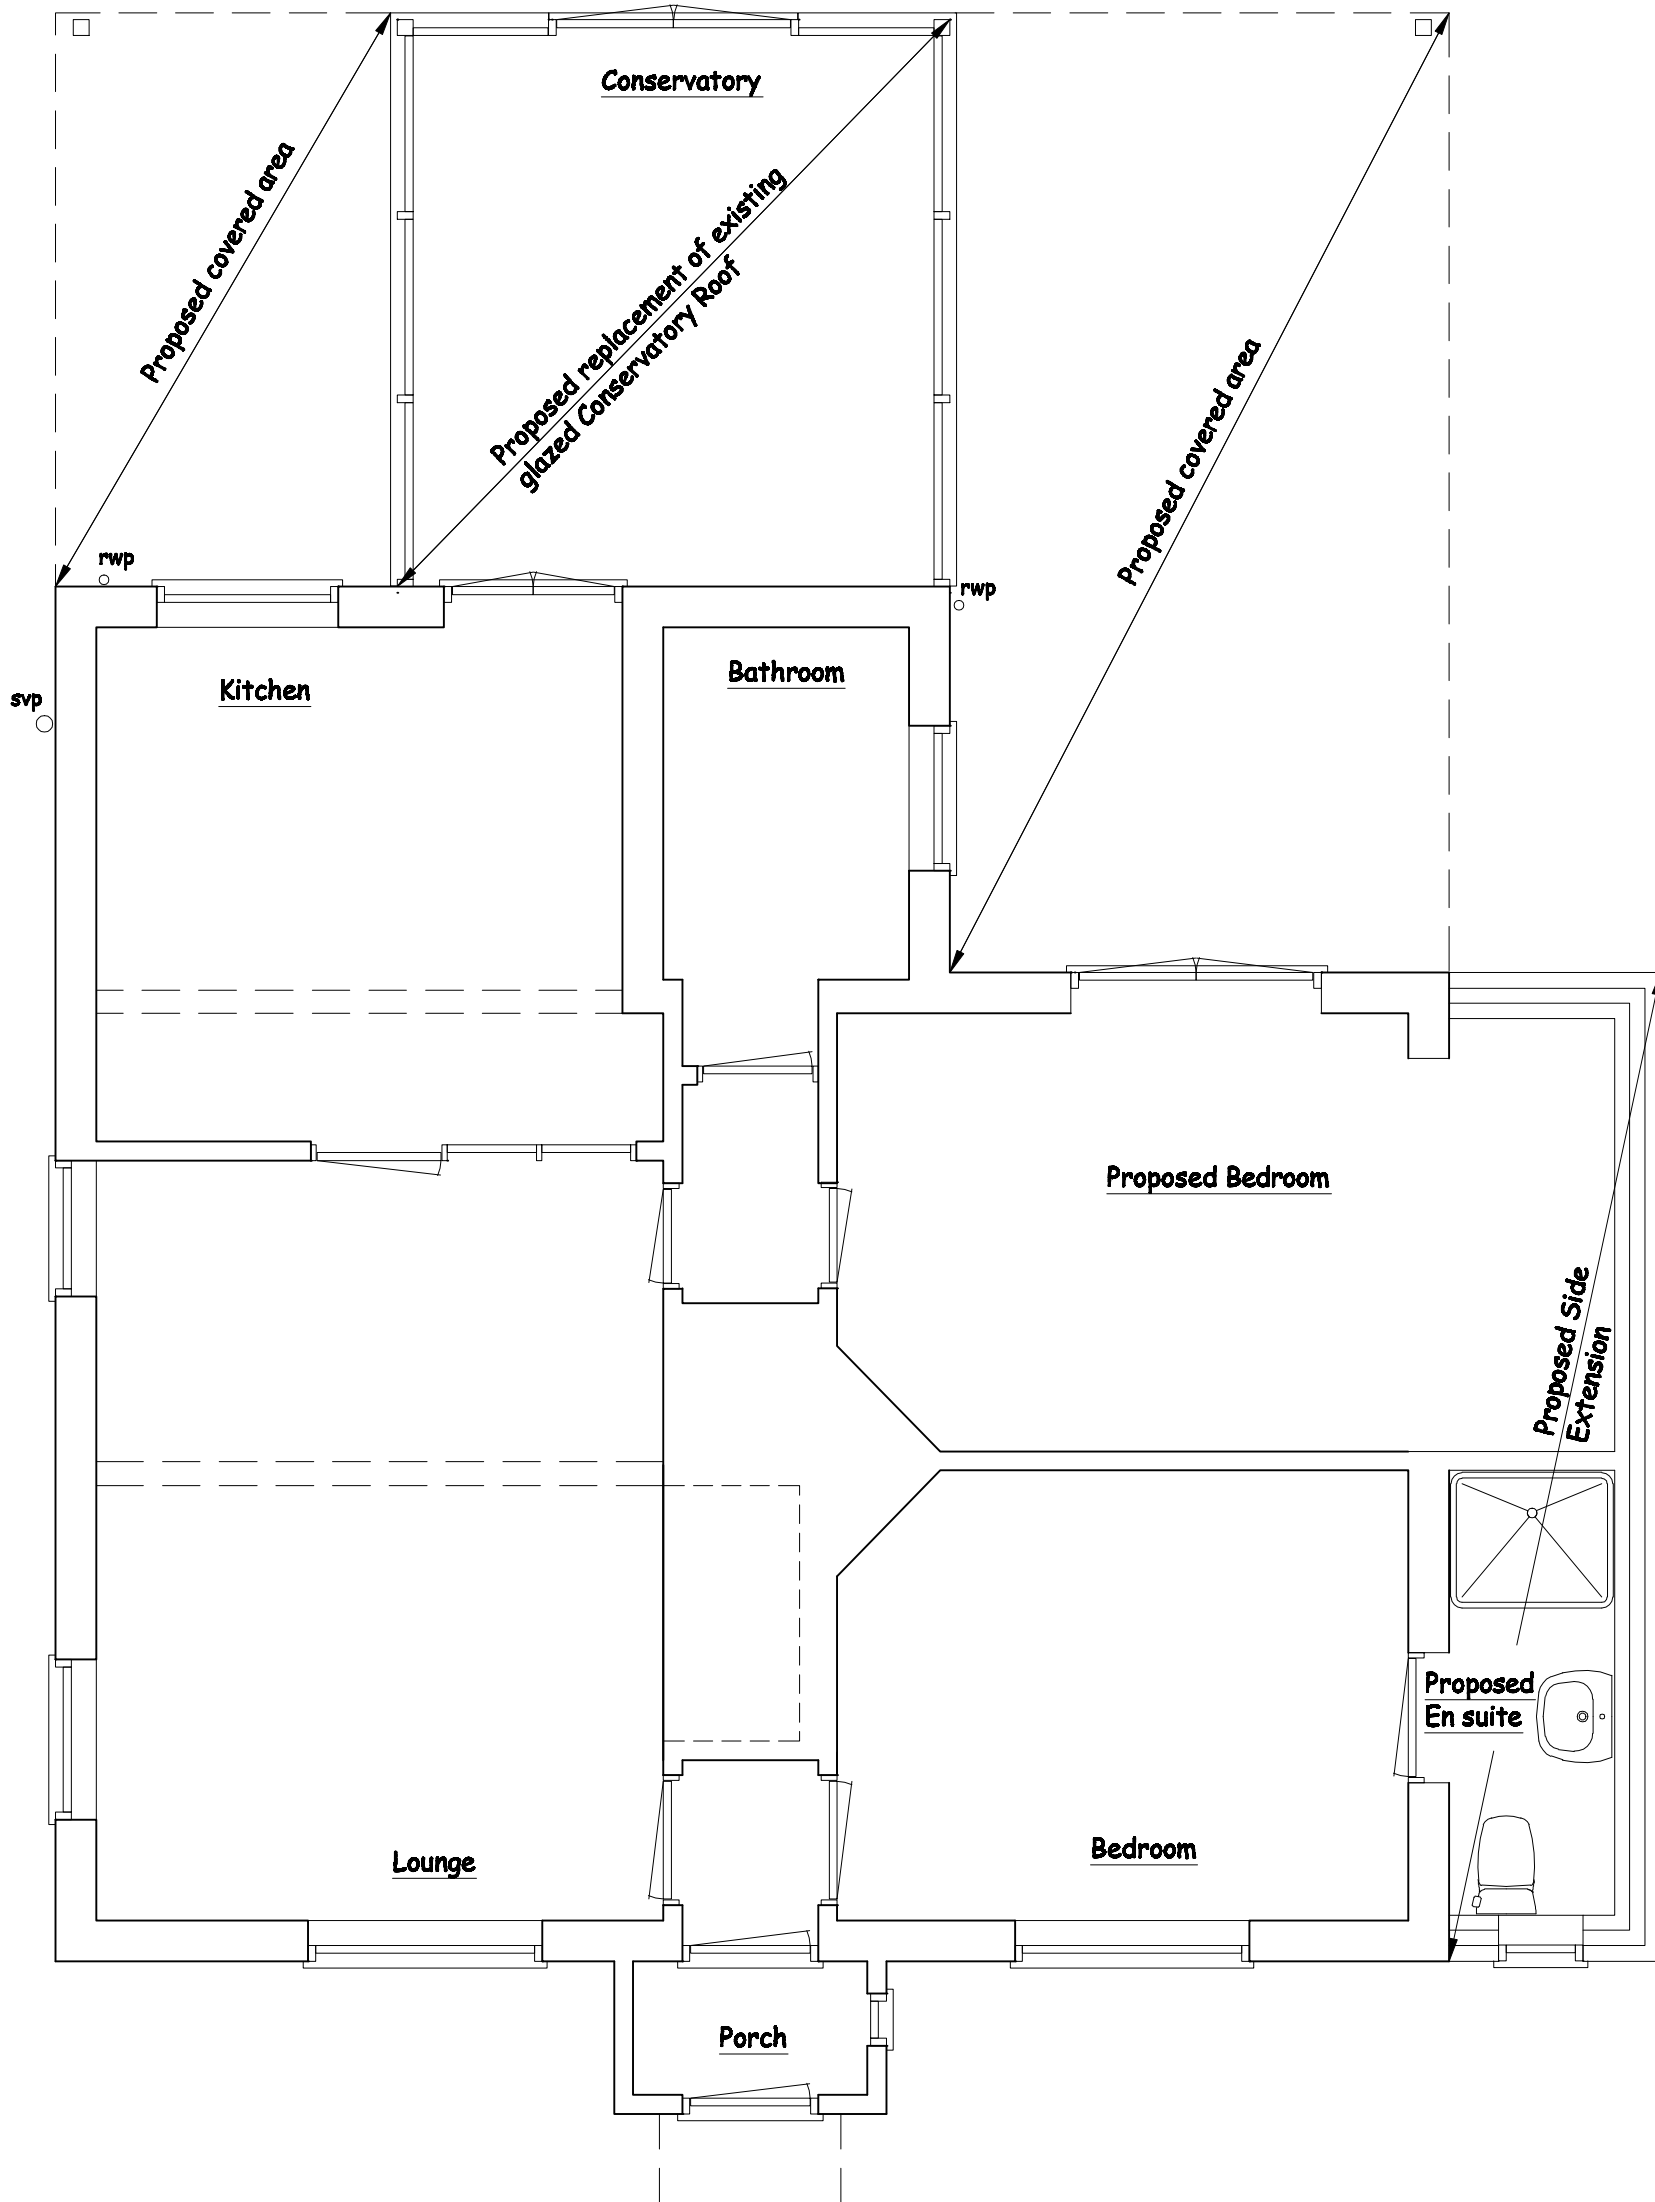


PROPOSED GROUND FLOOR PLAN
1:50

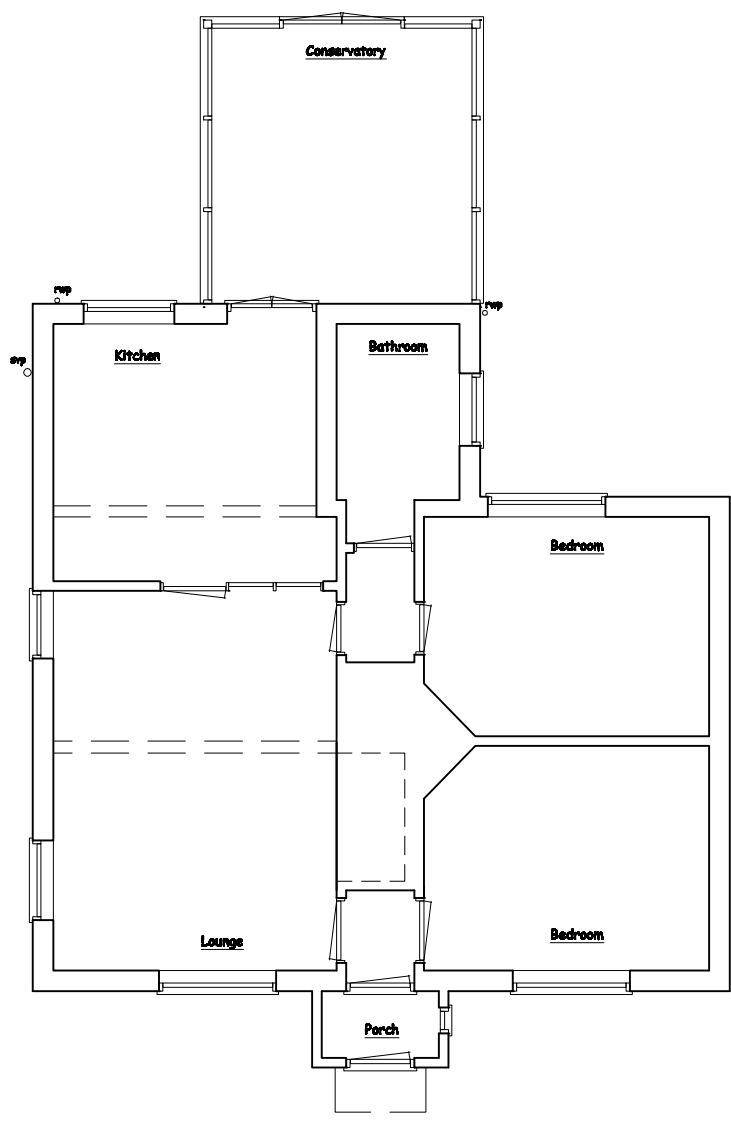


EXISTING GROUND FLOOR PLAN
1:100

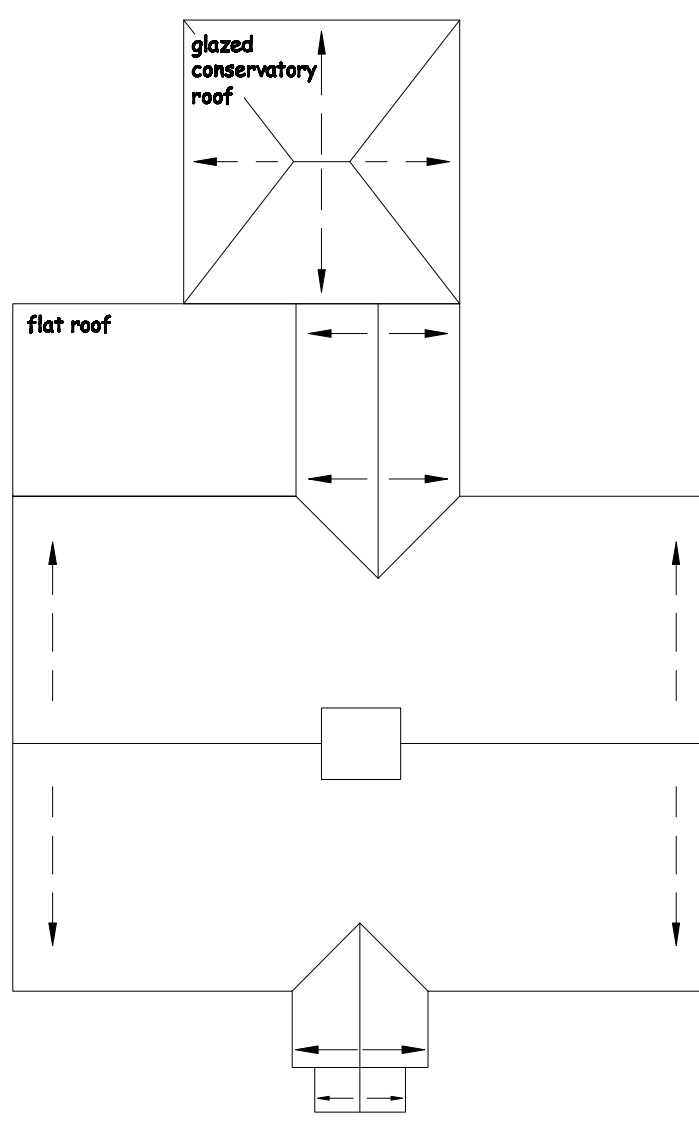


EXISTING ROOF PLAN
1:100

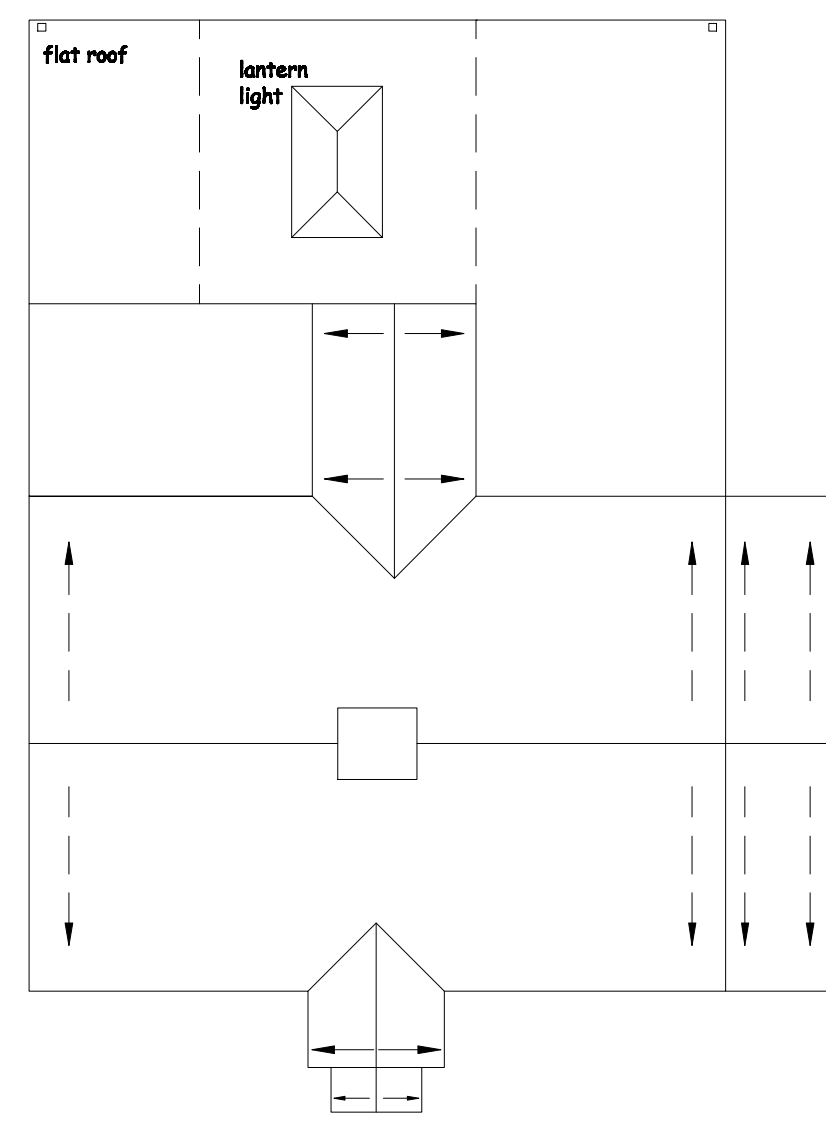


PROPOSED ROOF PLAN
1:100

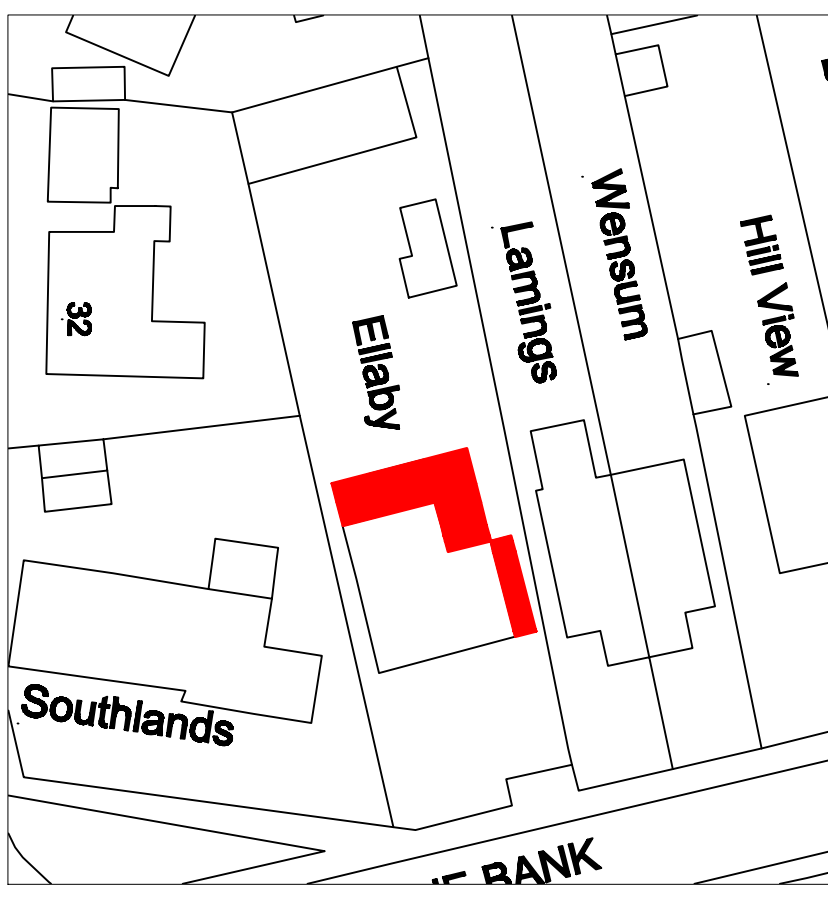

BLOCK PLAN (Site dimensions shown on 1:100 Block Plan)
1:500

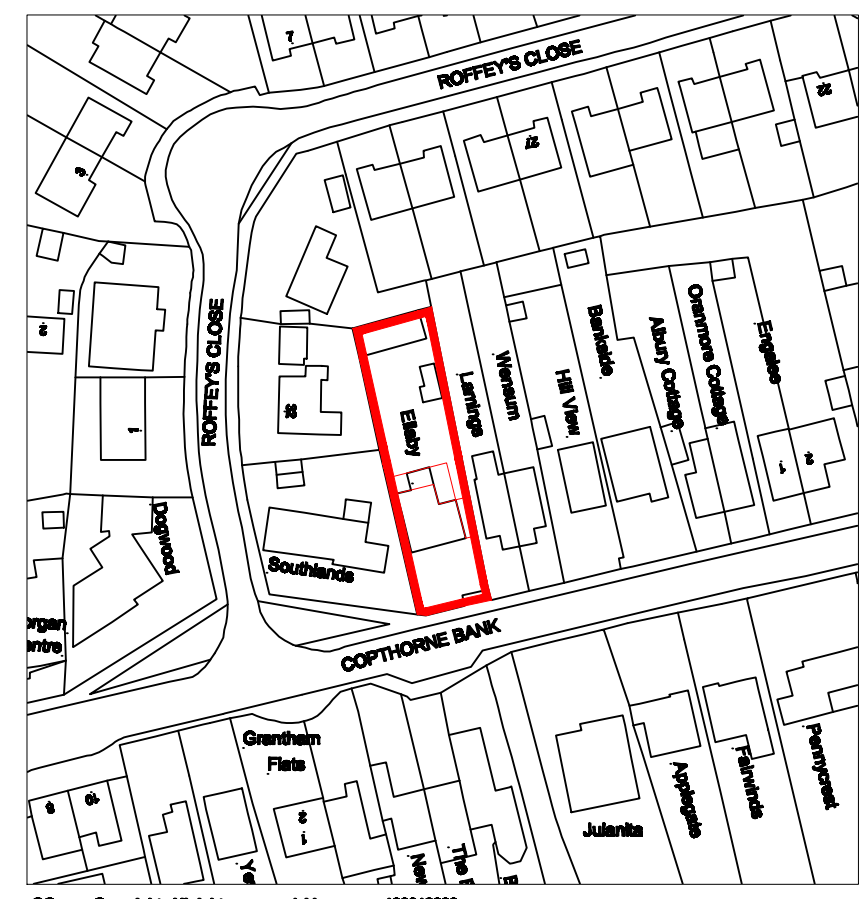

KEY PLAN
1:1250

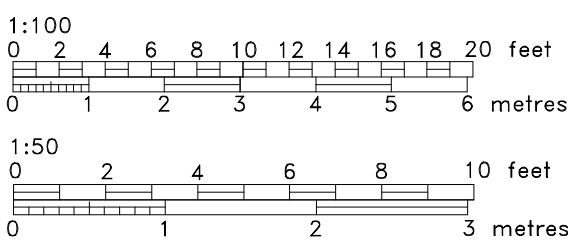

BUCKREST Ltd.
07896 991228
Buckrest@gmail.com

Alterations to "Ellaby" Copthorne Bank, Copthorne.
PLANNING

SCALE As noted at A1 DATE May 2025 DRAWING 1207-21