




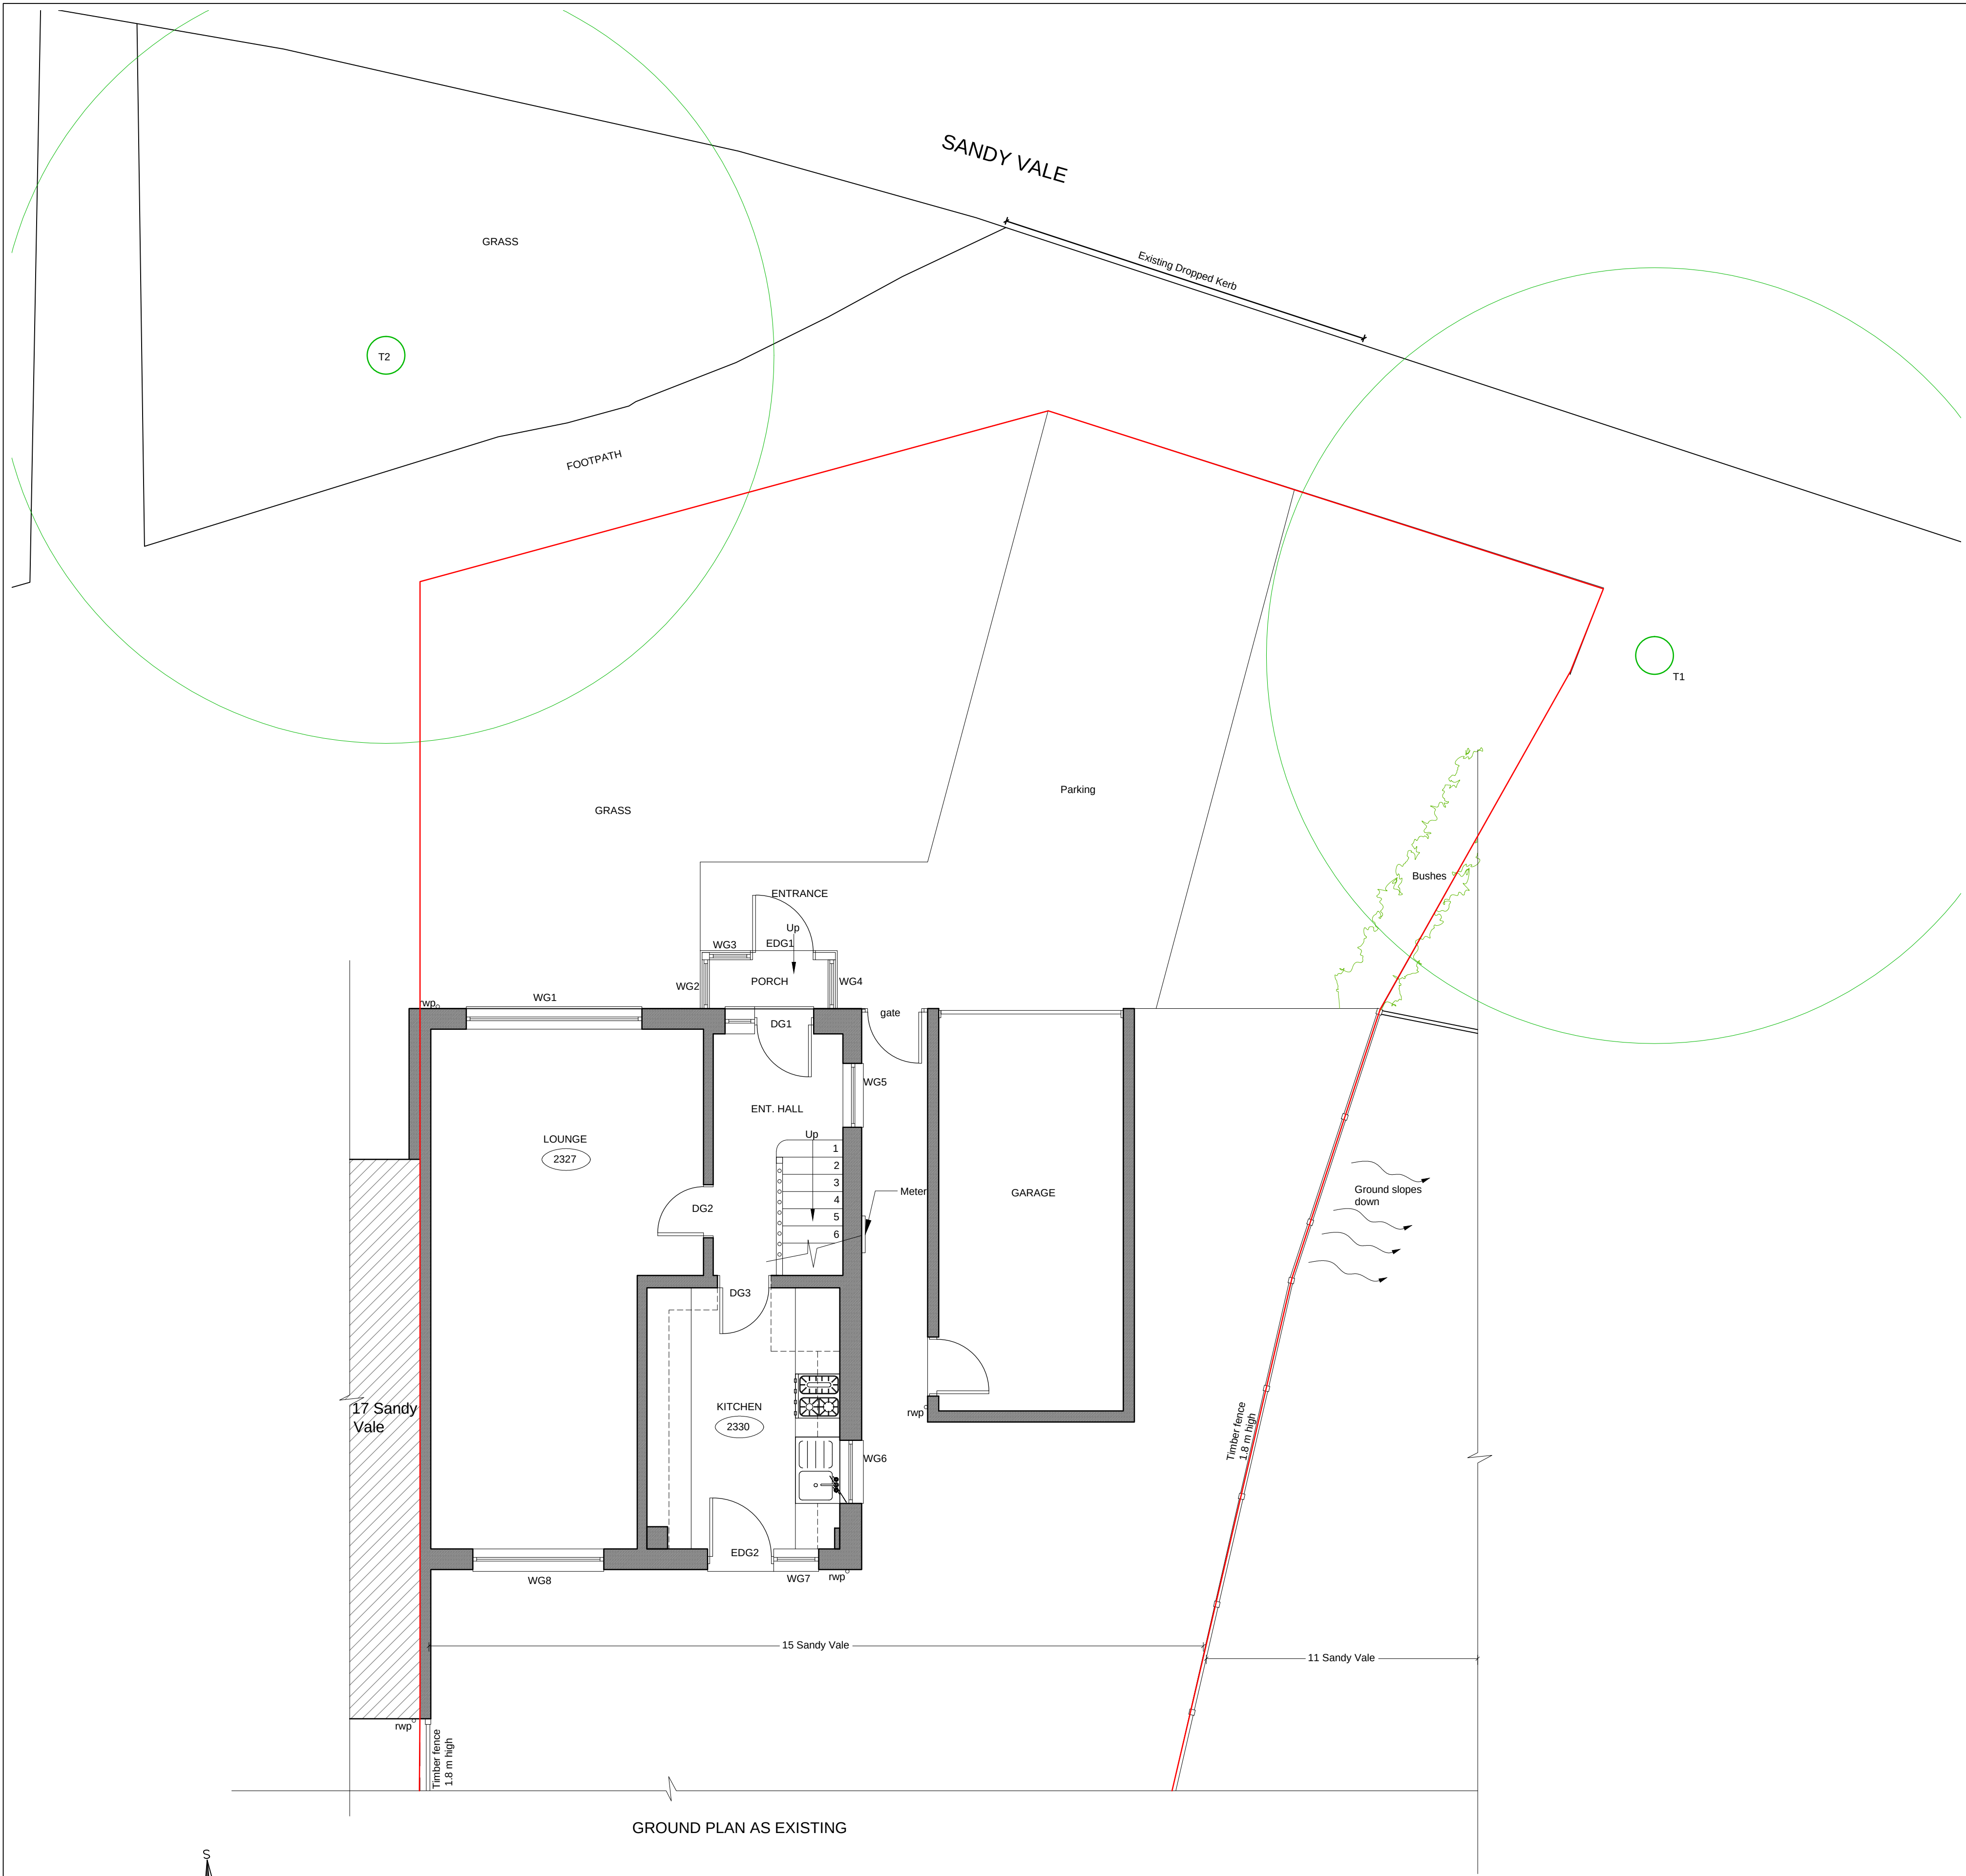

GROUND PLAN AS EXISTING

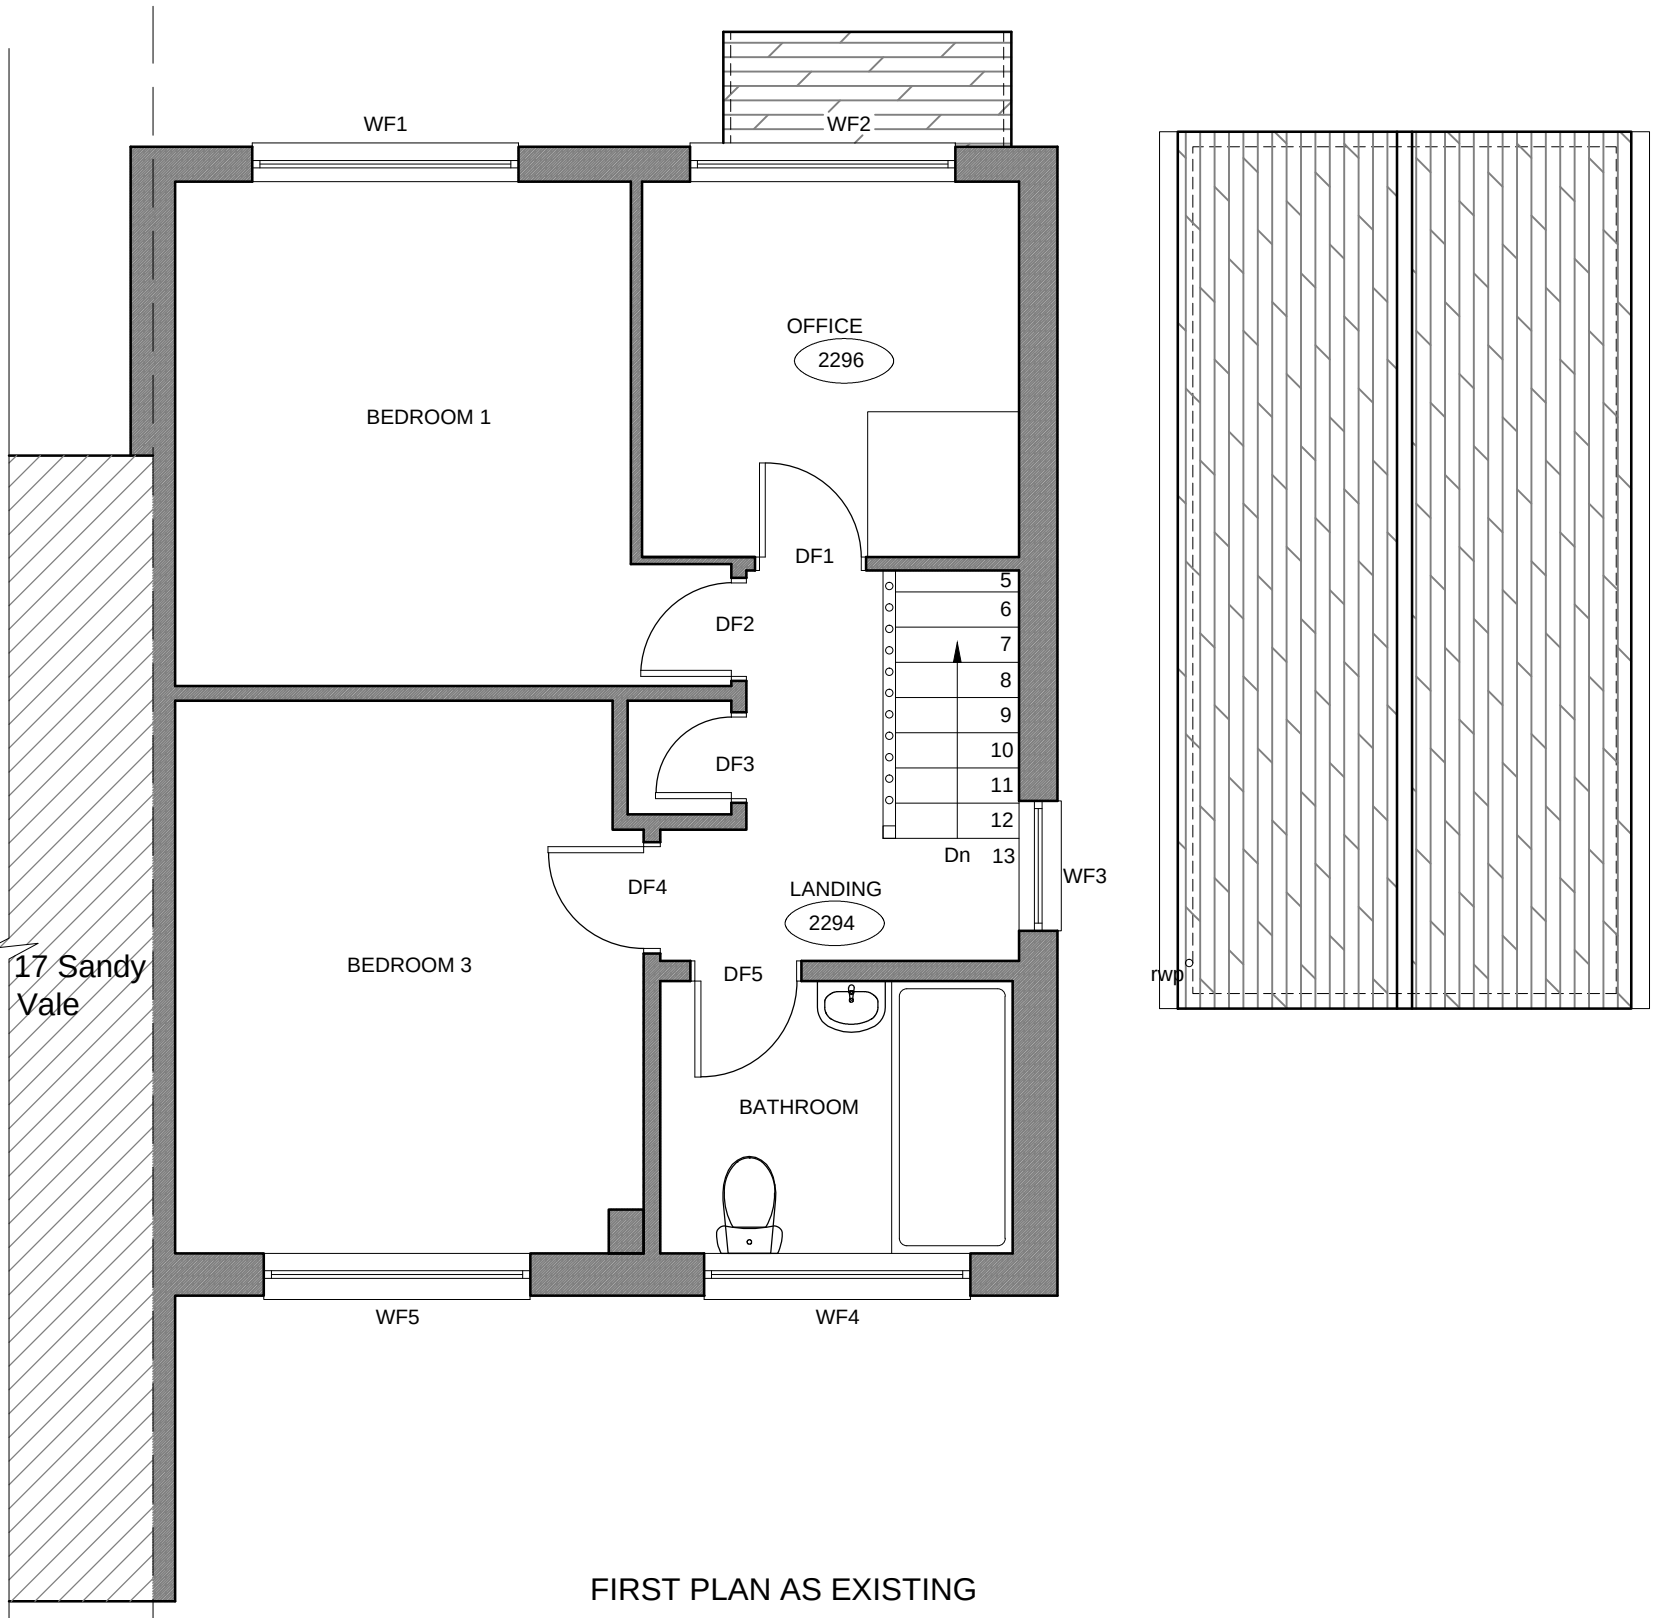

FIRST PLAN AS EXISTING

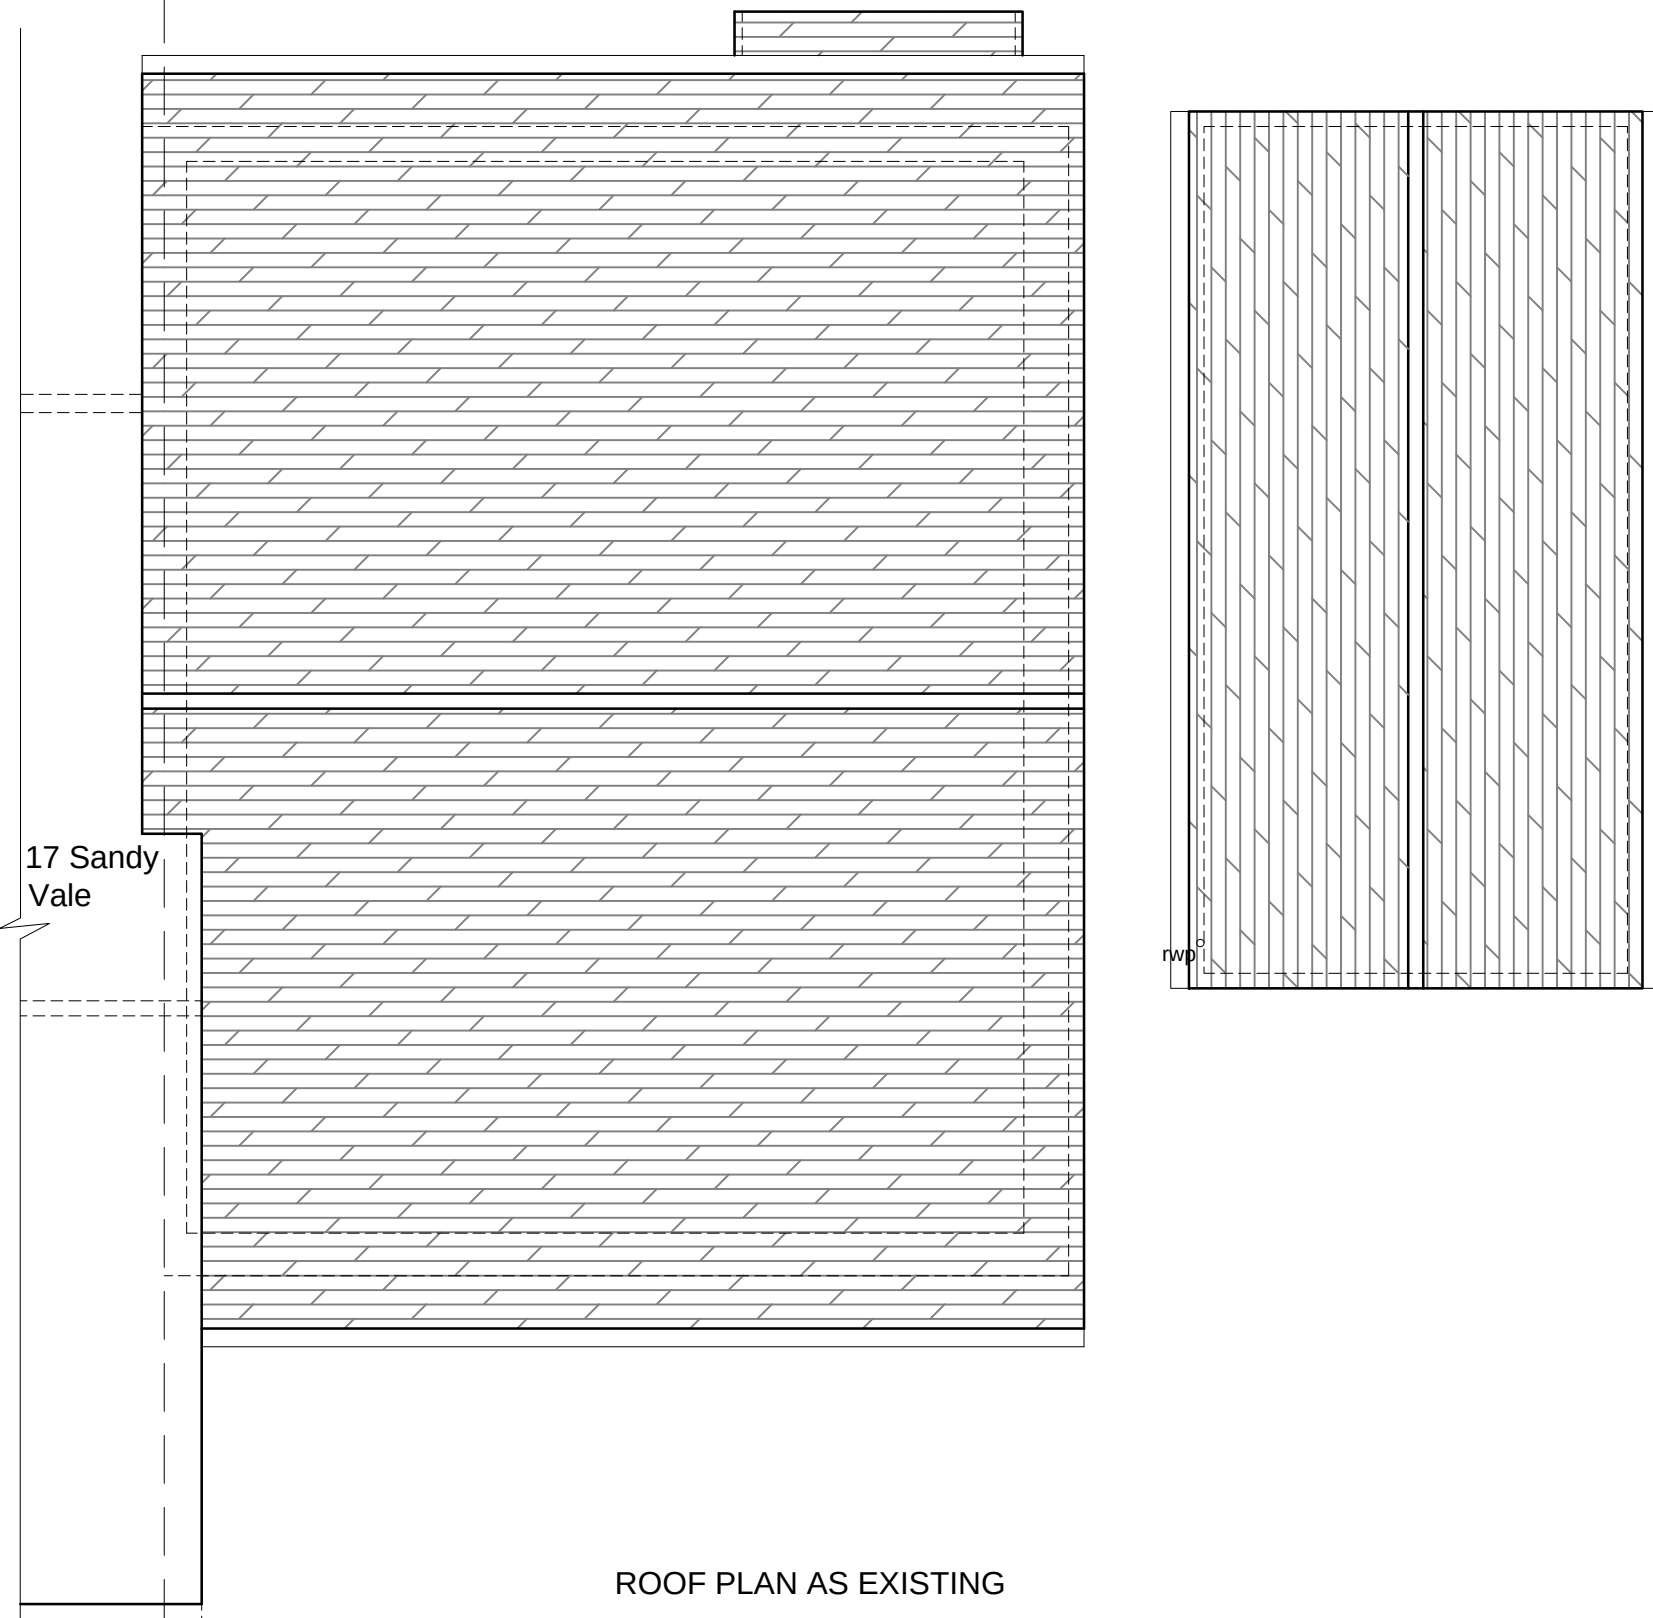

ROOF PLAN AS EXISTING

 A.D. ARCHITECTURAL DESIGN LTD	Project Title: 15 Sandy Vale, Haywards Hetah, RH16 4JH	Drawing Title: Rev: 15 SV_01 Floor Plans AS EXISTING	10th October 24
			Scale As Noted at A1