

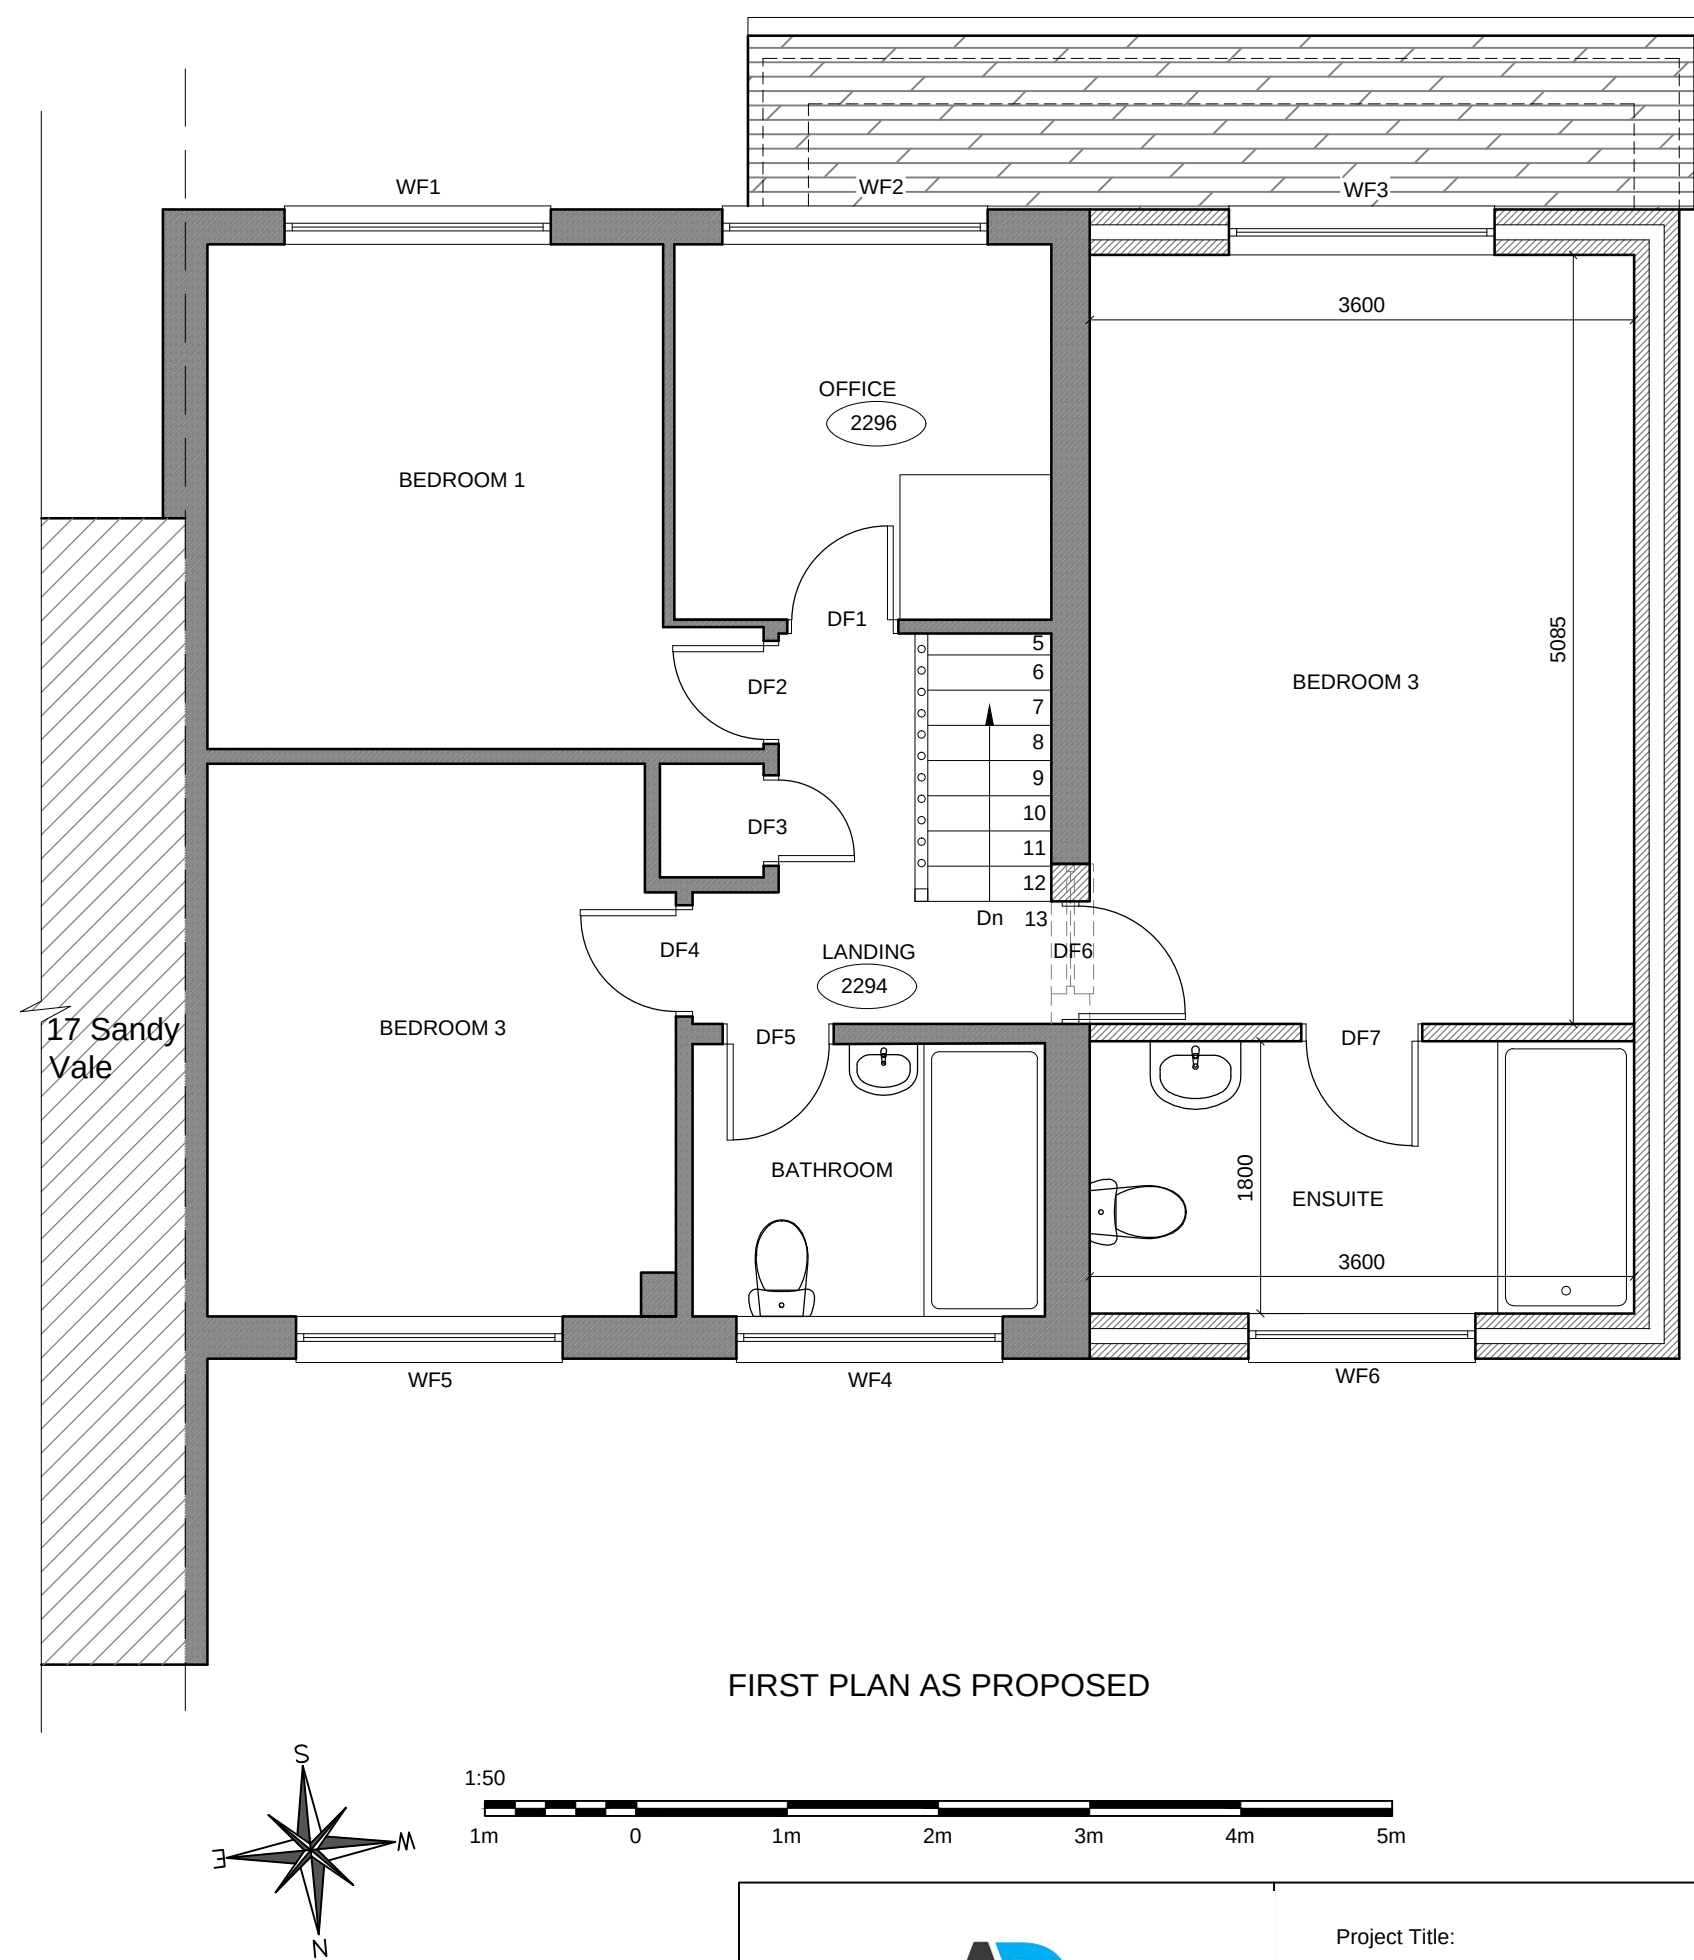


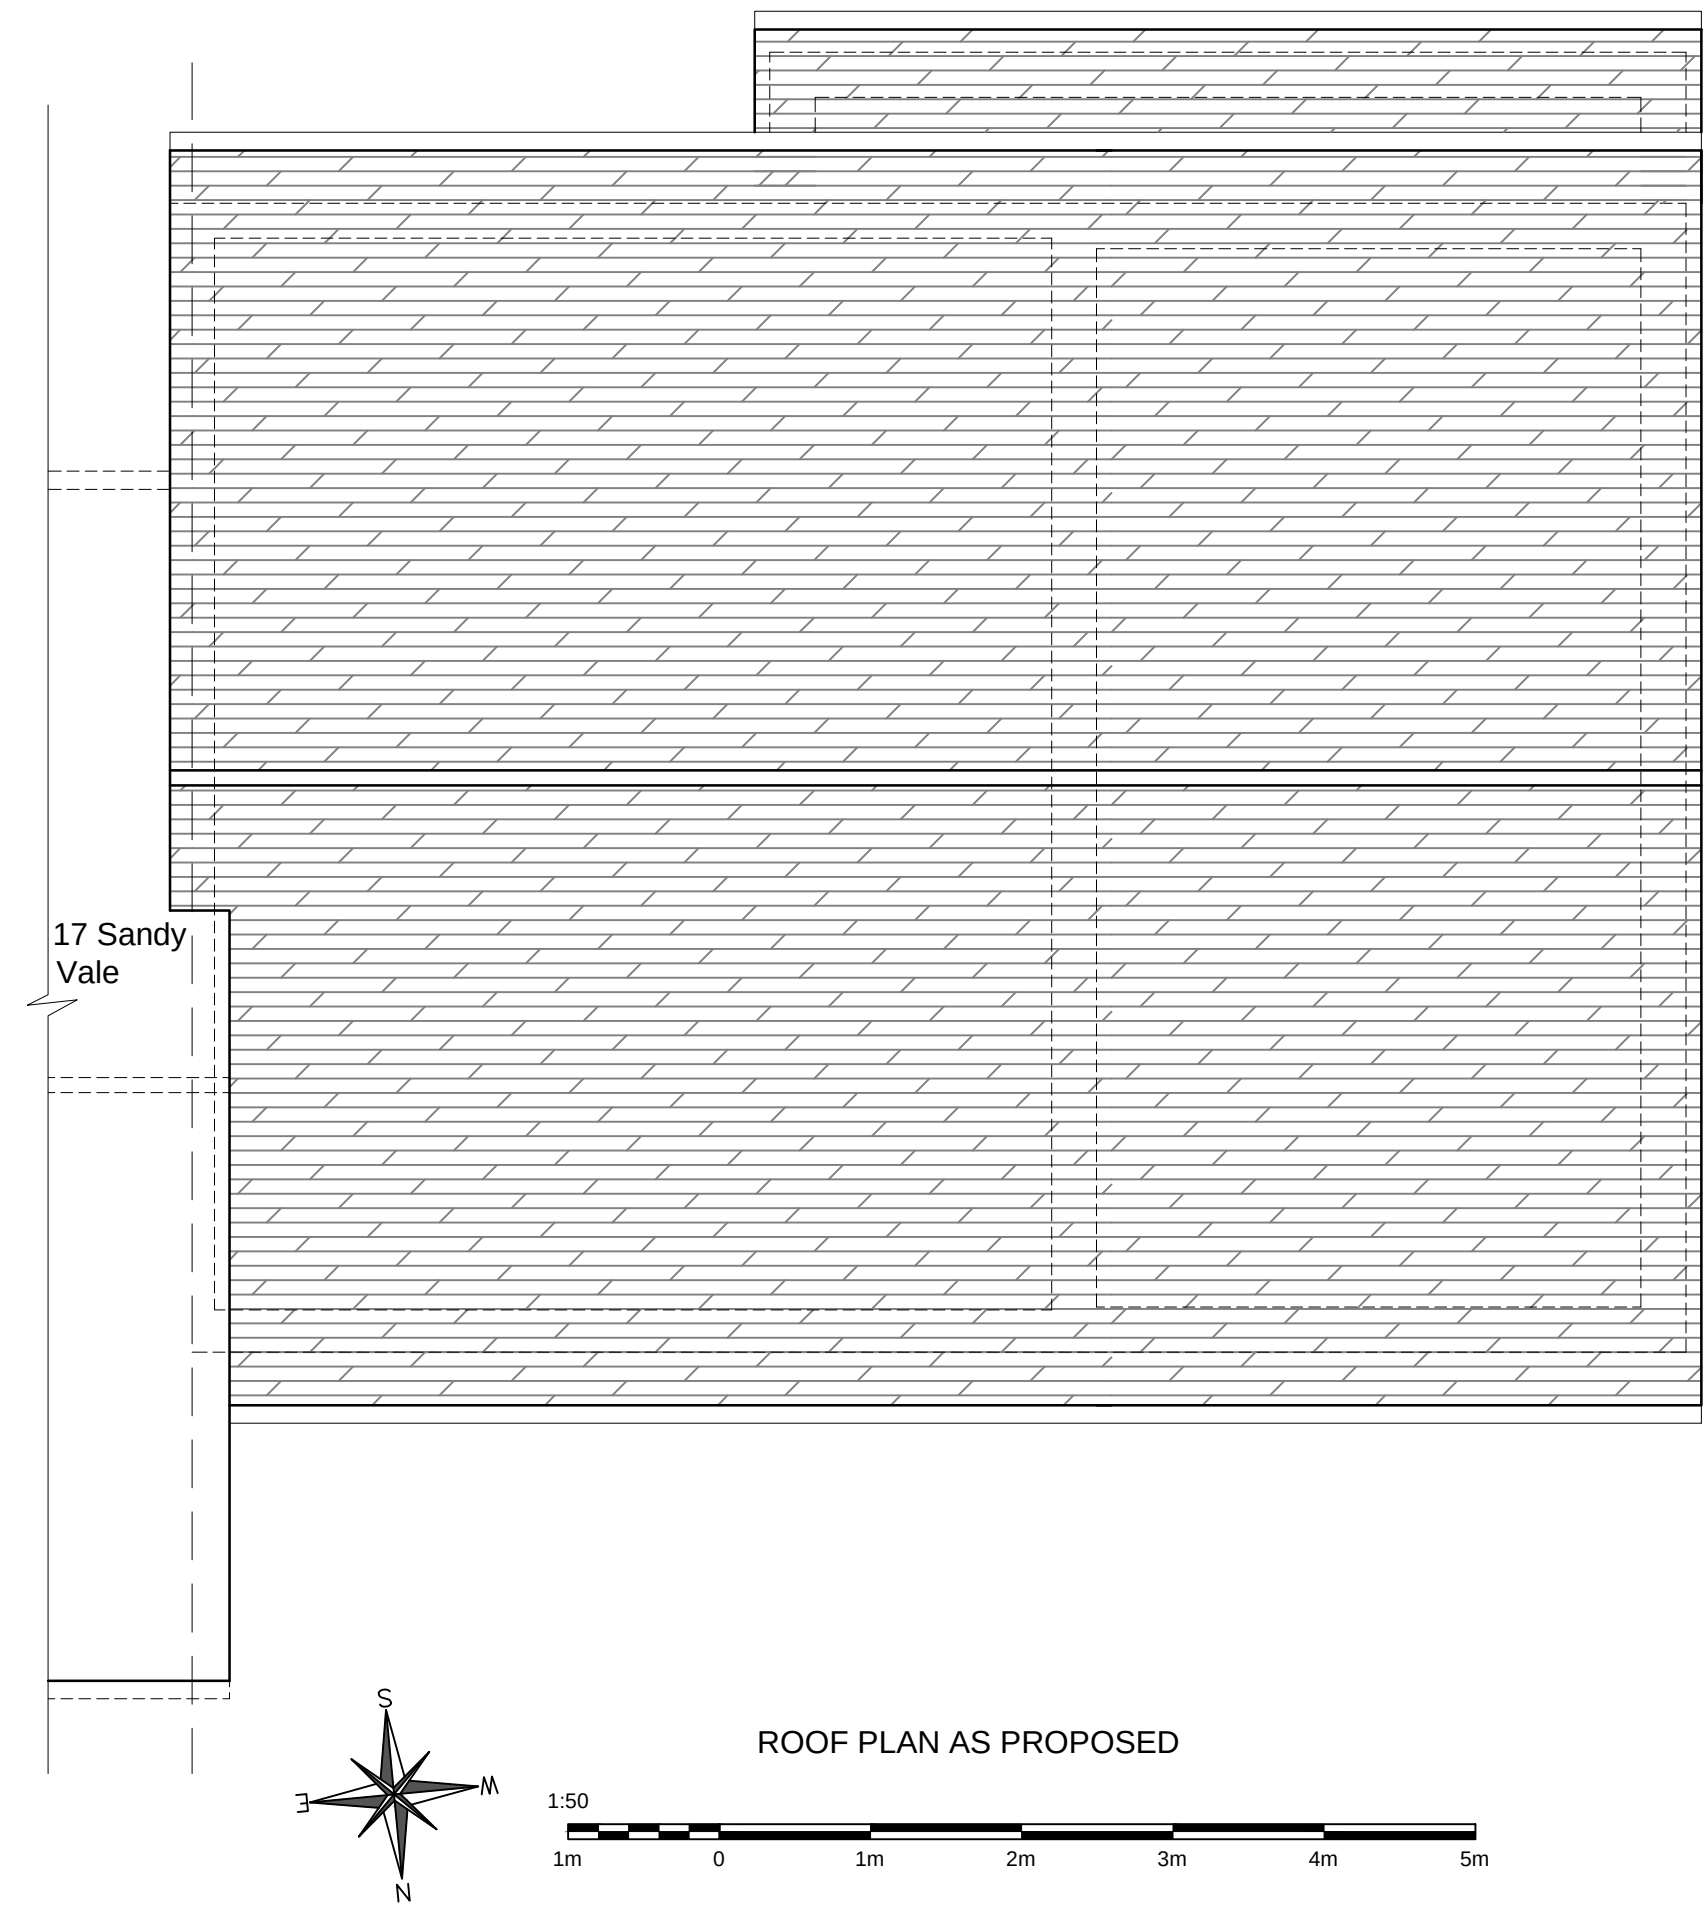

|                                                                     |      |                  |
|---------------------------------------------------------------------|------|------------------|
| Rev B & C. 12th & 16th Dec 24 Parking adjusted to suit tree report. |      |                  |
| Rev A 18th Oct 24 Wall between store/ garage thickened              |      |                  |
| Drawing Title:                                                      | Rev: | 16th December 24 |
| 15 SV_03                                                            | C    |                  |
| Floor Plans                                                         |      |                  |
| AS PROPOSED                                                         |      |                  |
| Scale As Noted at A1                                                |      |                  |

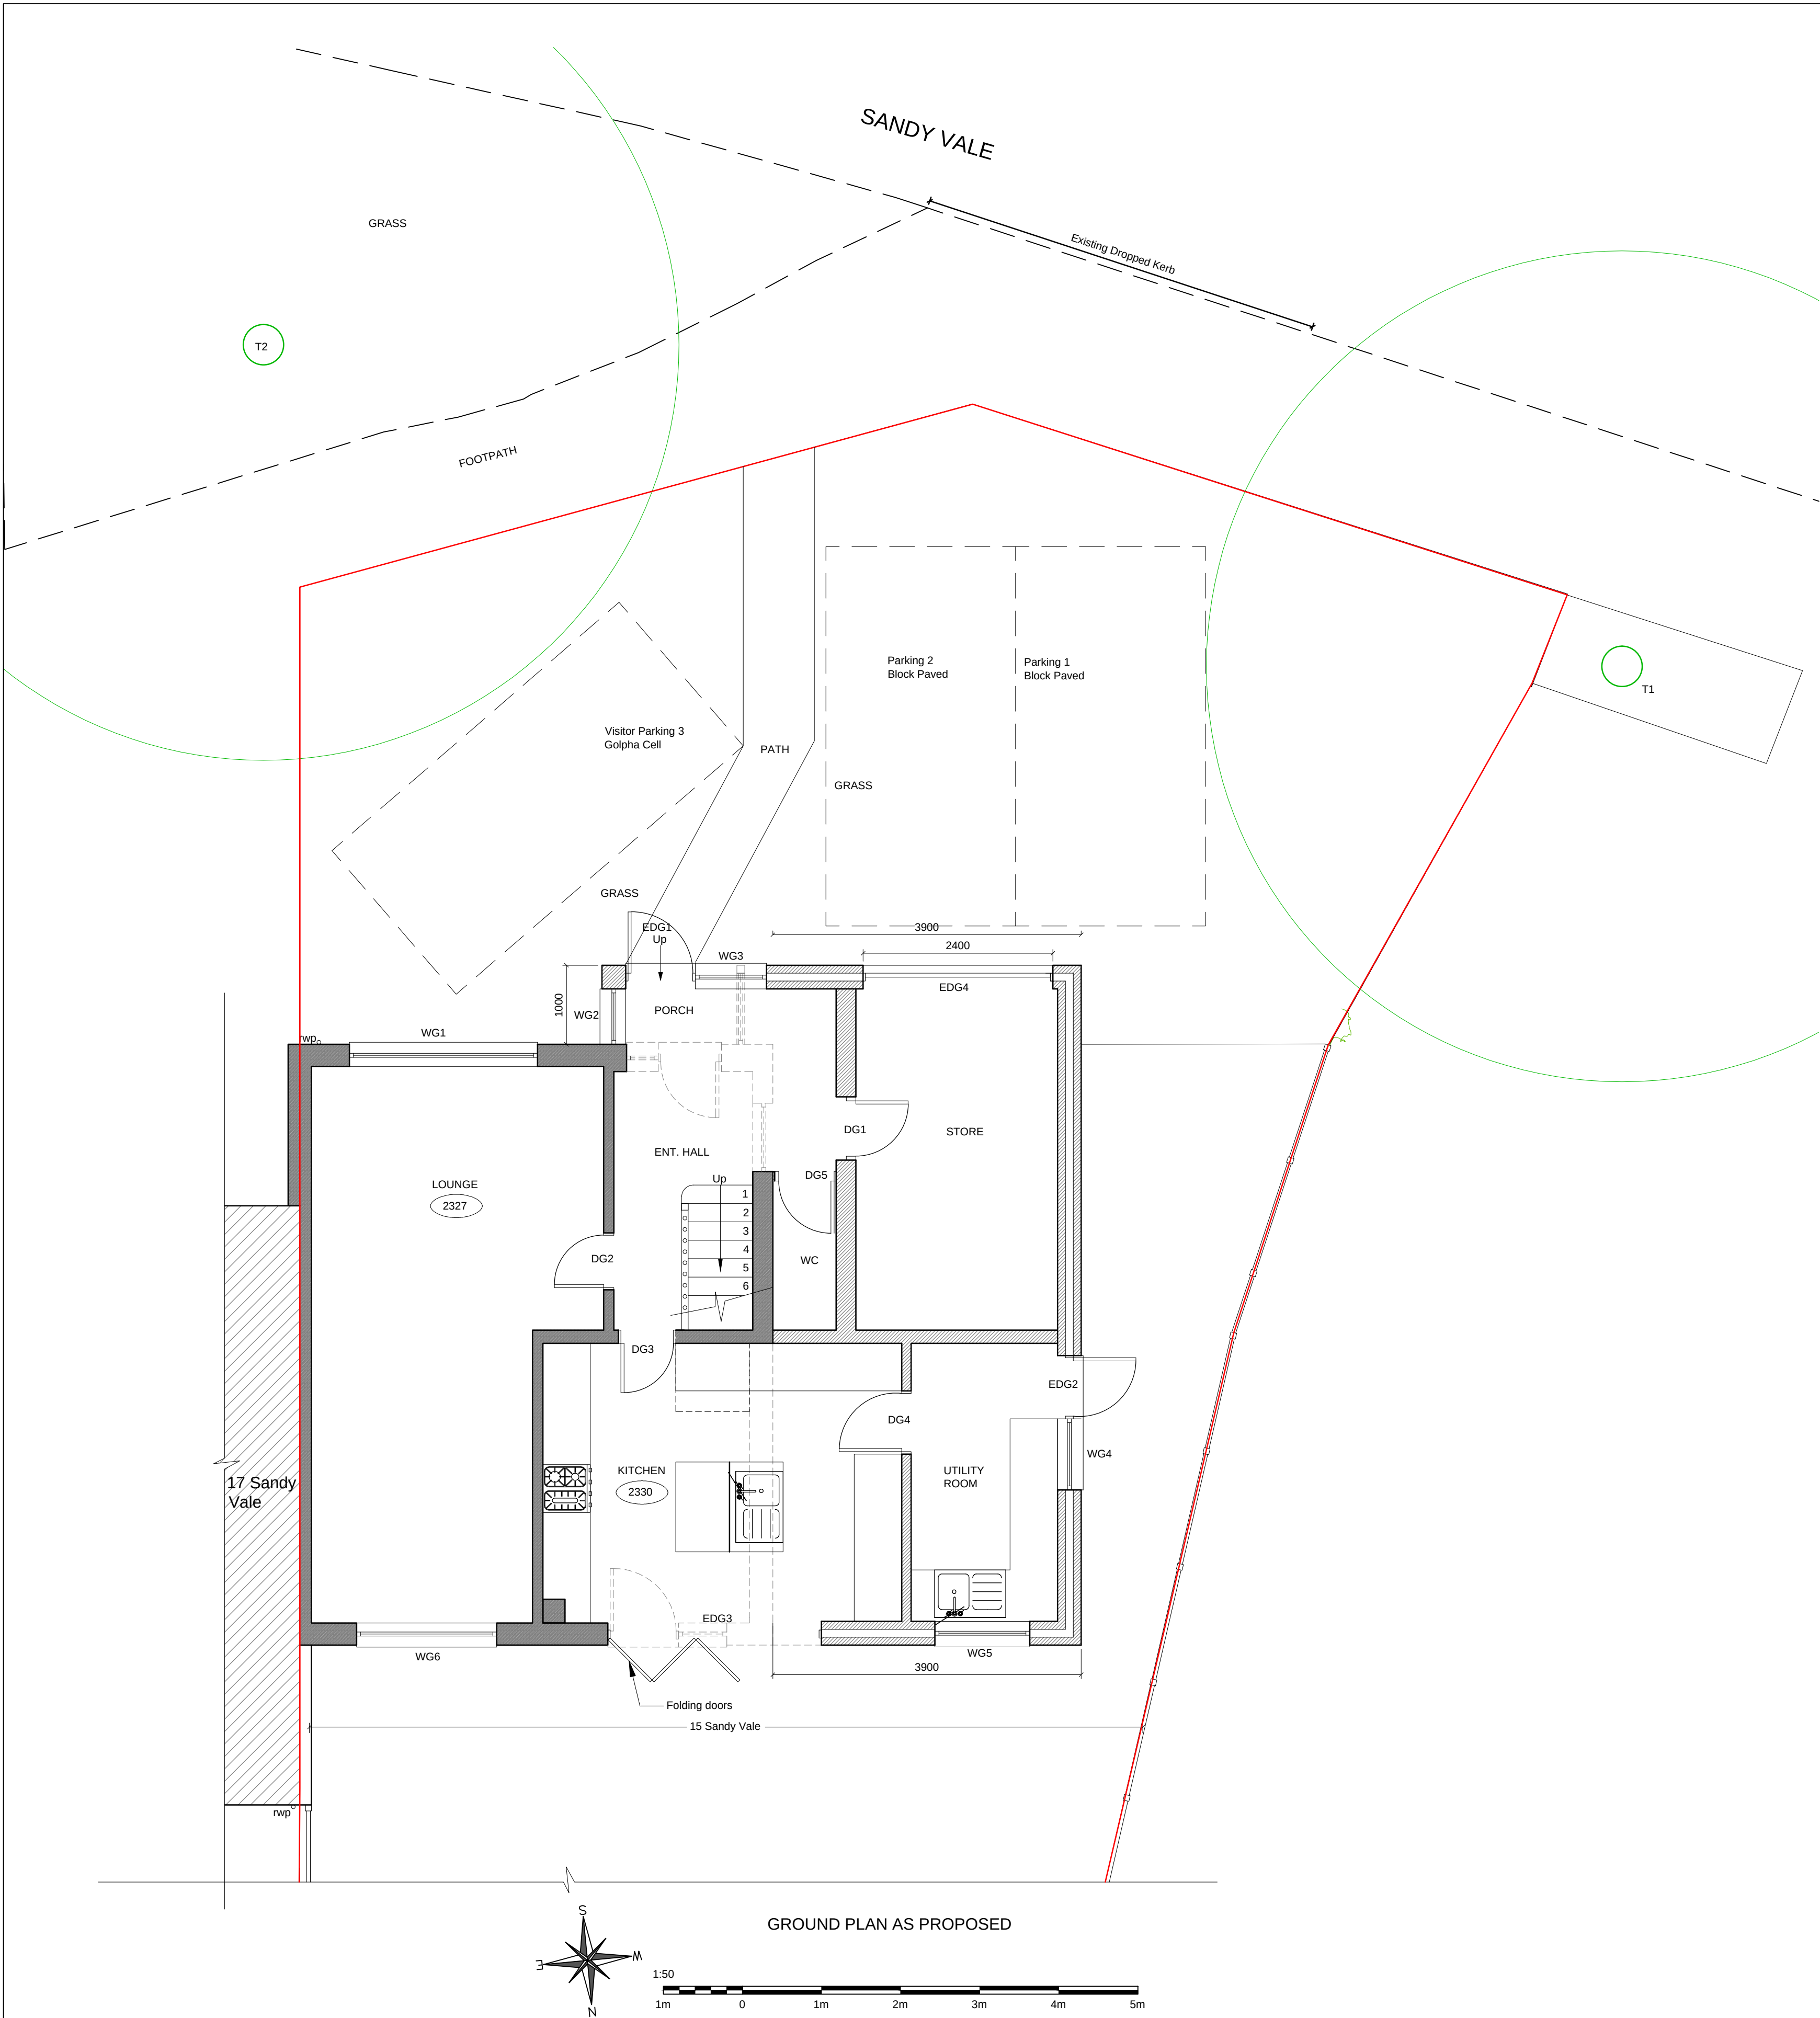

Project Title:  
15 Sandy Vale,  
Haywards Heath,  
RH16 4JH