


 


Stonewick lodge - New Entrance

Scale 1 : 100 


Street scene view

Front Elevation (from road) Existing

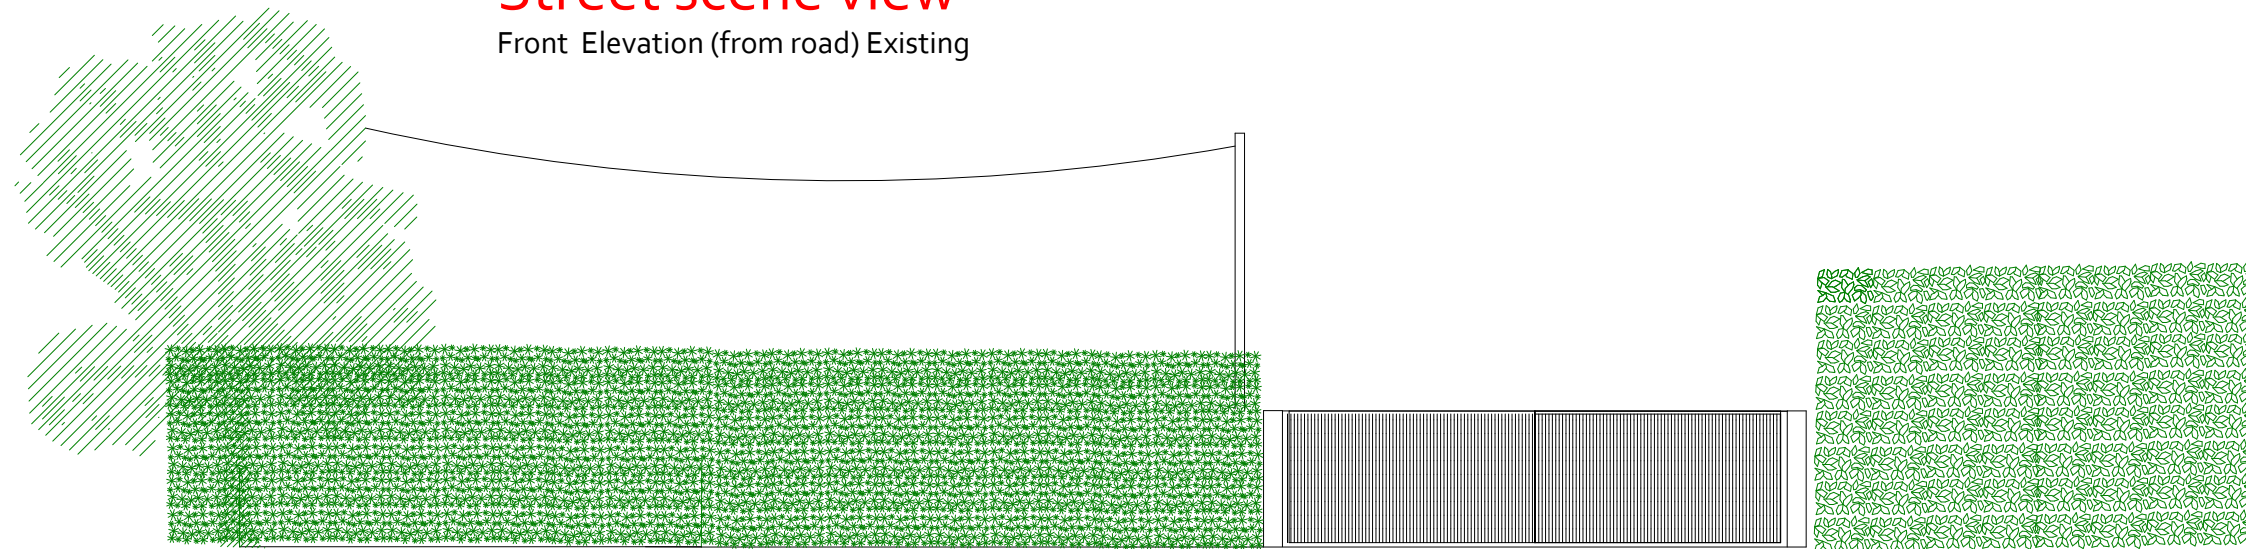

Street scene view

Front Elevation (from road) Proposed

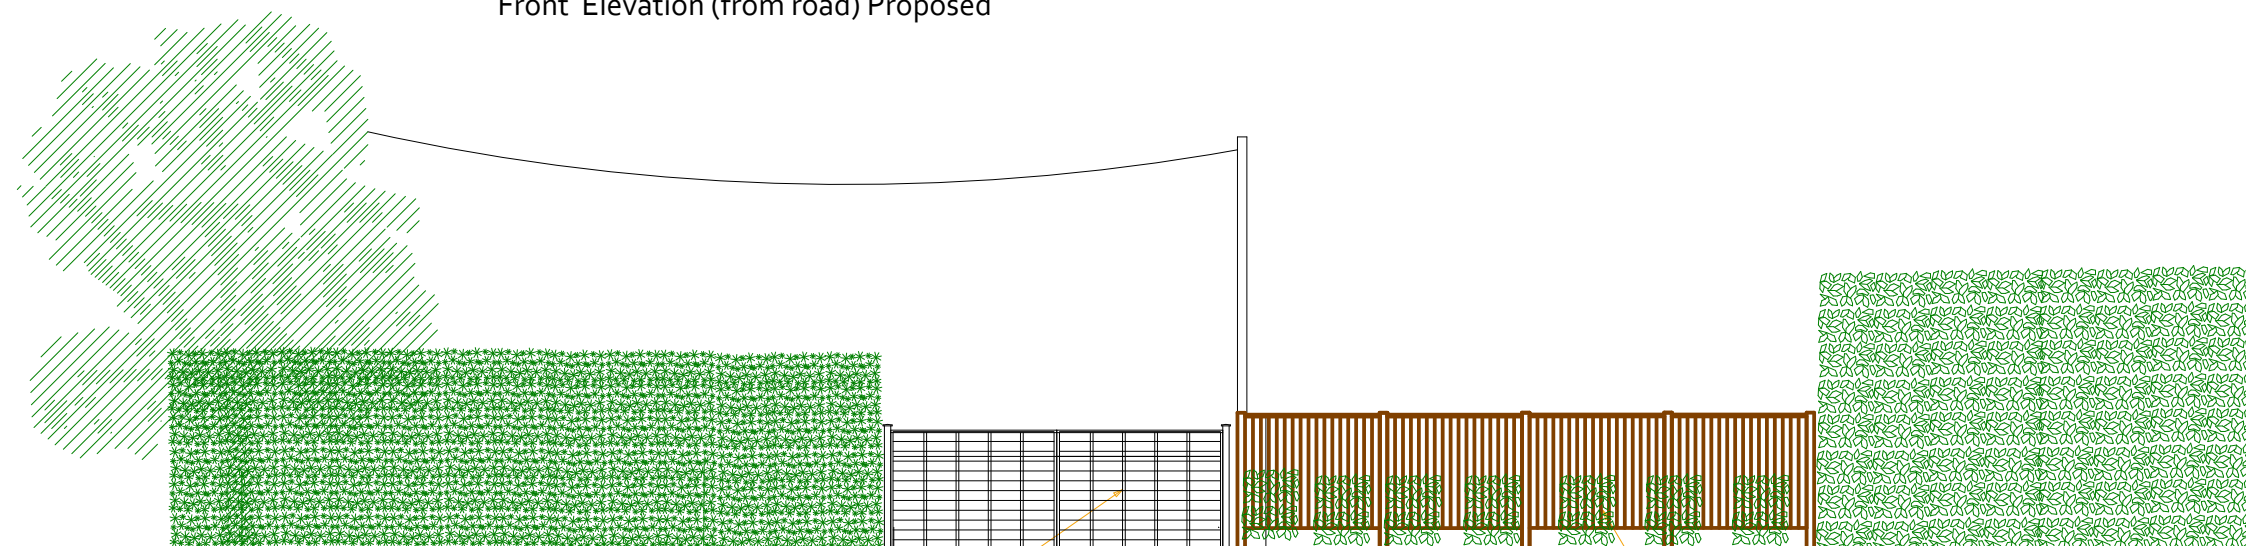

Black Aluminium gates
New Entrance Park lands



Planting same hedge
to front of fence cherry laurel

Client - Steve Newton

Address - Stonewick Lodge,
Warninglid Lane,
Warninglid,
RH17 5TQ

Page Size - A3 