


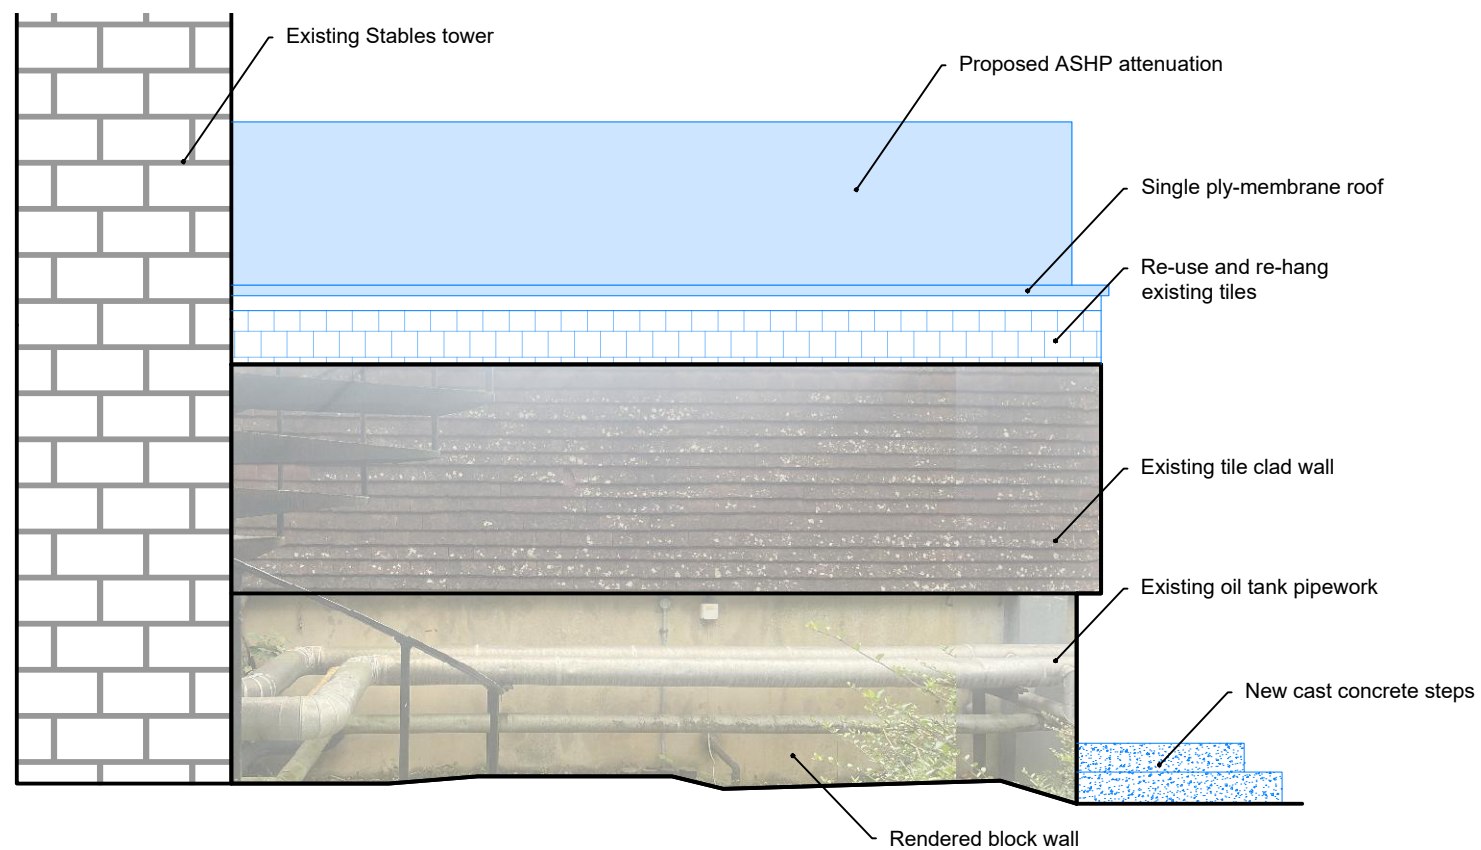

OIL TANKS EAST ELEVATION

As Proposed, 1:50




OIL TANKS WEST ELEVATION

As Proposed, 1:50

GENERAL NOTES:

1. Do not scale from this drawing. Use figured dimensions only. Contractor to check dimensions on site prior to construction and notify CA of any discrepancy.
2. This drawing is to be read in conjunction with all other relevant contract drawings, specifications & Schedules.
3. If in doubt: Ask
4. Martin Ashley Architects shall be notified in writing of any discrepancies.

KEY

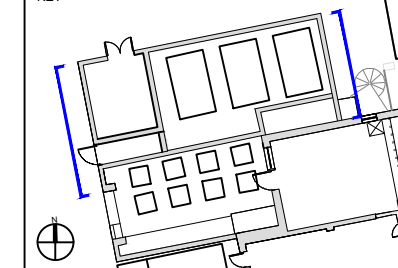

-	11.11.24	First issue	EM
Rev.	Date.	Reason For Issue.	Chk.

Status

STATUTORY CONSENT



745, 7th Floor, Regal House, 70 London Road, Twickenham,
Middlesex, TW1 3QS
T +44 (0) 20 8948 7788
www.ma-arch.co.uk

Client

RBG KEW
WAKEHUST

Project	
---------	--

WAKEHURST
DECARBONISATION PROJECT

	Title
--	-------

OIL TANKS
EAST & WEST ELEVATIONS
As Proposed

Date	Scale
October 2024	1:50@ A3
Checked By	Drawn By
JC	EM

Scale	1:50@ A3
-------	----------

Checked By	JC
------------	----

Drawn By	EM
----------	----

SC	LM
Drawing Number	
2280-01/01/03	

	Revision
--	----------

