





EXISTING FRONT ELEVATION

SCALE 1:100

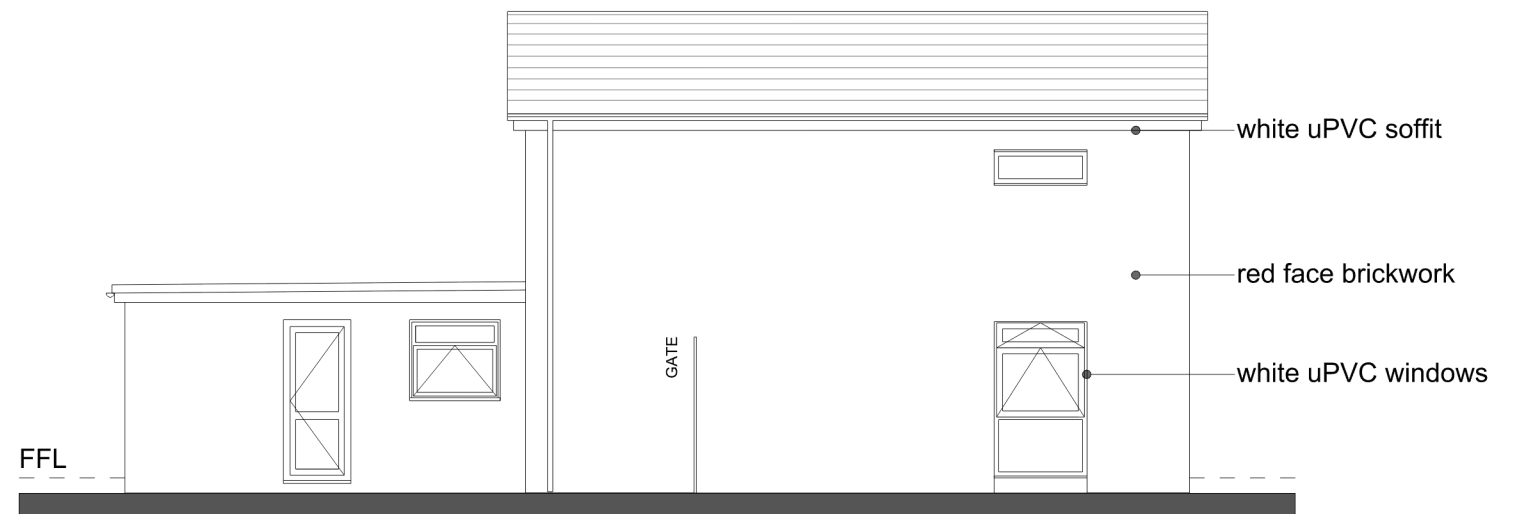

EXISTING SIDE ELEVATION

SCALE 1:100

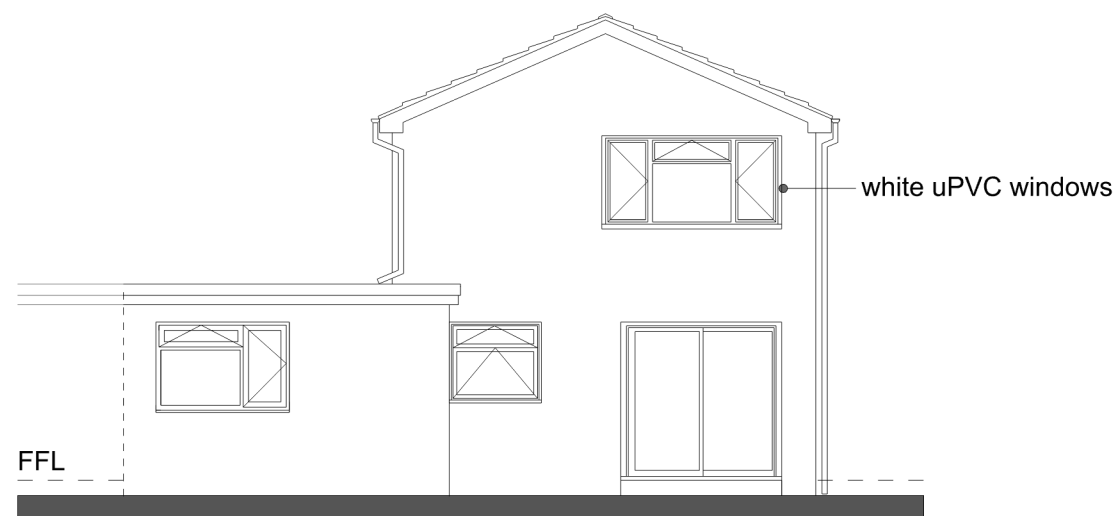


EXISTING REAR ELEVATION

SCALE 1:100



EXISTING SIDE ELEVATION

SCALE 1:100

 

Planning Issue	
Proposed ground floor rear extension to 1 Pinehurst, RH15 0DG, Burgess Hill	
Existing elevations	
Scale as shown @A3	No. 4/7