





PROPOSED FRONT ELEVATION

SCALE 1:100

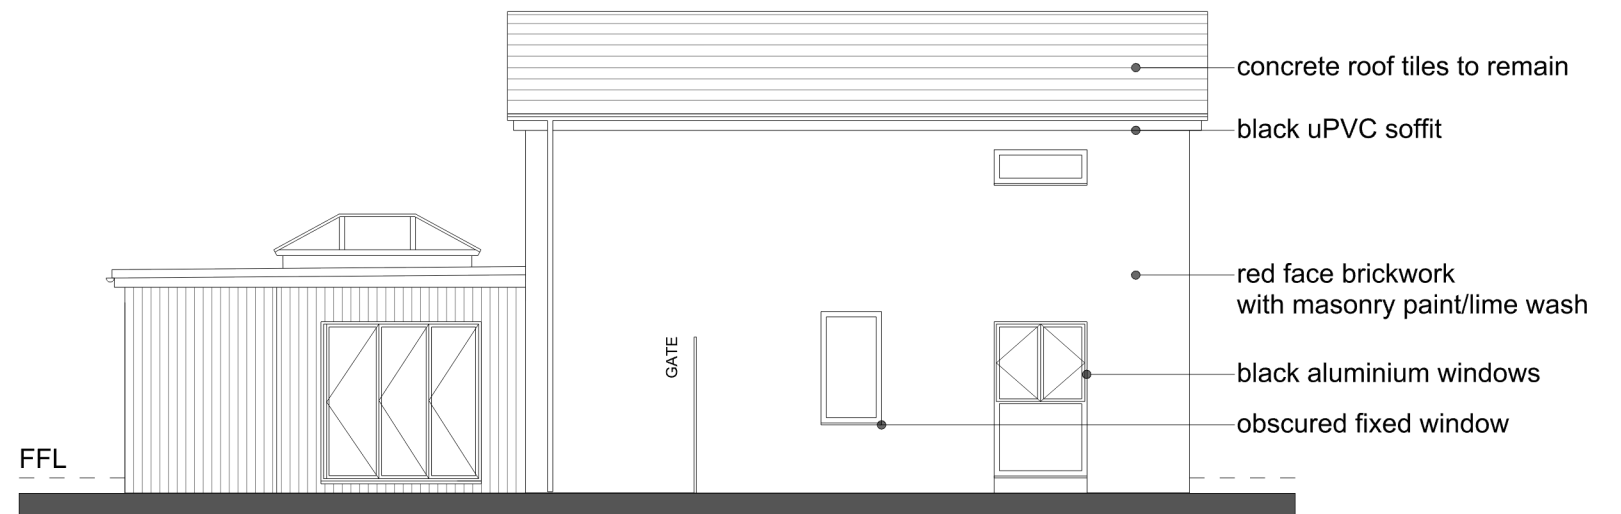


PROPOSED SIDE ELEVATION

SCALE 1:100

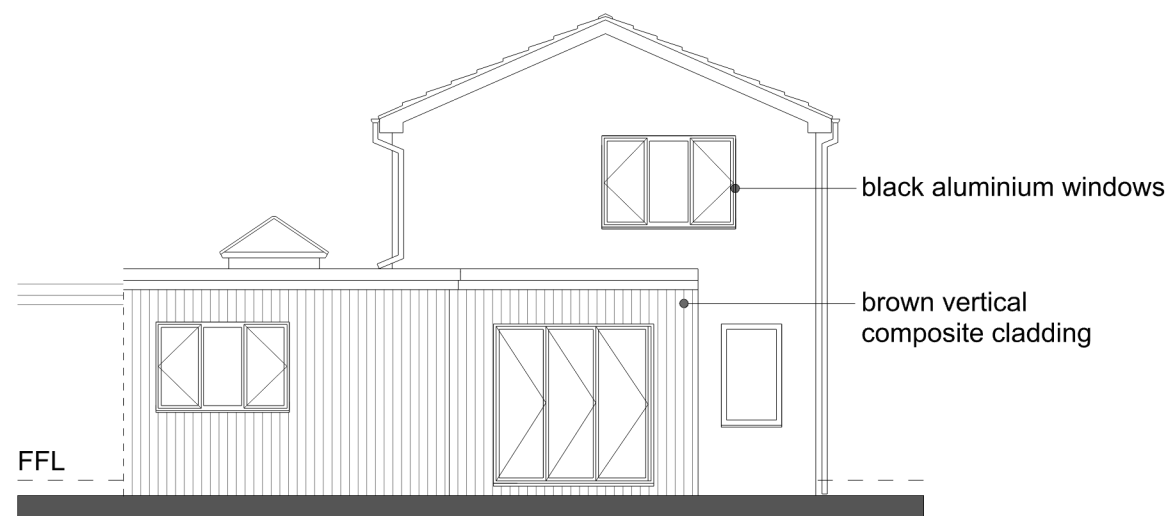

PROPOSED BACK ELEVATION

SCALE 1:100

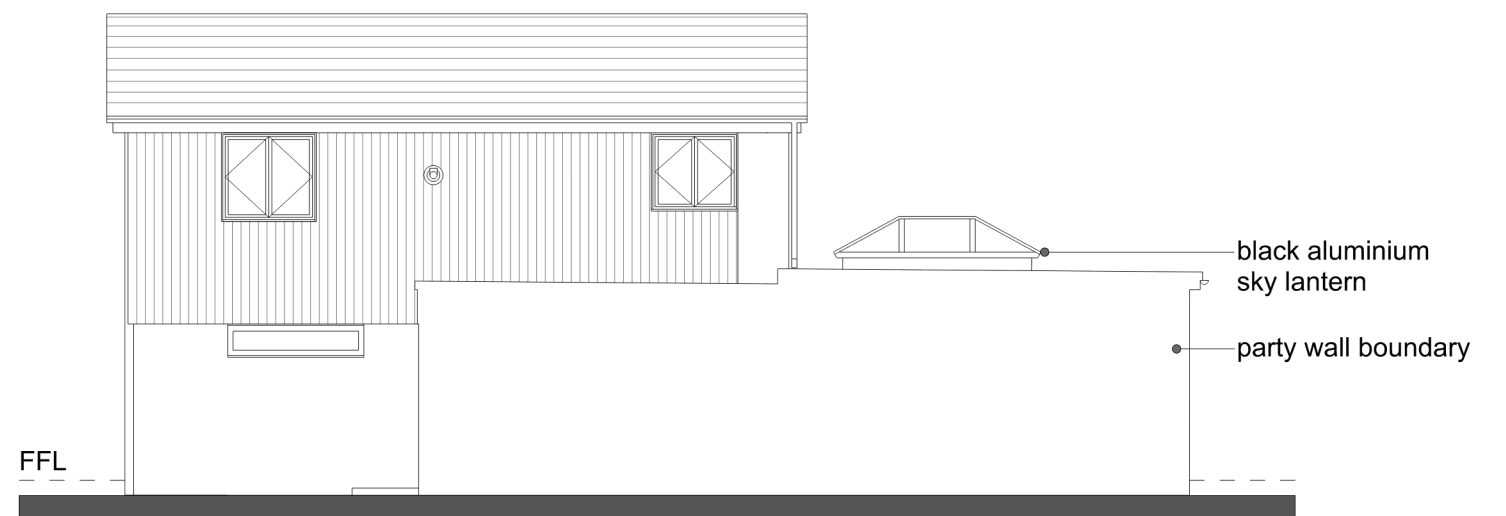

EXISTING SIDE ELEVATION

SCALE 1:100



Planning Issue	
Proposed ground floor rear extension to 1 Pinehurst, RH15 0DG, Burgess Hill	
Proposed elevations	
Scale as shown @A3	No. 6/7