



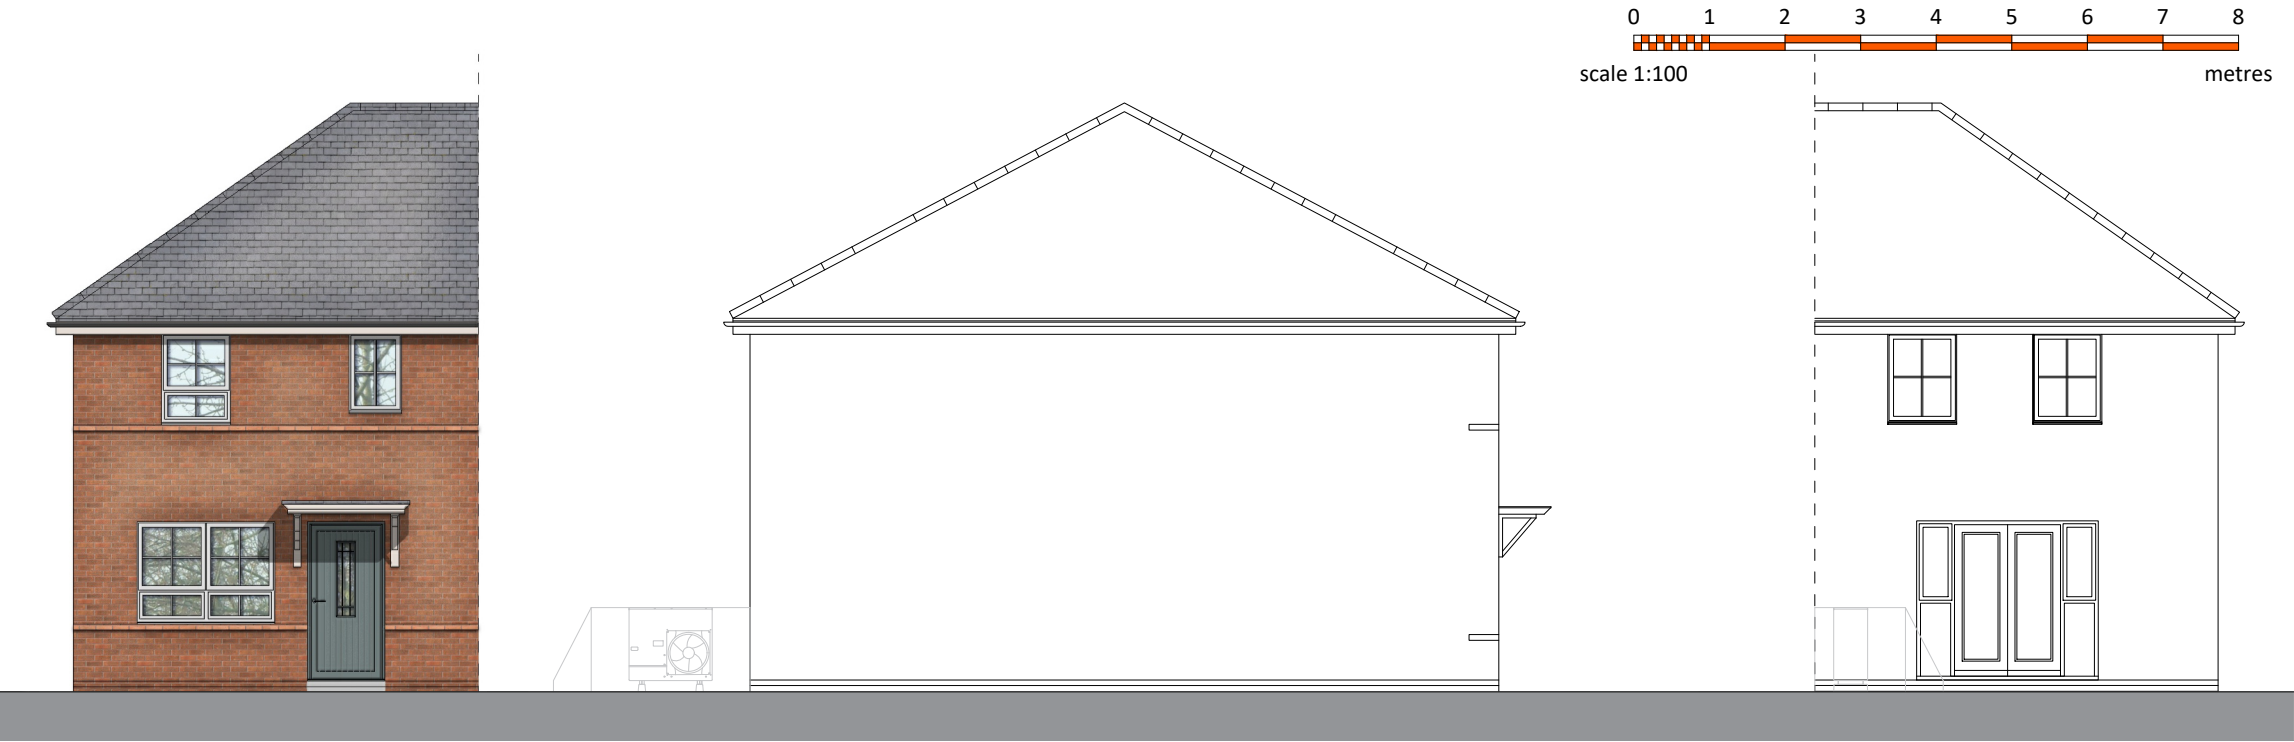


Front Elevation

Side Elevation

Rear Elevation

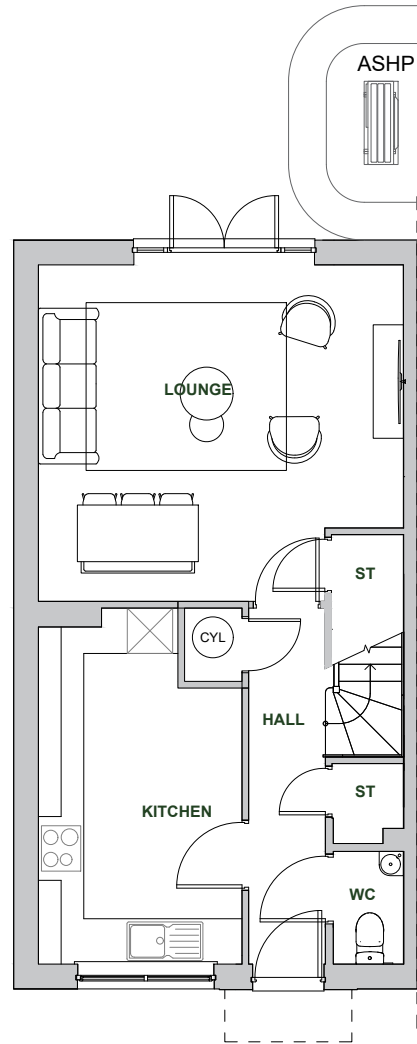

Ground Floor Plan

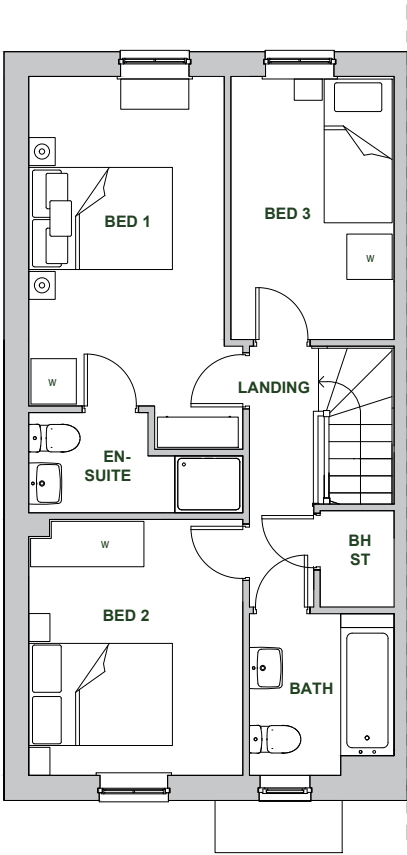

First Floor Plan

© this drawing and the building works depicted are the copyright of idp. and may not be reproduced or amended except by written permission. no liability will be accepted for amendments made by other persons.

all dimensions to be checked on site and architect notified of any discrepancies prior to commencement.
do not scale.

any and all elements relating to the fire safety of the building will require separate confirmation and approval by a fully accredited fire engineering consultant who has to be appointed by the Client.

PLOT NUMBER	PLOT NAME	PLOT POSITION	PLOT HANDING
89	Kirkstone	SEMI DETACHED	As
90	Kirkstone	SEMI DETACHED	Opp
100	Kirkstone	SEMI DETACHED	As
101	Kirkstone	SEMI DETACHED	Opp
208	Kirkstone	SEMI DETACHED	As
209	Kirkstone	SEMI DETACHED	Opp
227	Kirkstone	SEMI DETACHED	Opp
228	Kirkstone	SEMI DETACHED	As
293	Kirkstone	SEMI DETACHED	Opp

NOTES:

RWP locations only shown indicatively

Denotes obscure glazing

B	26.06.26	Plot 294 removed & notes added	AT	KL
A	19.12.25	Updated to suit layout changes	AT	KL
rev:	date:	comment(s):	name:	check:



ARCHITECTS.
URBAN DESIGNERS.
PROJECT MANAGERS.
LANDSCAPE ARCHITECTS.
WE ARE IDP.

status:	PLANNING	RIBA Stage:	3
client:	Barratt Redrow		
job:	Hurst Farm		
title:	Kirkstone Plans and Elevations		
drawn:	JK	date:	28.11.25
checked:	DZ	scale @ a3:	1:100

HXXXX-IDP-ZZ-ZZ-DR-UD-203136-P03-Kirkstone Plans and Elevations

IDP GROUP 27 SPON STREET COVENTRY CV1 3BA
T: +44 (0)24 7652 7600 E:info@idpgroup.com
www.weareidp.com