



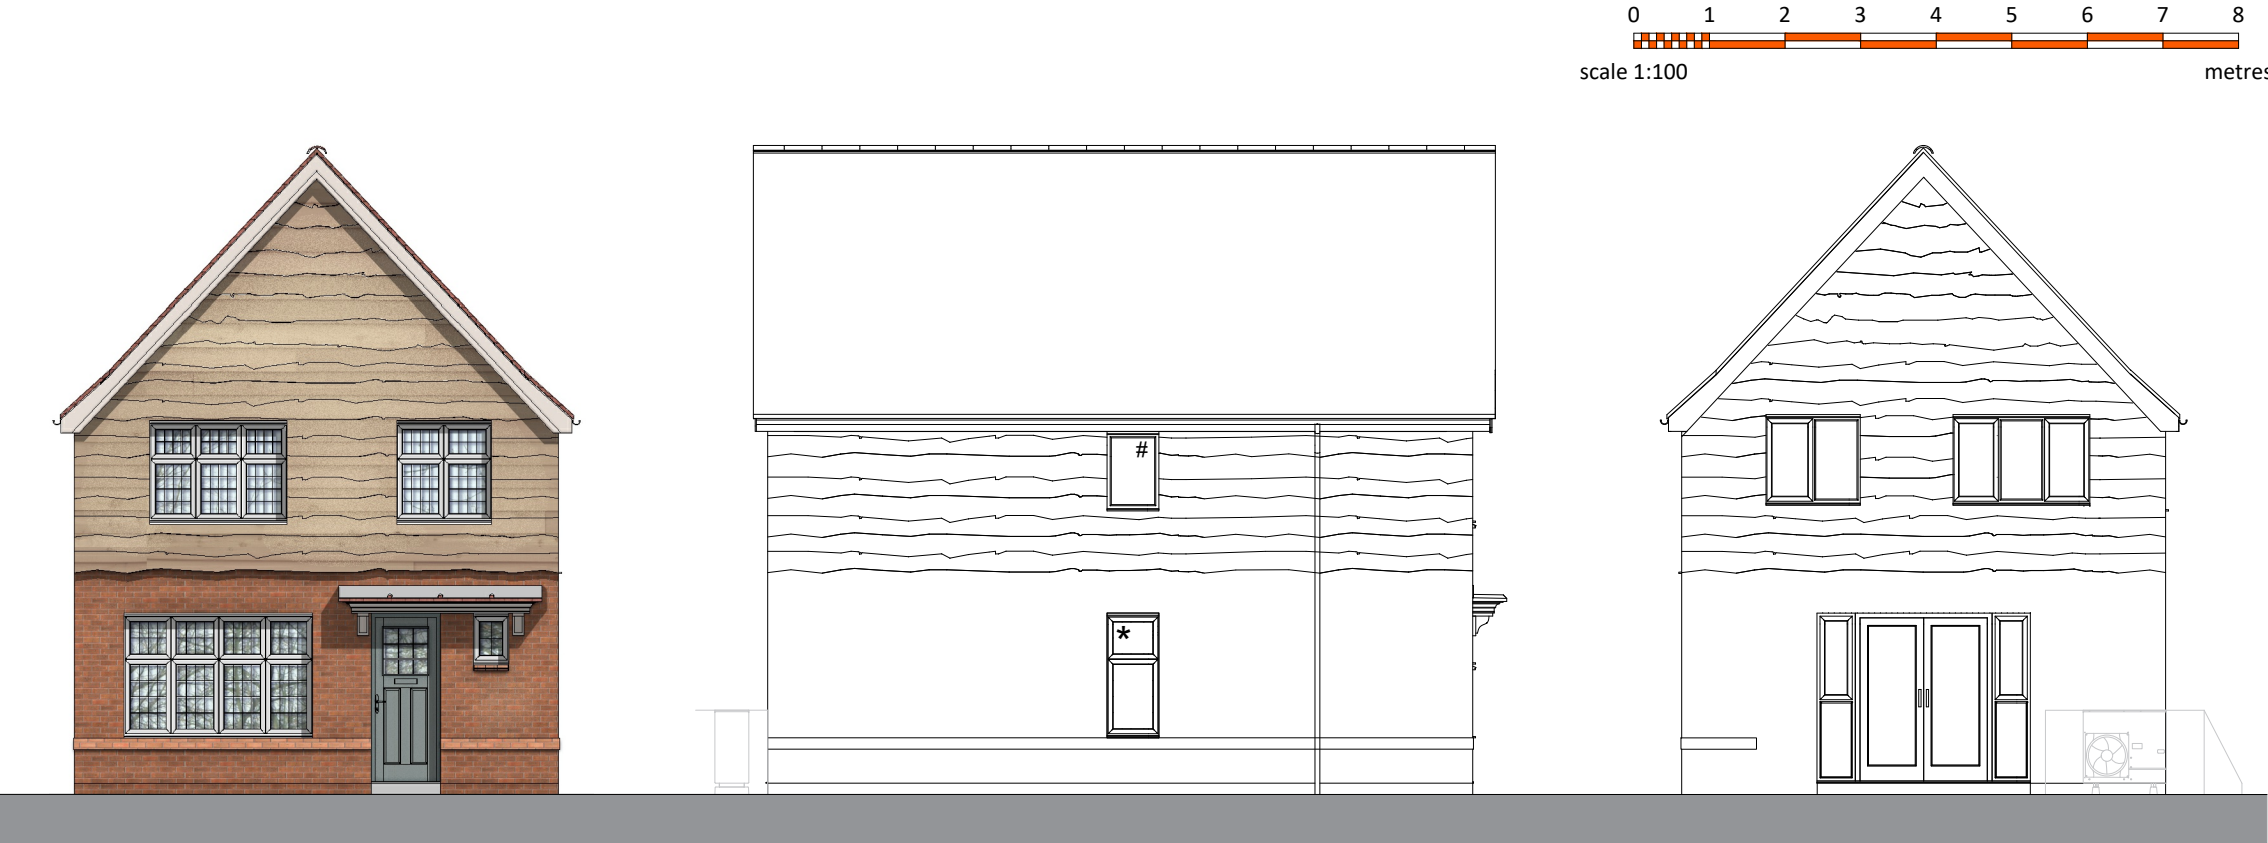


Front Elevation

Side Elevation


Rear Elevation

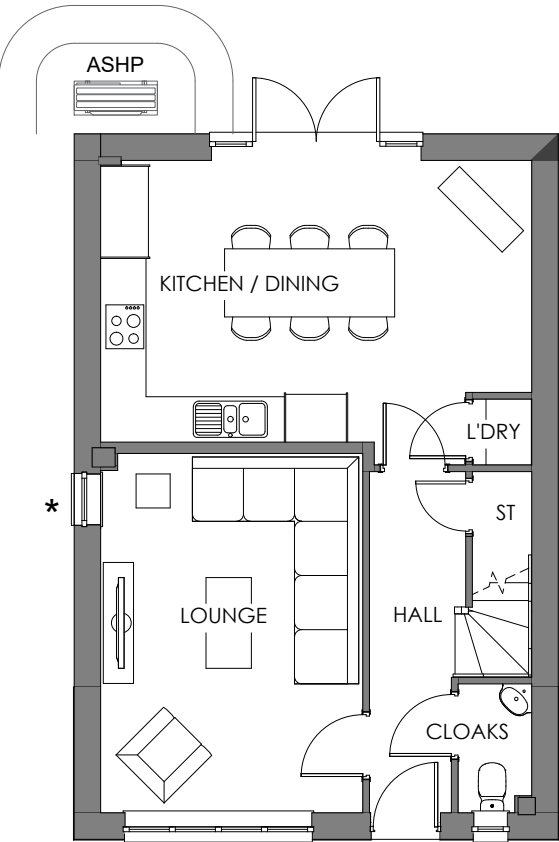

Ground Floor Plan

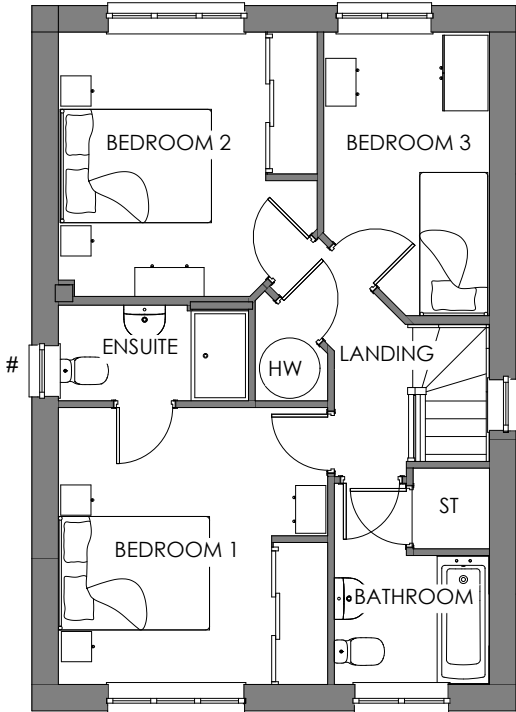

First Floor Plan

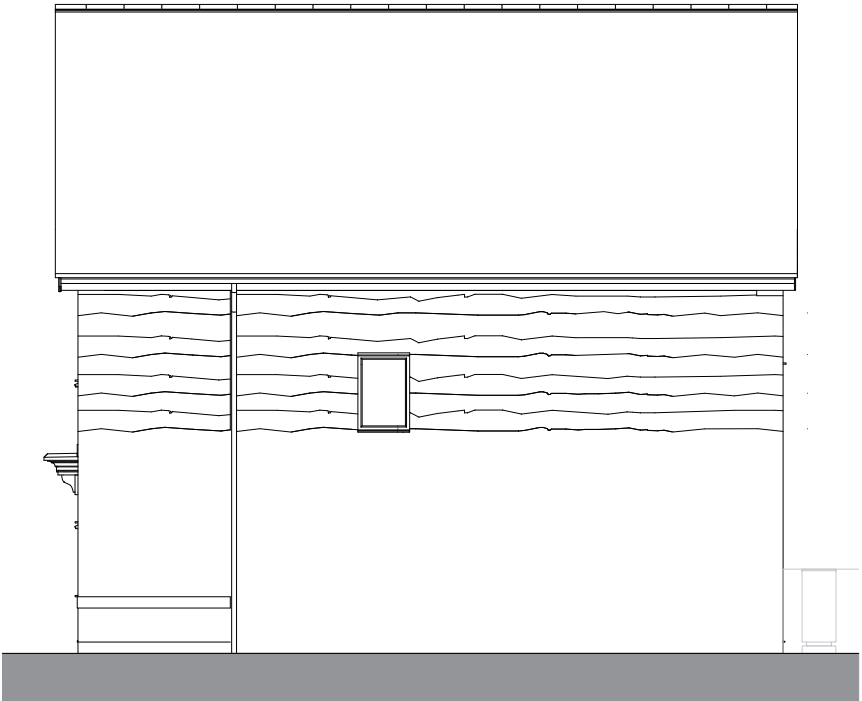

Side Elevation

© this drawing and the building works depicted are the copyright of idp. and may not be reproduced or amended except by written permission. no liability will be accepted for amendments made by other persons.

all dimensions to be checked on site and architect notified of any discrepancies prior to commencement.
do not scale.

any and all elements relating to the fire safety of the building will require separate confirmation and approval by a fully accredited fire engineering consultant who has to be appointed by the Client.



Waney Edge Boarding

Note: Waney edge boarding placement changes depending on corner turner unit to standard unit, refer to material plan.

PLOT NUMBER	PLOT NAME	PLOT POSITION	PLOT HANDING
41	Warwick	CORNER PLOT	As
92	Warwick	CORNER PLOT	Opp
319	Warwick	CORNER PLOT	As

NOTES:

RWP locations only shown indicatively

Denotes obscure glazing

* Additional windows to corner plots

C	27.07.26	ASHP Amends and waney edge boarding updated	HH	KL
B	22.06.26	Render amended to Waney edge boarding, brick detail and sills omitted, where tile hanging clash.	KL	KL
A	19.12.25	Updated to suit layout changes	AT	KL
rev:	date:	comment(s):	name:	check:



ARCHITECTS.

URBAN DESIGNERS.

PROJECT MANAGERS.

LANDSCAPE ARCHITECTS.

WE ARE IDP.

status:	PLANNING	RIBA Stage:	3
client:	Barratt Redrow		
job:	Hurst Farm		
title:	Warwick Plans and Elevations V2		
drawn:	TJ	date:	28.11.25
checked:	DZ	scale @ a3:	1:100

HXXXX-IDP-ZZ-ZZ-DR-UD-203179-P04-Warwick Plans and Elevations V2

IDP GROUP 27 SPON STREET COVENTRY CV1 3BA
T: +44 (0)24 7652 7600 E:info@idpgroup.com
www.weareidp.com