


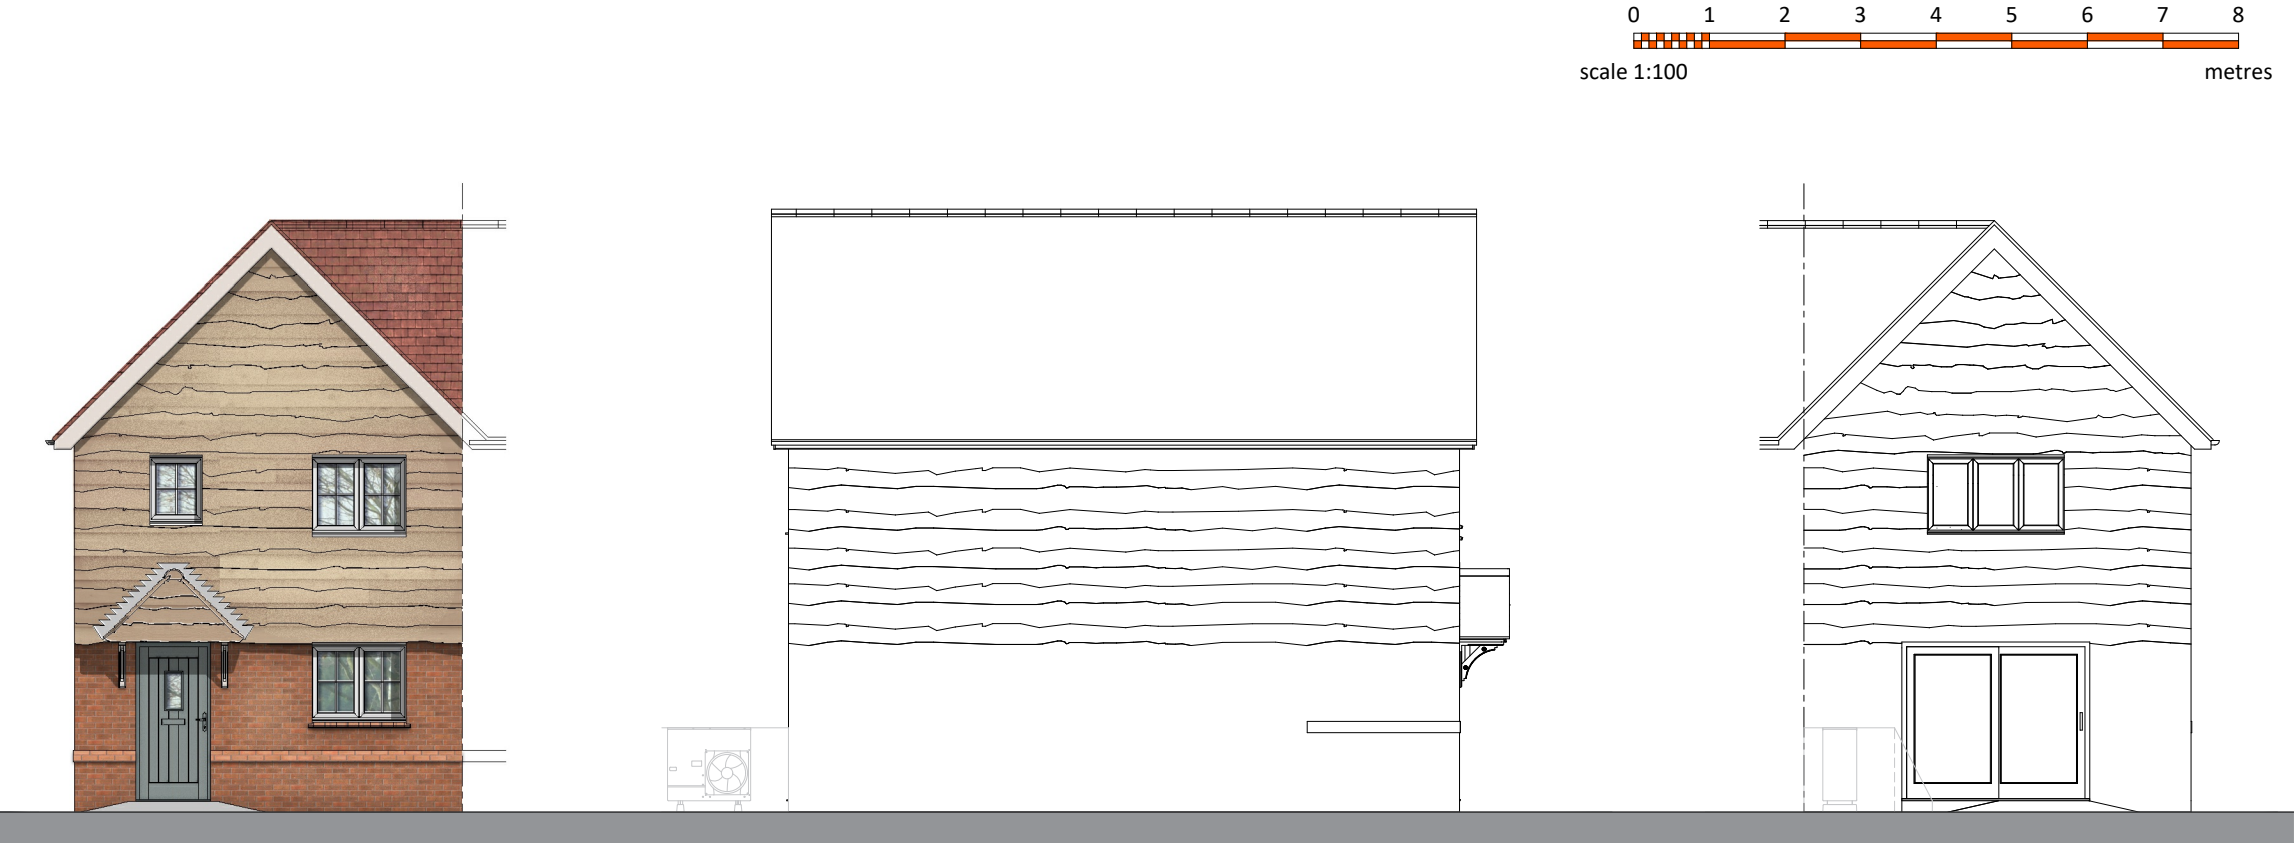

Front Elevation

Side Elevation

Rear Elevation

© this drawing and the building works depicted are the copyright of idp. and may not be reproduced or amended except by written permission. no liability will be accepted for amendments made by other persons.

all dimensions to be checked on site and architect notified of any discrepancies prior to commencement.
do not scale.

any and all elements relating to the fire safety of the building will require separate confirmation and approval by a fully accredited fire engineering consultant who has to be appointed by the Client.

 **Waney Edge Boarding**
Note: Waney edge boarding placement changes depending on corner turner unit to standard unit, refer to material plan.

PLOT NUMBER	PLOT NAME	PLOT POSITION	PLOT HANDING
42	Tavy	END TERRACE	Opp
49	Tavy	END TERRACE	As
315	Tavy	END TERRACE	As

NOTES:
RWP locations only shown indicatively


Denotes obscure glazing

C	27.07.26	ASHP Amends and waney edge boarding updated	HH	KL
B	22.06.26	Render amended to Waney edge boarding, brick detail and sills omitted, where tile hanging clash.	KL	KL
A	19.12.25	Updated to suit layout changes	AT	KL
rev:	date:	comment(s):	name:	check:




ARCHITECTS.
URBAN DESIGNERS.
PROJECT MANAGERS.
LANDSCAPE ARCHITECTS.
WE ARE IDP.

status:	PLANNING	RIBA Stage:	3
client:	Barratt Redrow		
job:	Hurst Farm		
title:	Tavy Plans and Elevations V2		
drawn:	TJ	date:	28.11.25
checked:	DZ	scale @ a3:	1:100

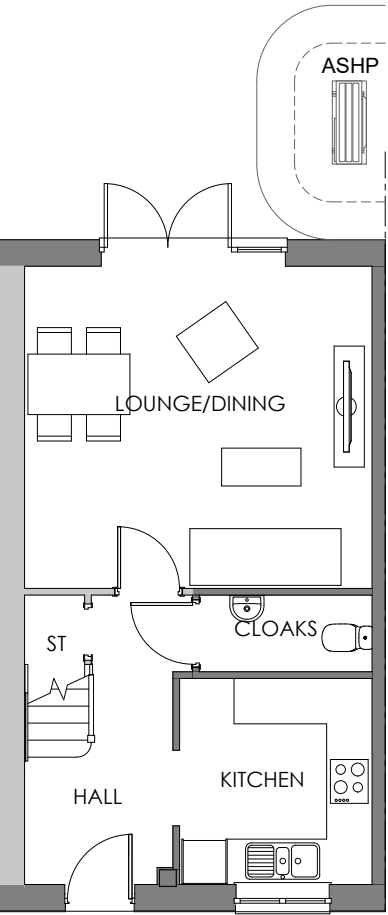

Ground Floor Plan

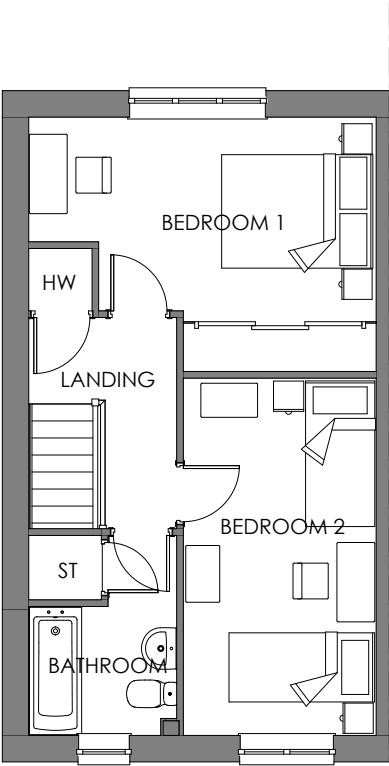

First Floor Plan