


© this drawing and the building works depicted are the copyright of idp and may not be reproduced or amended except by written permission. no liability will be accepted for amendments made by other persons.


all dimensions to be checked on site and architect notified of any discrepancies prior to commencement.
do not scale.

any and all elements relating to the fire safety of the building will require separate confirmation and approval by a fully accredited fire engineering consultant who has to be appointed by the Client.


Plot Number	Plot Name	Plot Position	Plot Handing
1	Bespoke	GROUND FLOOR	As
2	Bespoke	GROUND FLOOR	As
3	Bespoke	SECOND FLOOR	As
4	Bespoke	SECOND FLOOR	As
5	Bespoke	SECOND FLOOR	As
6	Bespoke	SECOND FLOOR	As

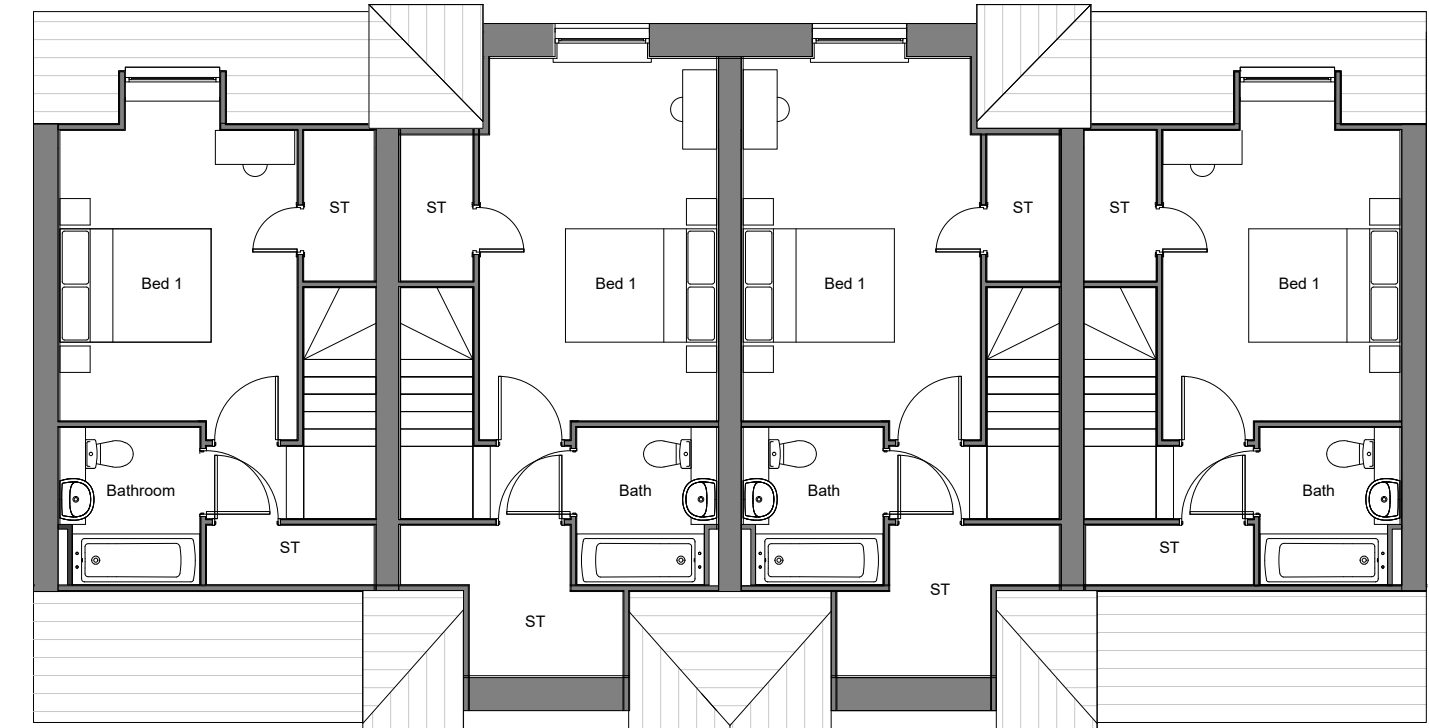

Upper First Floor Plan

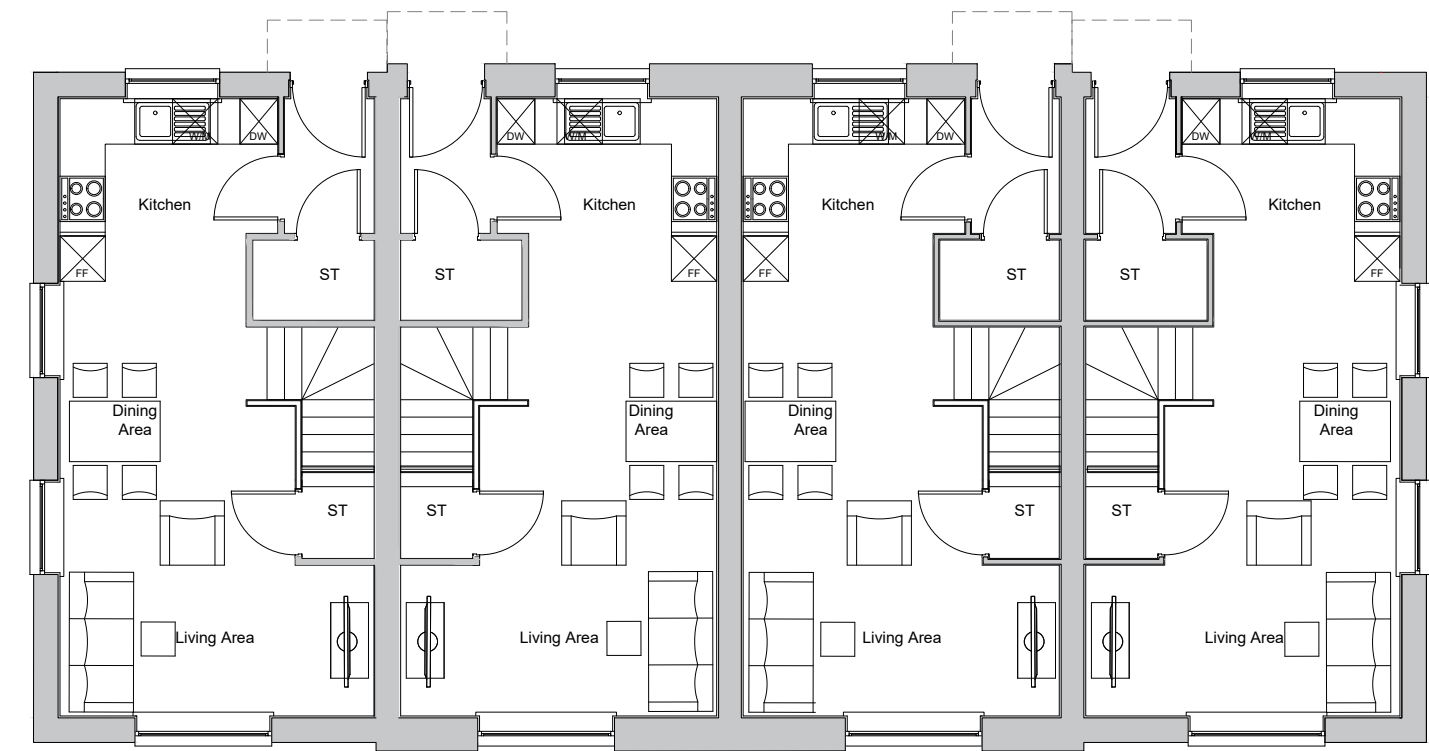

Upper Ground Floor Plan

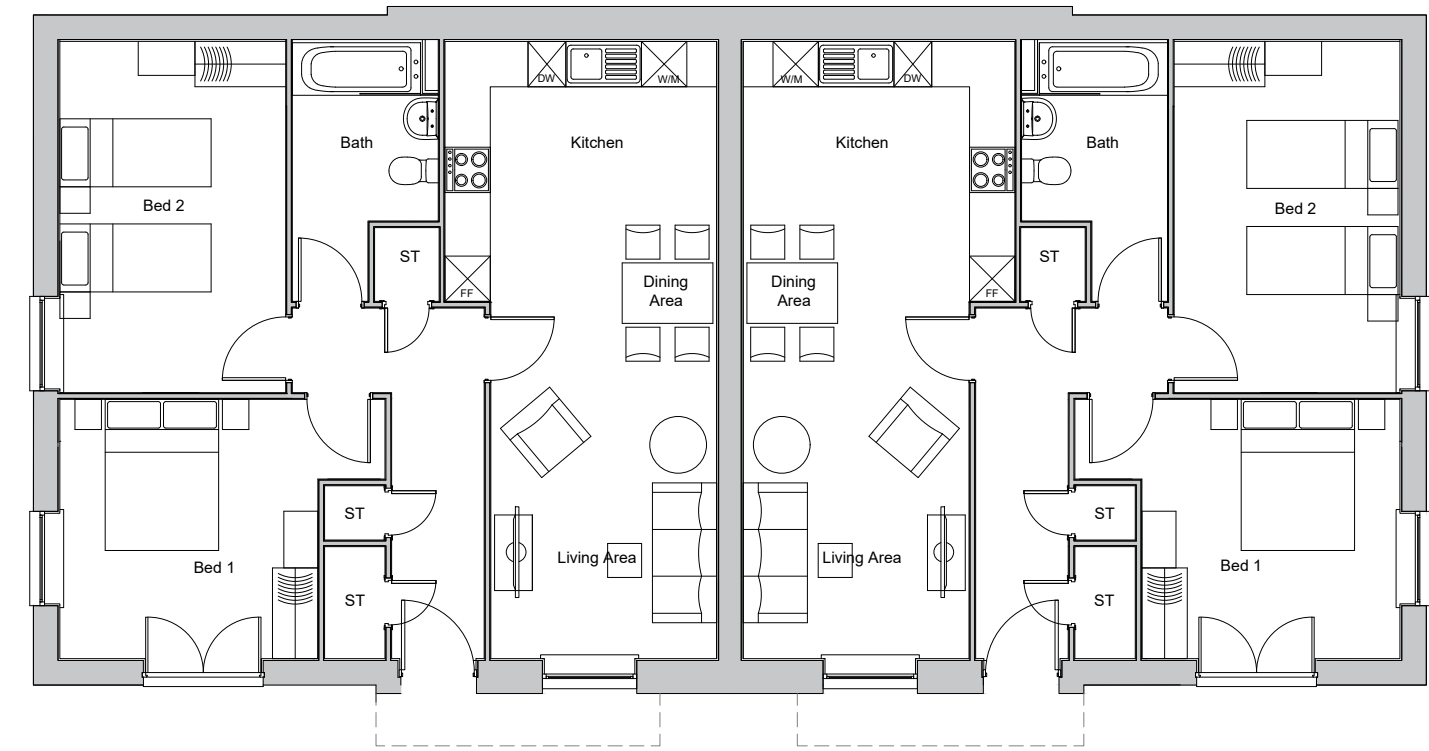

Lower Ground Floor Plan

C	29.07.26	Plan and Elevation Amends	HH	KL
B	15.06.26	Window sizes updated to suit elevations	AT	KL
A	19.12.25	Updated to suit layout changes	AT	KL
rev:	date:	comment(s):	name:	check:



ARCHITECTS.
URBAN DESIGNERS.
PROJECT MANAGERS.
LANDSCAPE ARCHITECTS.
WE ARE IDP.

status: PLANNING	RIBA Stage: 3
client: Barratt Redrow	
job: Hurst Farm	
title: Bespoke Floor Plans	
drawn: JK	date: 29.11.25
checked: DZ	scale @ a2:1:100