




FRONT ELEVATION

SIDE ELEVATION

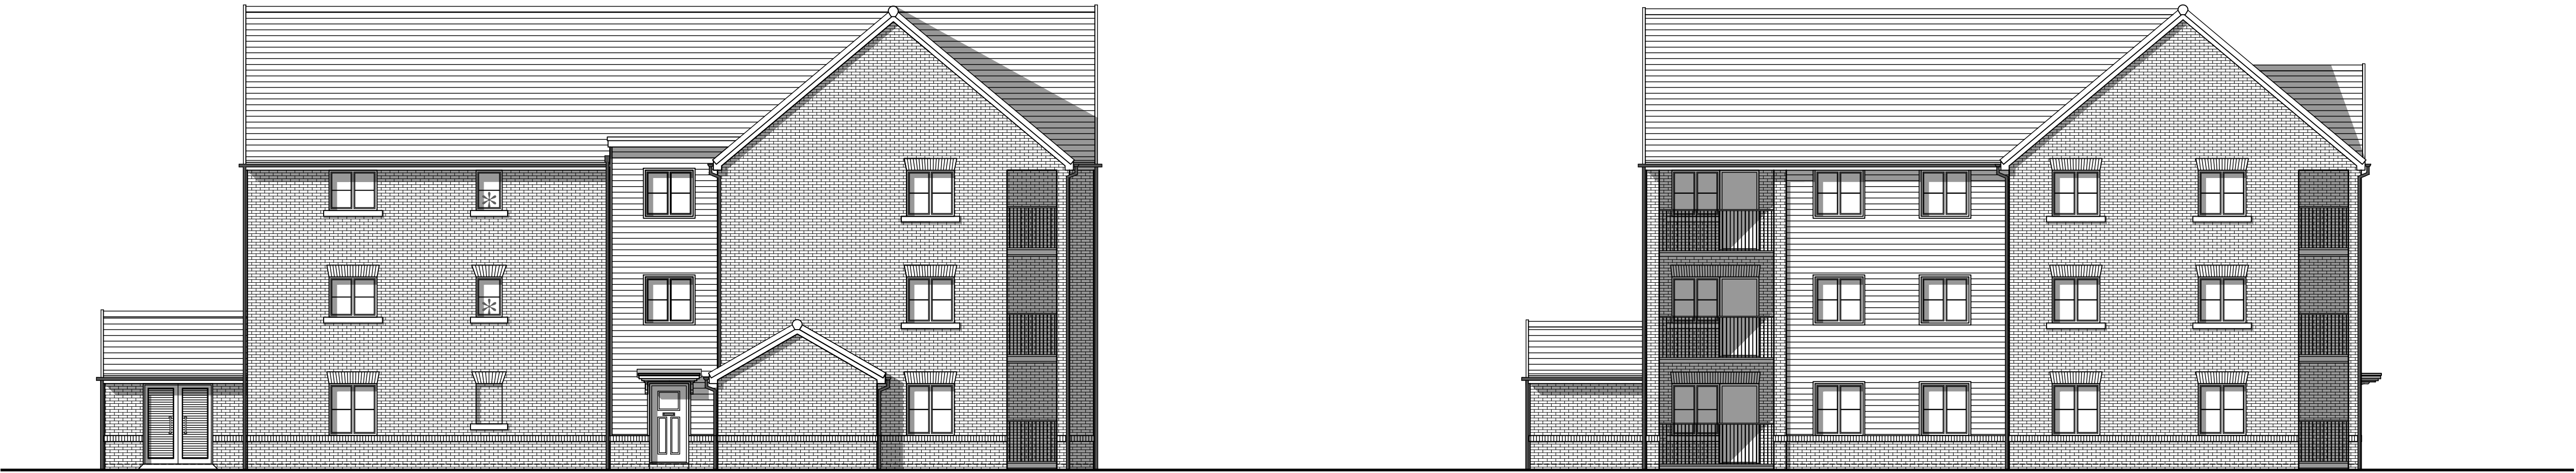


REAR ELEVATION
* OBSCURE GLAZED WINDOW

SIDE ELEVATION

Housetype Name:		BLOCK A	
Occupancy:		2 BED / 4 PERSON	
Gross Area ft²:	Gross Area m²:	Net Area ft²:	Net Area m²:
772.5	71.8	763.1	70.9
772.5	71.8	763.1	70.9
772.5	71.8	763.1	70.9


For Colours of Material See External Finishes Layout (CB_96_274_008)	
Primary Material:	STRETCHER BOND MASONRY BRICKWORK.
Feature Material:	HORIZONTAL COMPOSITE CLADDING WITH MATCHING TRIM TO WINDOWS AND 2-PART PROFILE TO CORNERS.
Architectural Detail:	SPLAYED BRICK HEADERS AND STONE CILLS. 15MM PROJECTING SOLDIER COURSE AT PLINTH LEVEL.
Window & Door Frames:	UPVC CASEMENT WINDOW. COMPOSITE FRONT DOOR. UPVC FRENCH DOOR.
Fascia, Soffit & Bargeboard:	WHITE UPVC BOXED EAVES ROOFING SYSTEM.
Architectural Ornaments:	
Guttering & Drainage:	BLACK UPVC DRAINAGE SYSTEM.

Plot Numbers:
64 - 72 (A5)

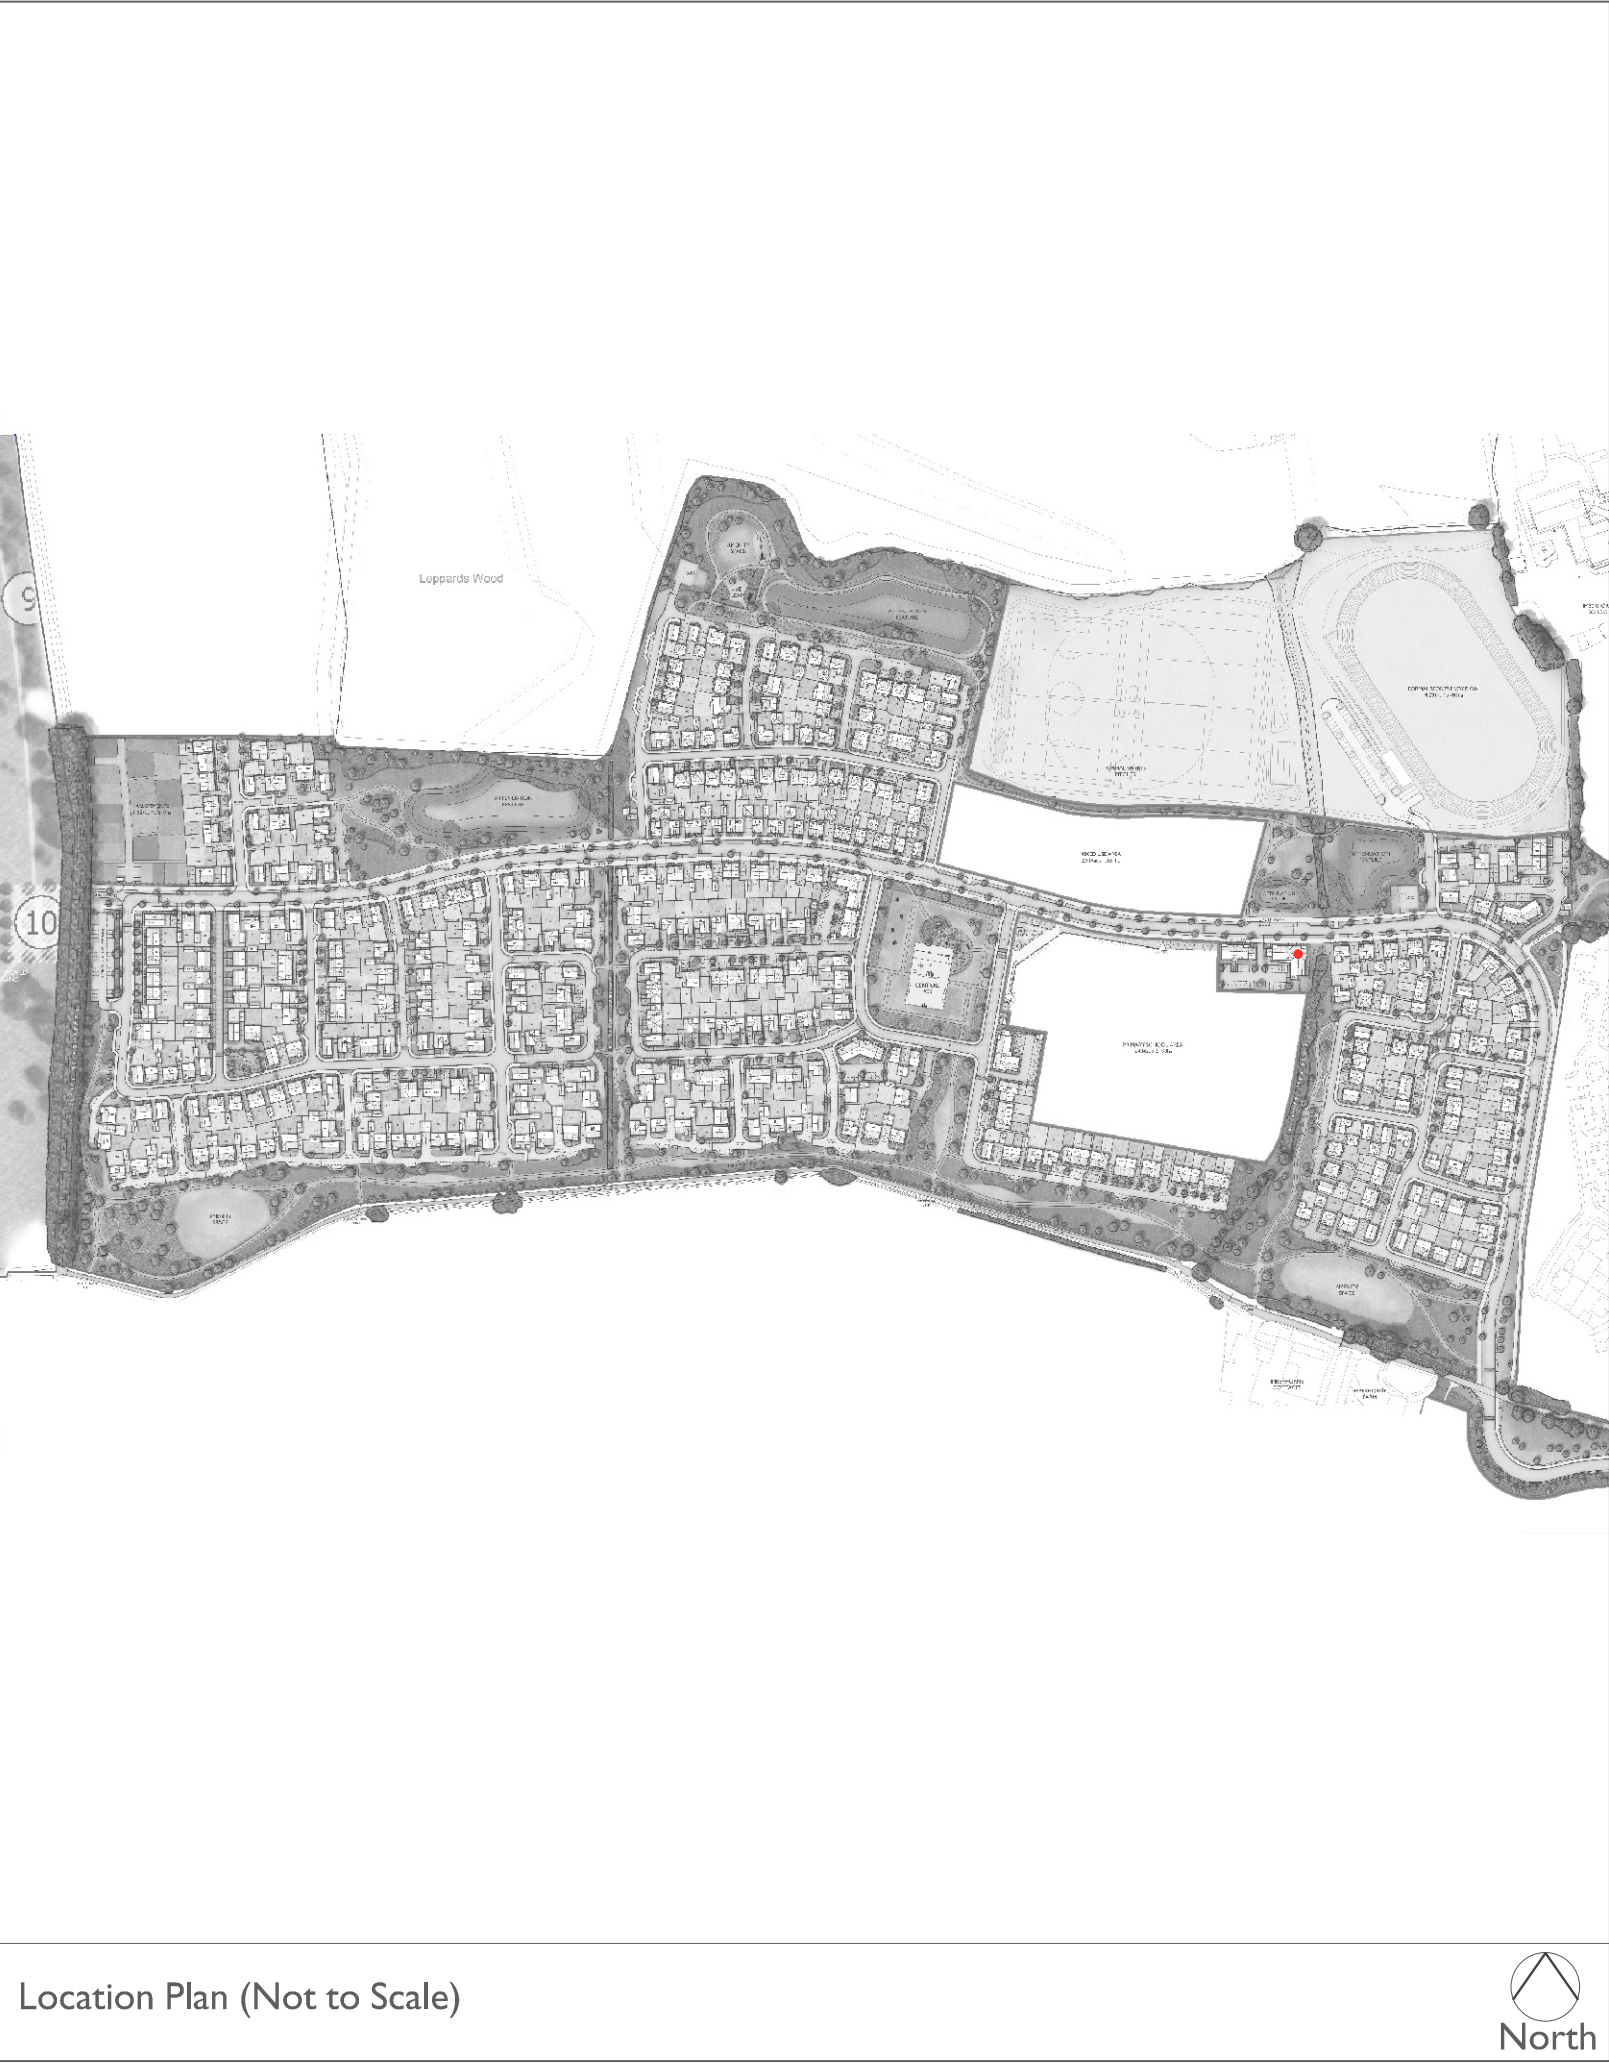

Scale @ A0:				Project:	
0 1 2 3 4 5m				LAND WEST OF IMBERHORNE LANE, EAST GRINSTEAD	
Scale 1:100				Title:	
				FLAT BLOCK A FLOOR PLANS & ELEVATIONS	
				Client:	
				Linden VistryHomes	
				COOPERBAILLIE	
				Date: NOVEMBER 2025	
				Drawn by : LAC Checked by : BB	
				Rev: C	
				Org No: CB_96_282_L_PR_A_01	
				Rev: C	
				Updated to match latest layout. GF balcony changed to patio	

Cooper Baillie Limited - Connaught House, 24 Guildford Road, Bagshot, Surrey GU19 5JN - Telephone 01276 450039 - www.cooperbaillie.co.uk
This drawing and its contents are the copyright of Cooper Baillie Ltd and may not be reproduced or stored in any form without prior written permission. No liability will be accepted for errors/omissions made by other parties.

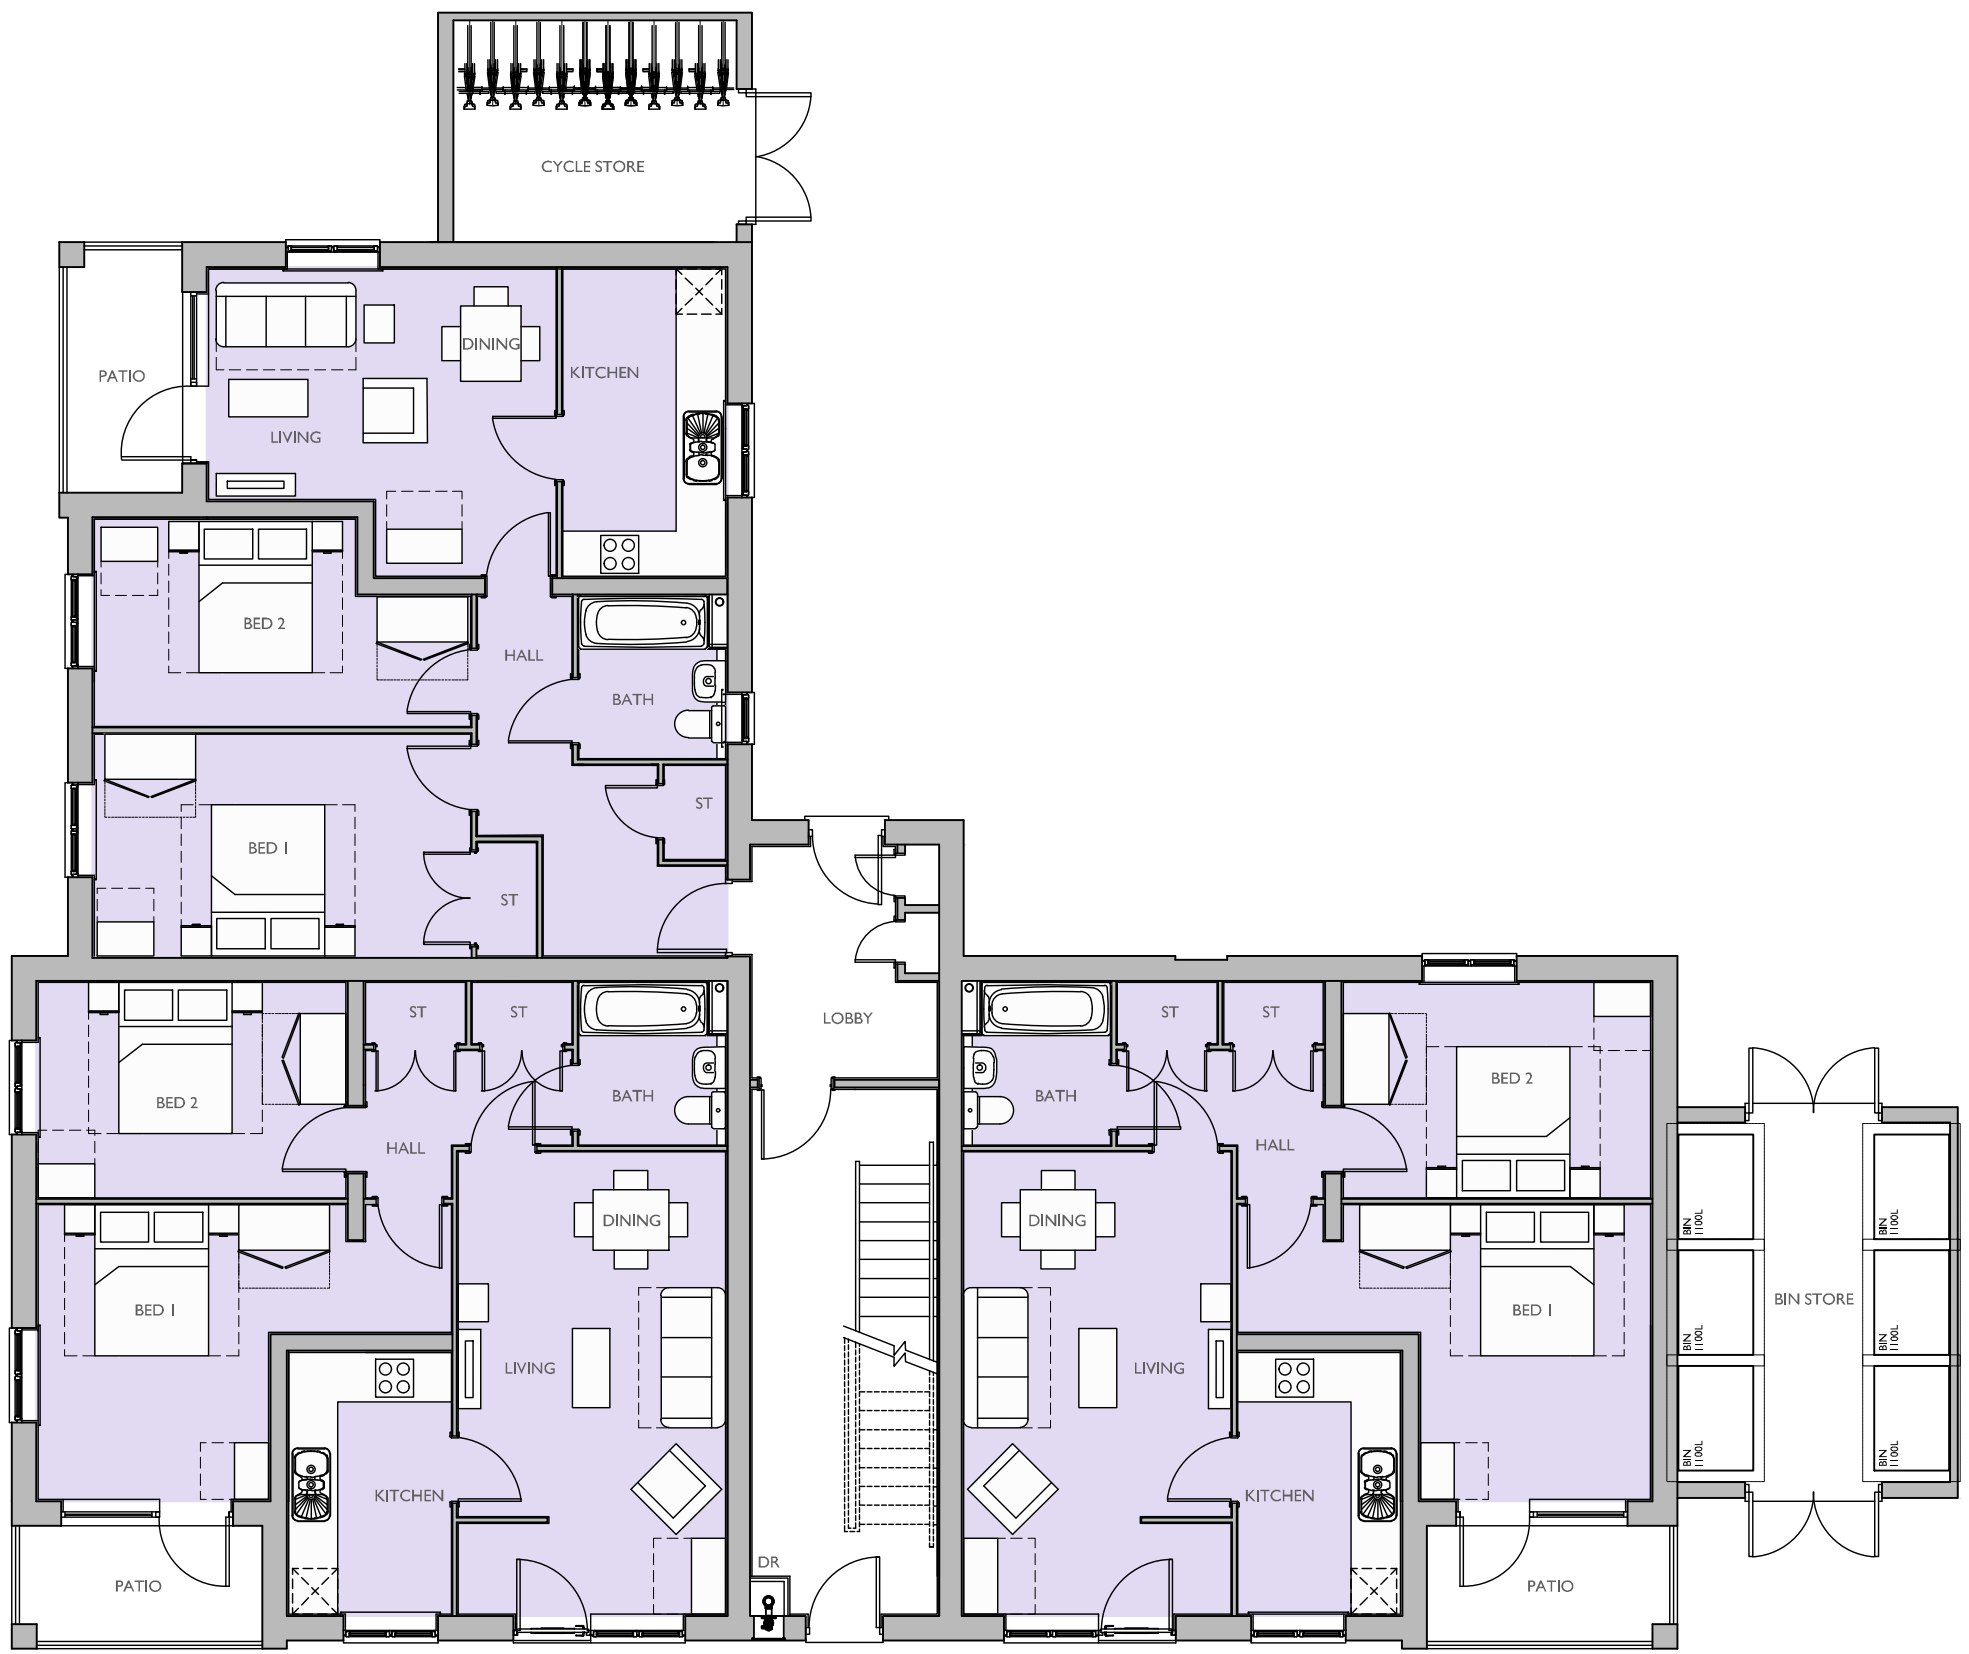

GROUND FLOOR PLAN



FIRST FLOOR PLAN
* OBSCURE GLAZED WINDOW



SECOND FLOOR PLAN
* OBSCURE GLAZED WINDOW