

## West Elevation

As Proposed  
1:100

## South Elevation


As Proposed  
1:100

## East Elevation

As Proposed  
1:100


## North Elevation

As Proposed  
1:100

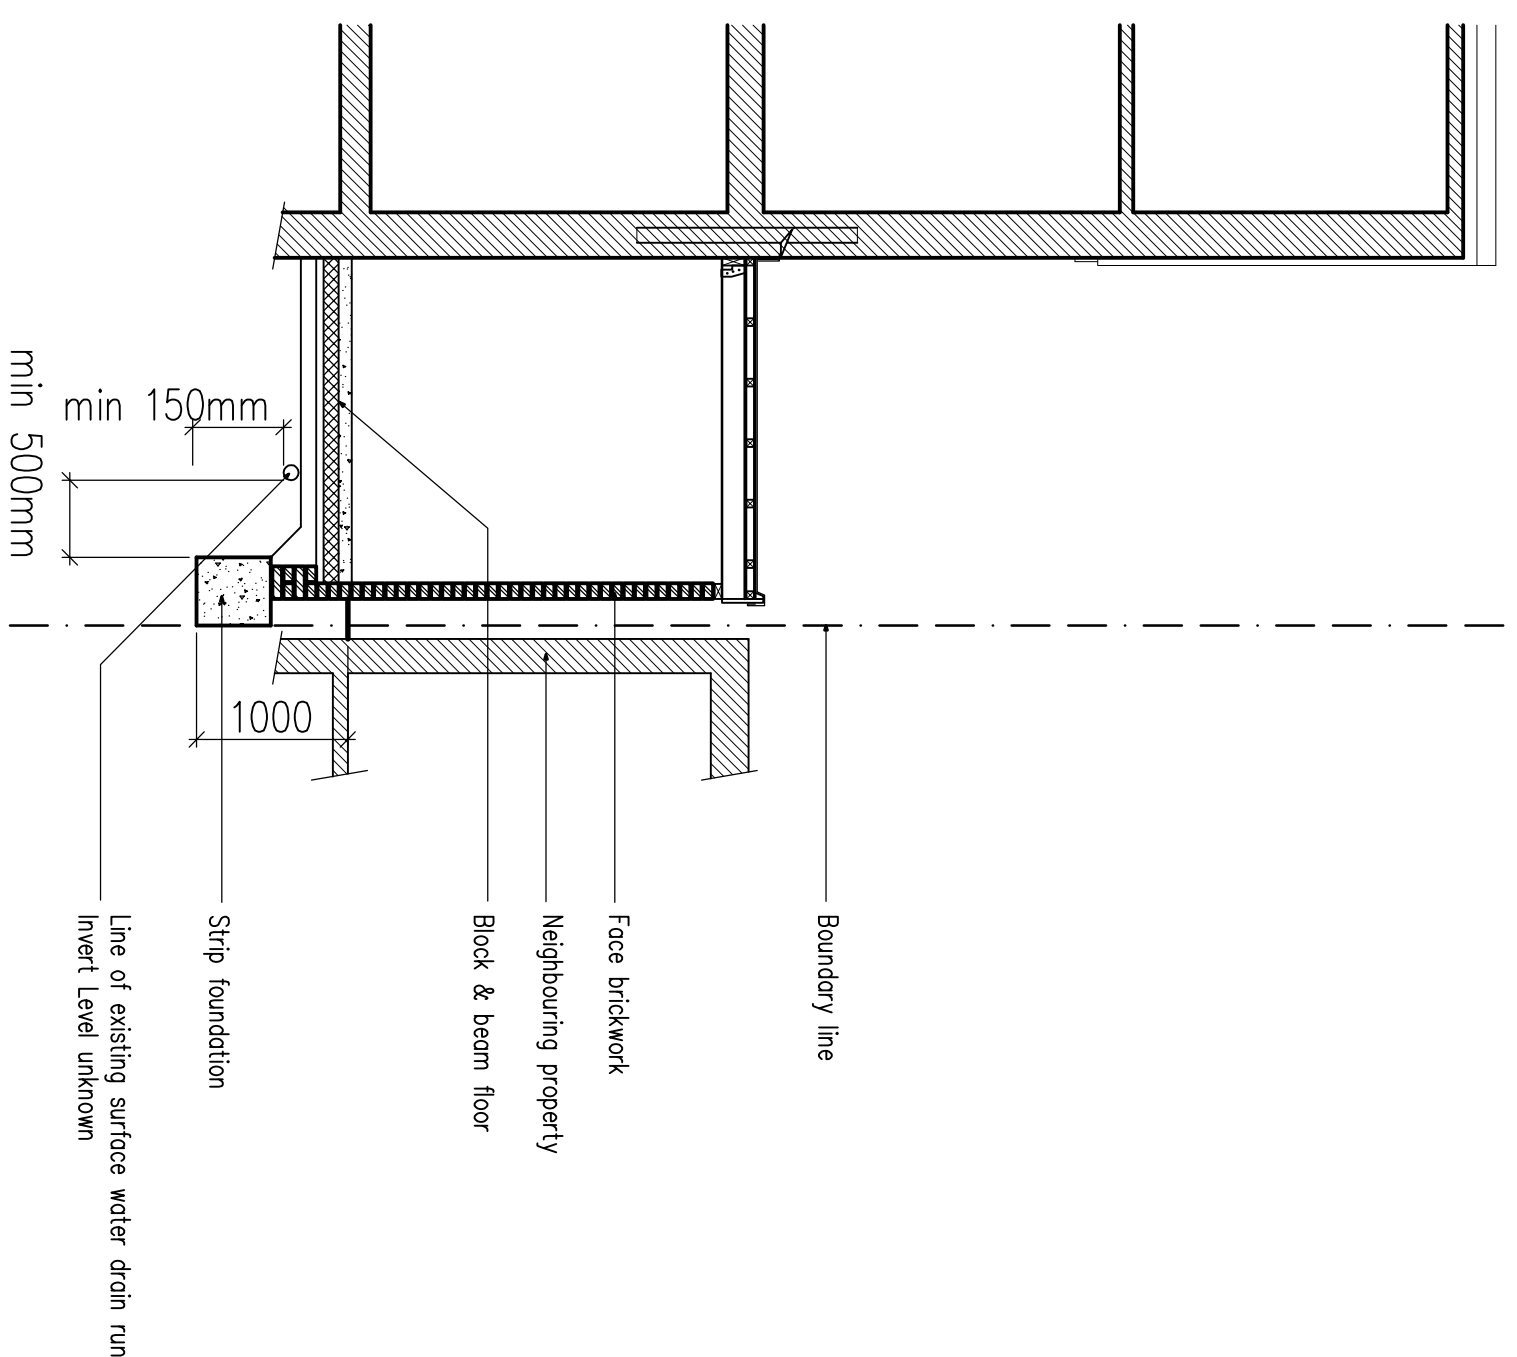


## Section A-A

As Proposed  
1:50

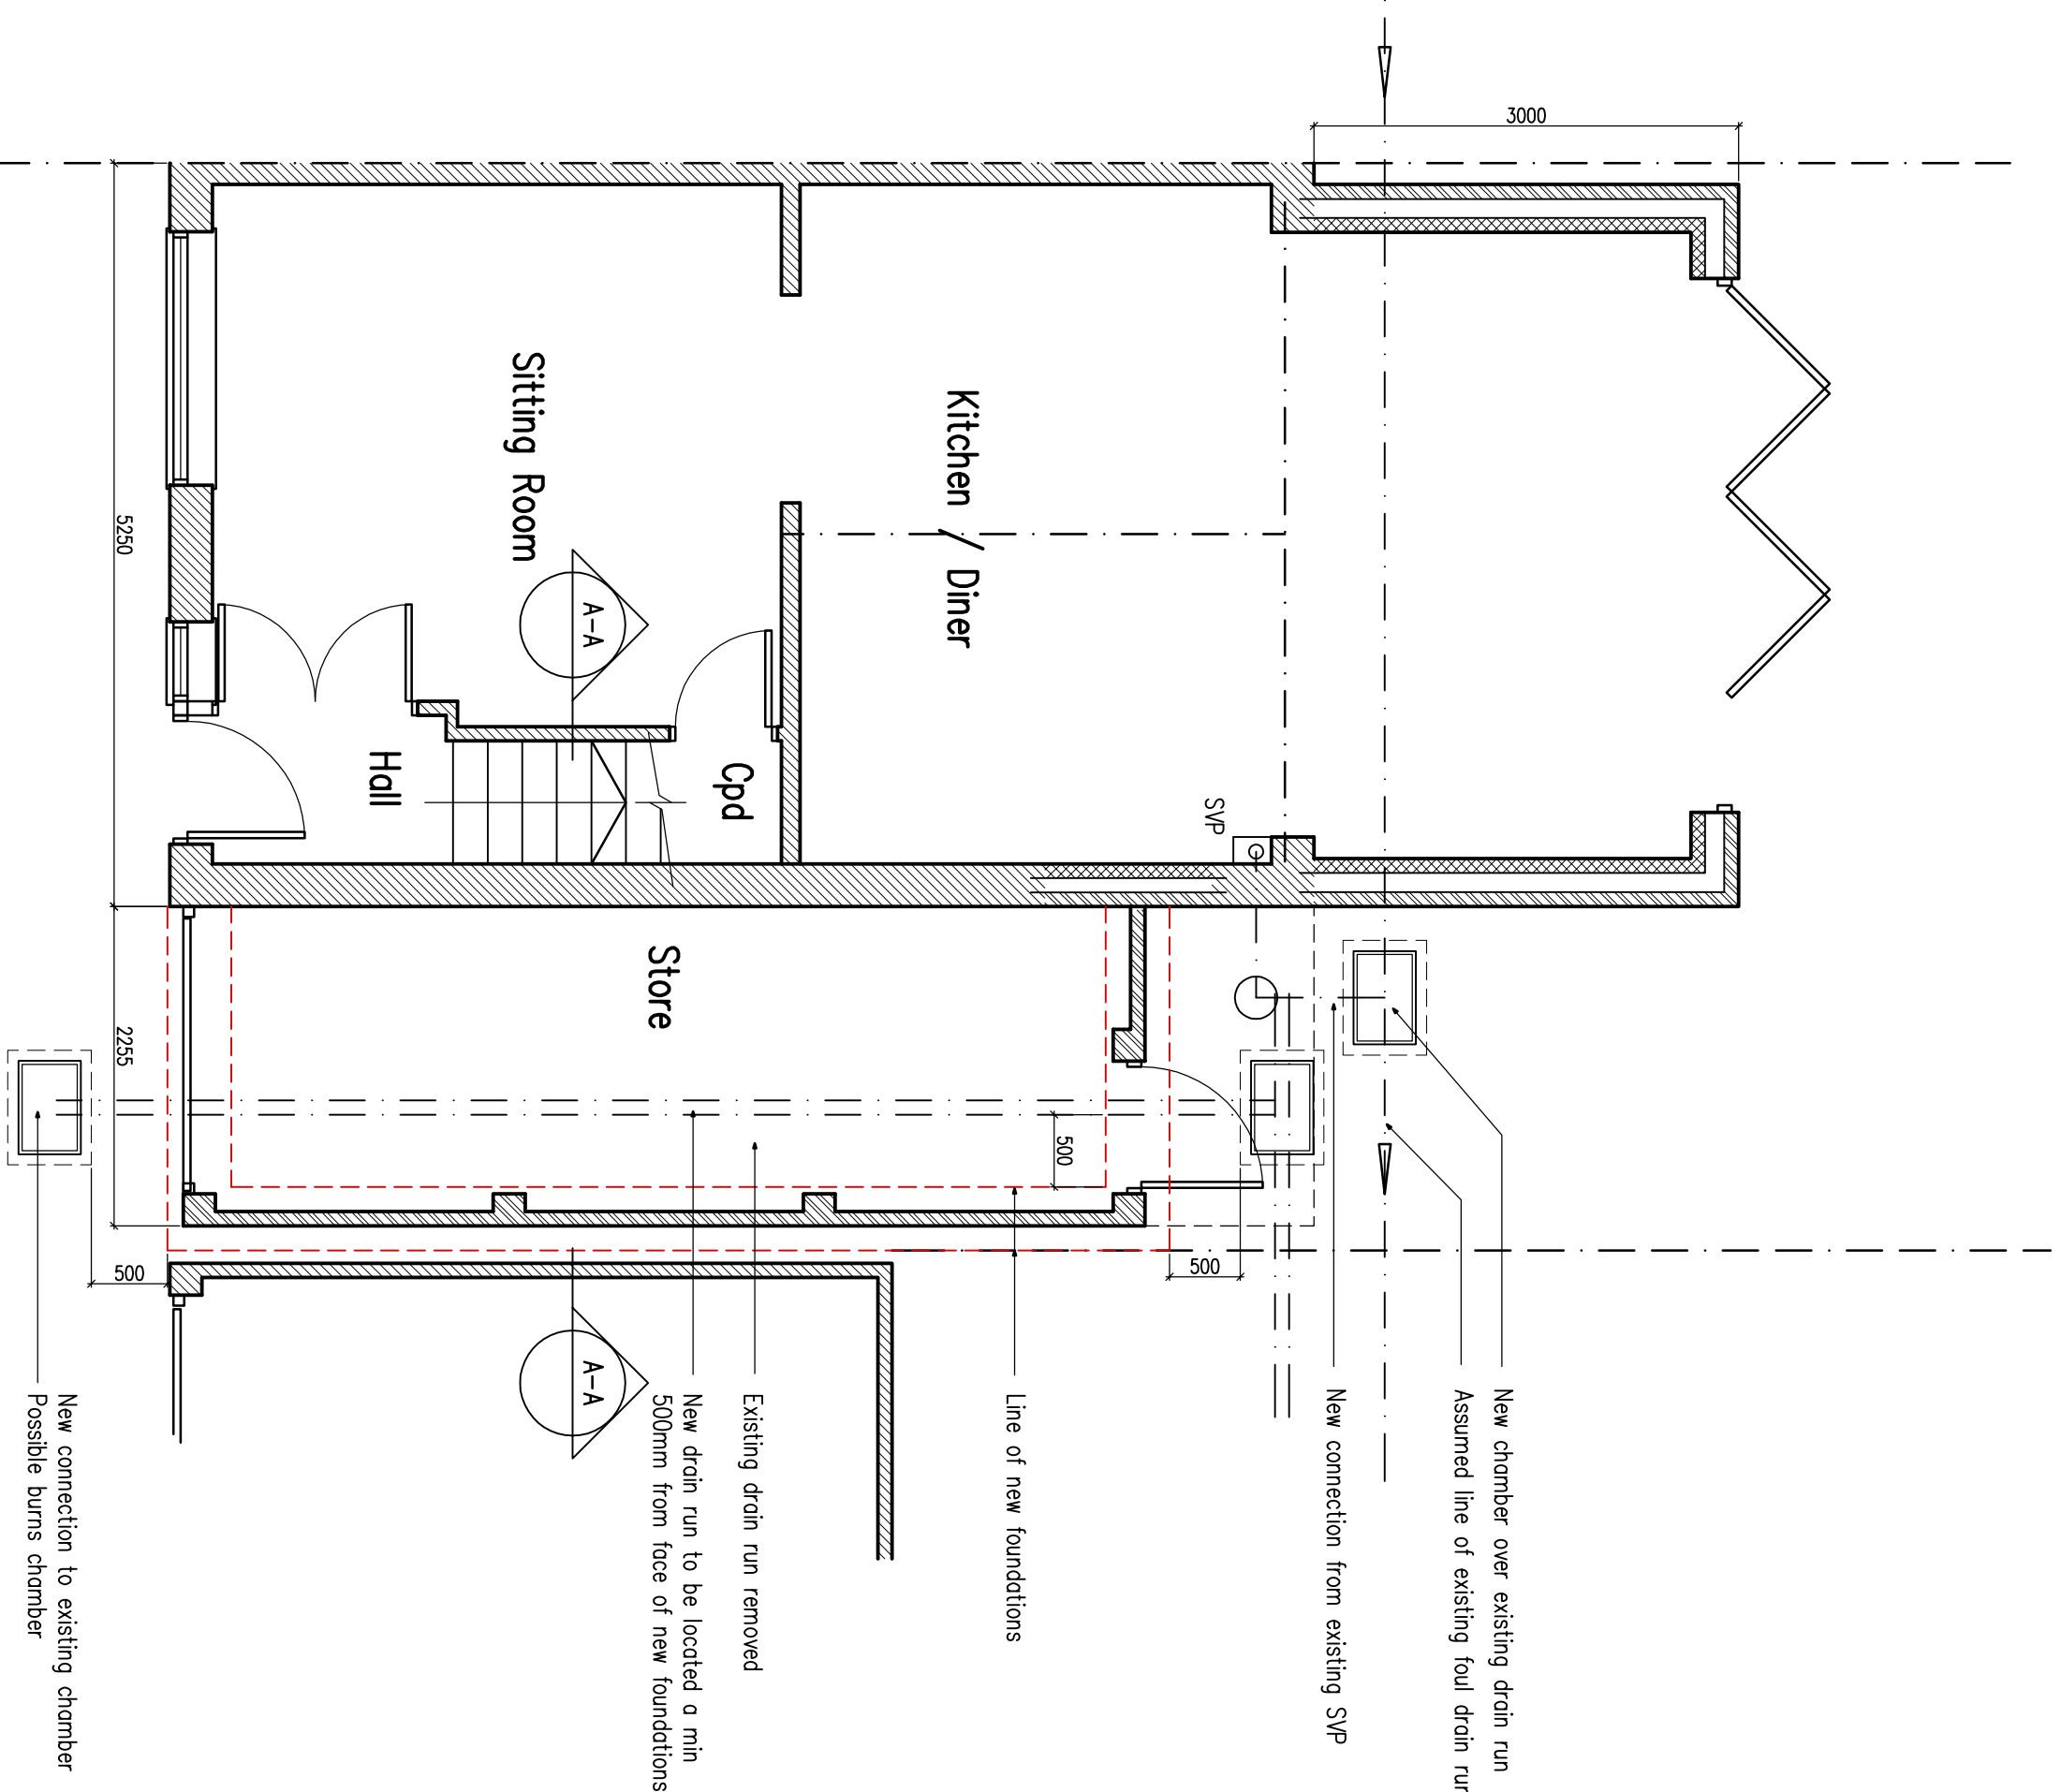


## Ground Floor Plan

As Proposed  
1:50

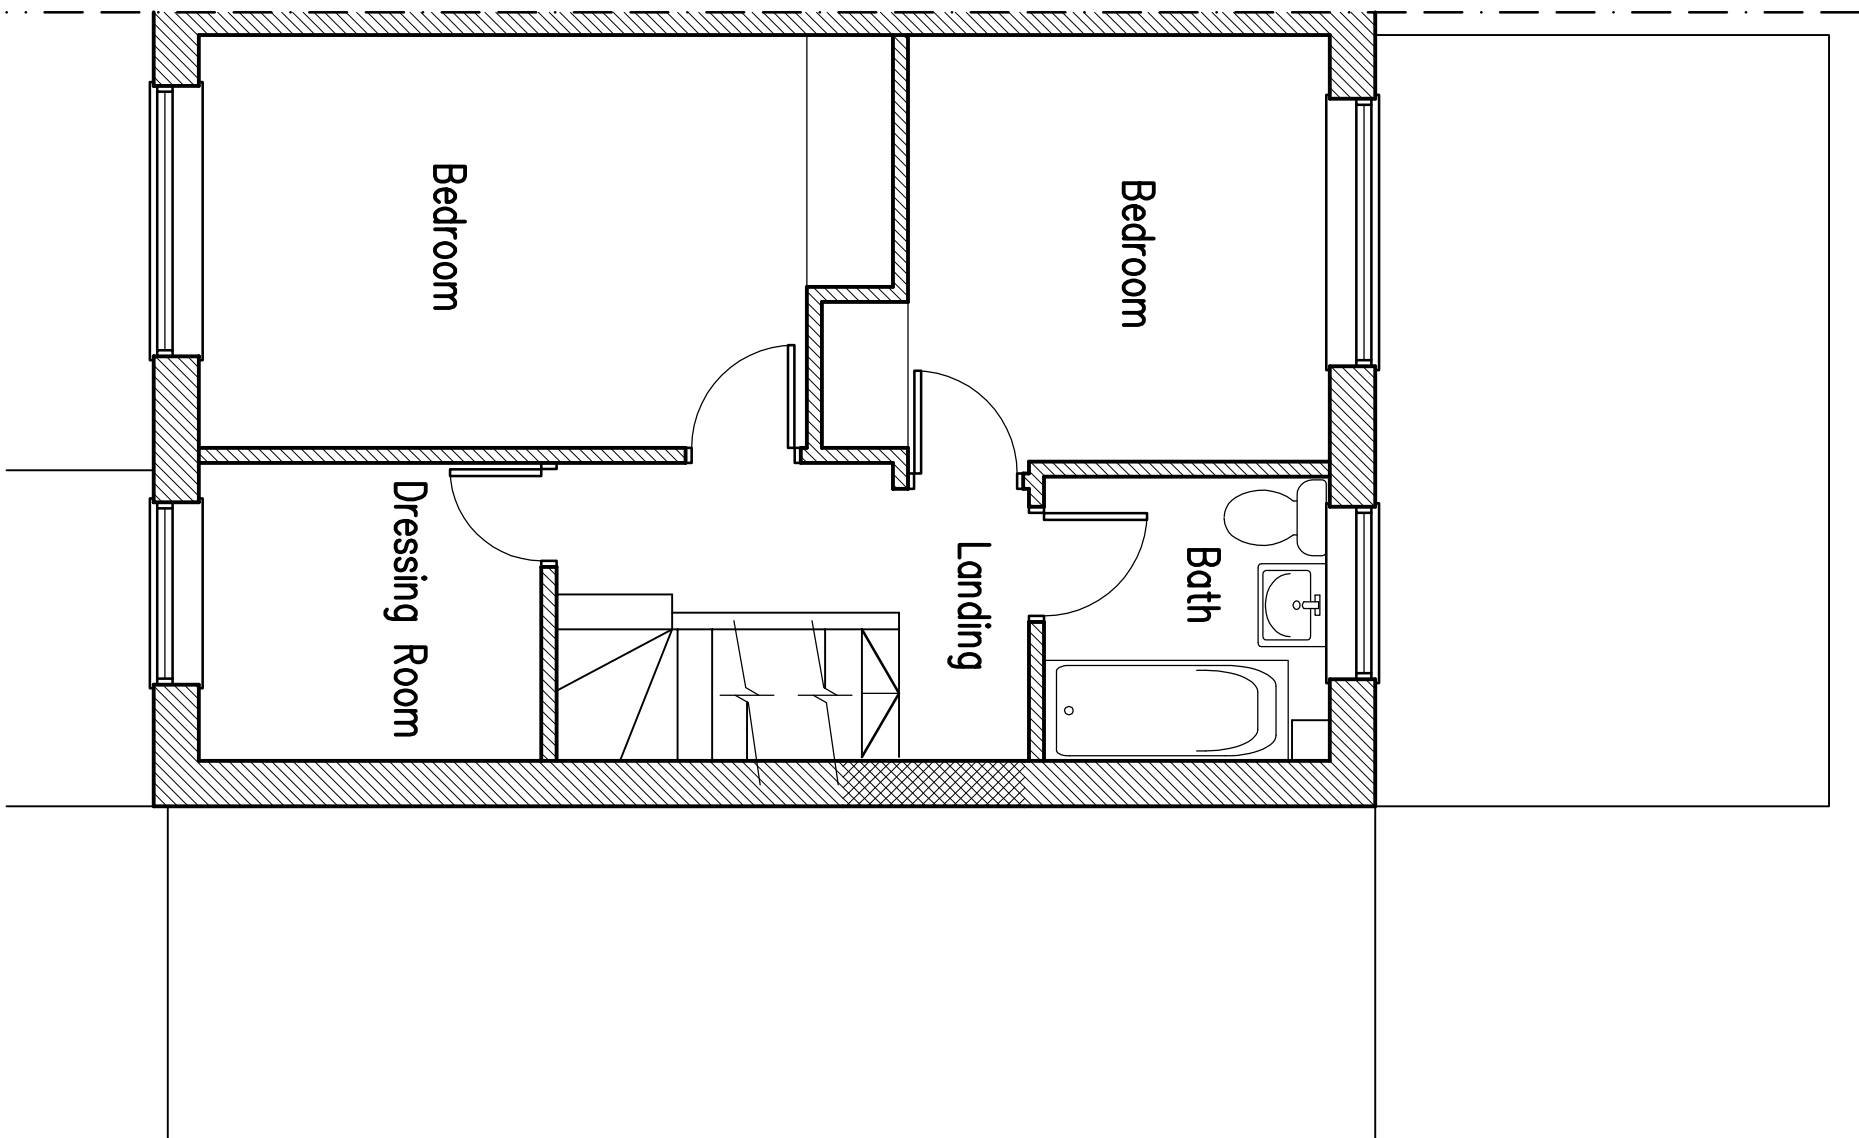


## First Floor Plan

As Proposed  
1:50

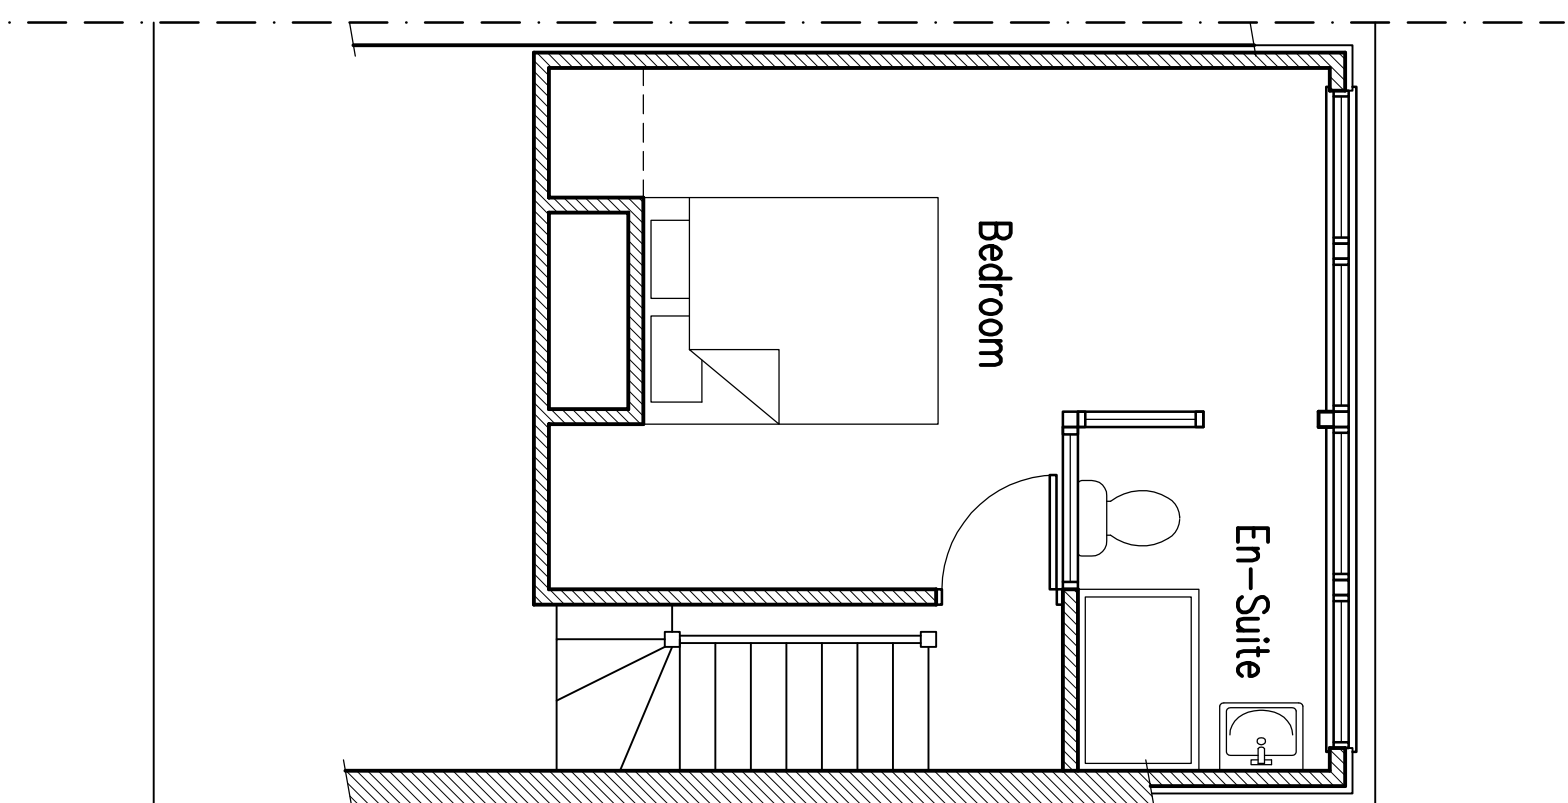

## Second Floor Plan

As Proposed  
1:50

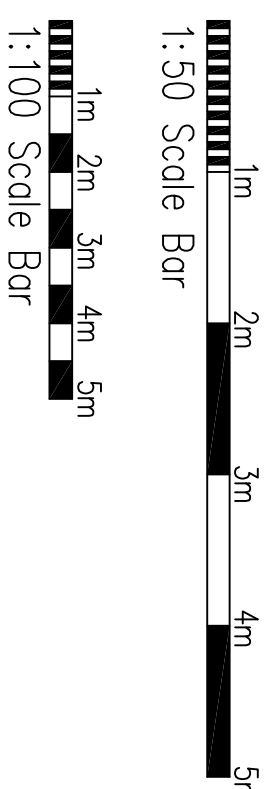

|              |                   |
|--------------|-------------------|
| 13 June 2026 | Revisions amended |
| 12 June 2026 | Revisions amended |
Project:  
Proposed Extension at:  
2 Sowyers Close  
Burgess Hill

Drawing title:  
Floor Plans & Elevations  
As Proposed

Client:  
Mr. & Mrs

Copyright of:  
Clive Voller Associates  
Chartered Building Surveyors  
Garden Cottage  
Farm Lane  
Ditchling  
BN6 8JN  
Tel: 01444 871010  
Fax: 01444 870099  
Web: www.clivevoller.com



Scale:  
1:100 1:50 @ A1

Date:  
Oct 2024

Drawn:

Dwg No. 02

Rev'n  
G