


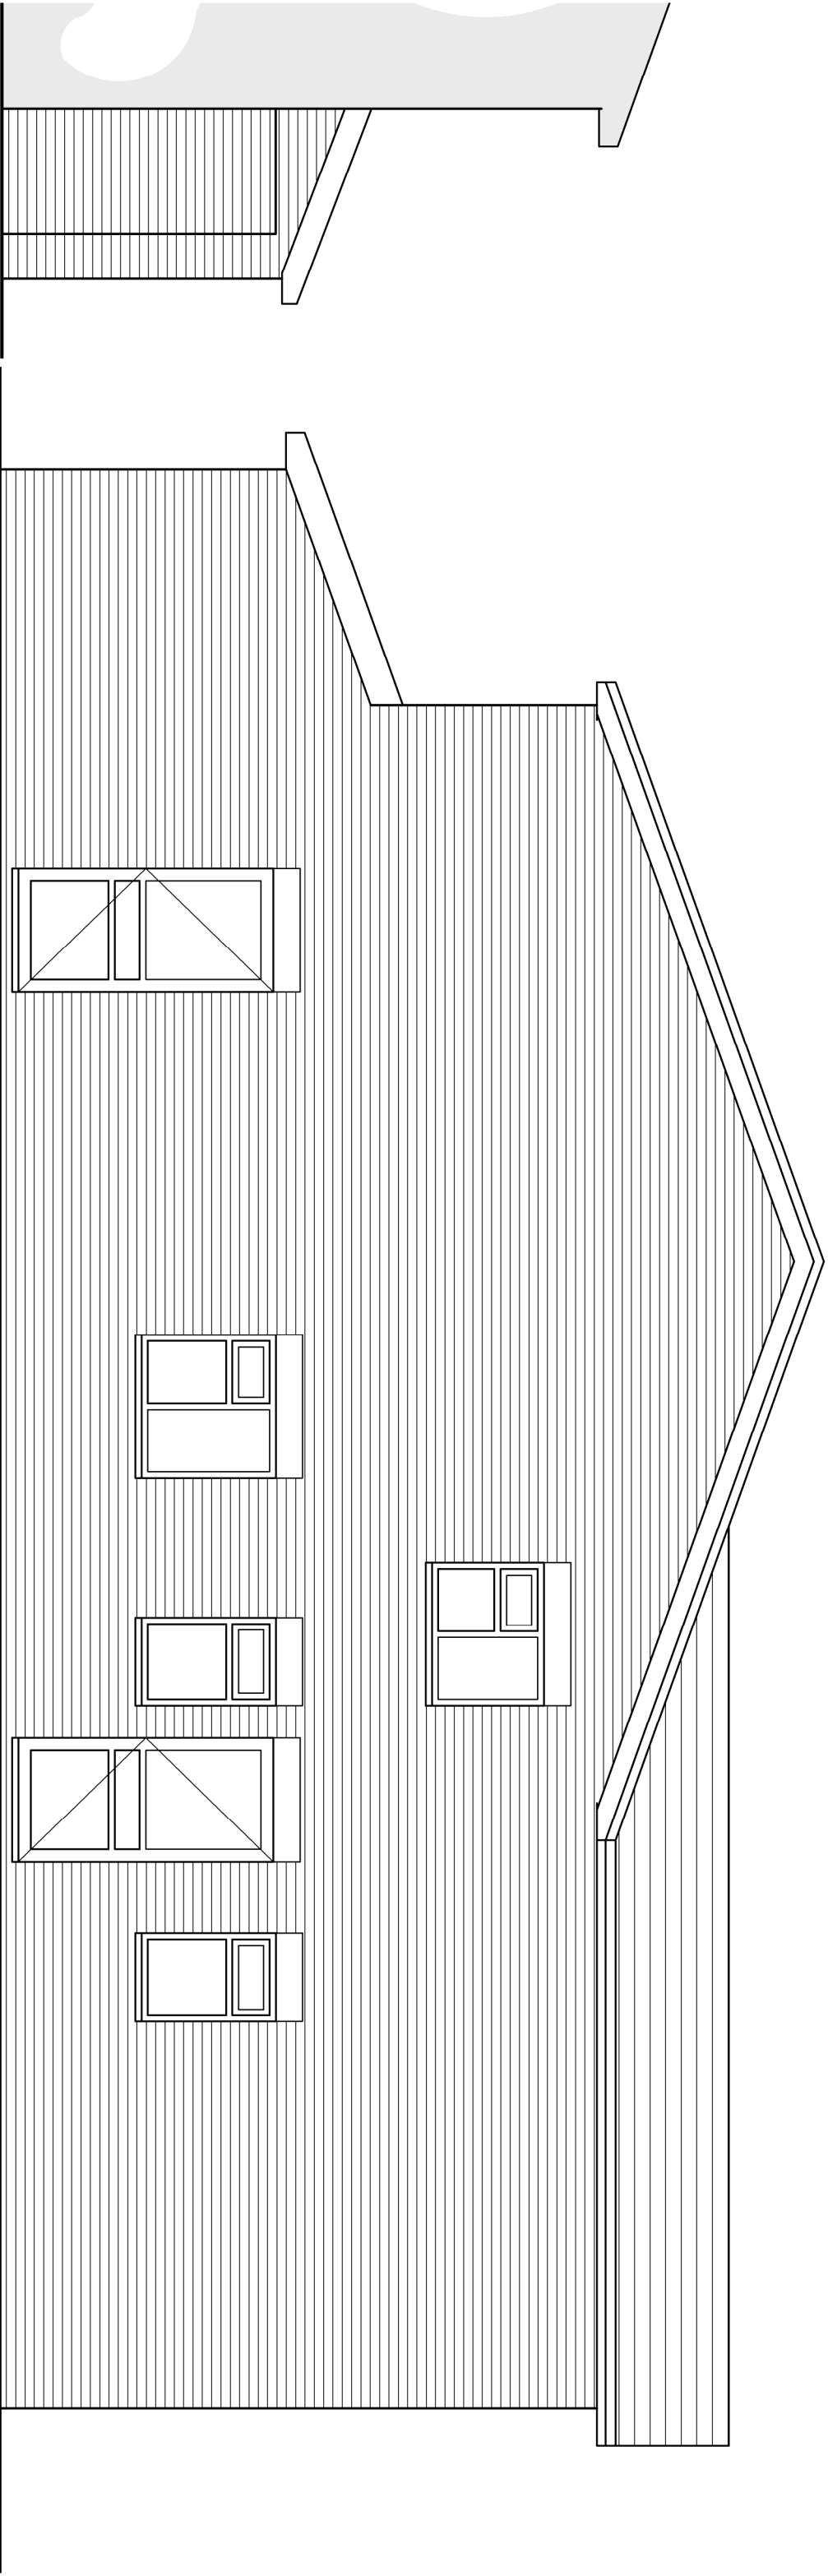

East Elevation

West Elevation



Rev	Date/By	Revision Note
C	24.04.25 JT	Planning Issue
B	24.02.25 JT	Amendments to proposal
A	21.02.25 JT	Amendments to proposal

PLANNING	
Drawing Number	Date
0064-001-311 Rev C	November 2024
Scale	Paper Size
1:150	A3
Drawn	Checked
JT	JT
E-Mail	info@laintfield.co.uk
Telephone	07956 870 019
Web	www.laintfield.co.uk

© All drawings are the intellectual property of Laintfield. Copyright 2025.
This drawing is the property of Laintfield and the full name of Laintfield shall be visible in the title block of every drawing submitted for approval. No part of this drawing may be reproduced without the prior written permission of Laintfield. All rights reserved.

The logo for Jonathan Talley Architects Limited. It features the letters 'JTA' in a large, stylized, gold-colored font. Below 'JTA', the words 'Jonathan Talley' and 'Architects Limited' are written in a smaller, white, sans-serif font, stacked vertically. The entire logo is set against a dark teal background.

JTA
Jonathan Talley
Architects Limited

Client
Mr & Mrs Casey
Project
23 Meadow Drive
Lindfield
RH16 2RS
Drawing
Proposed Side Elevation