



GROUND FLOOR

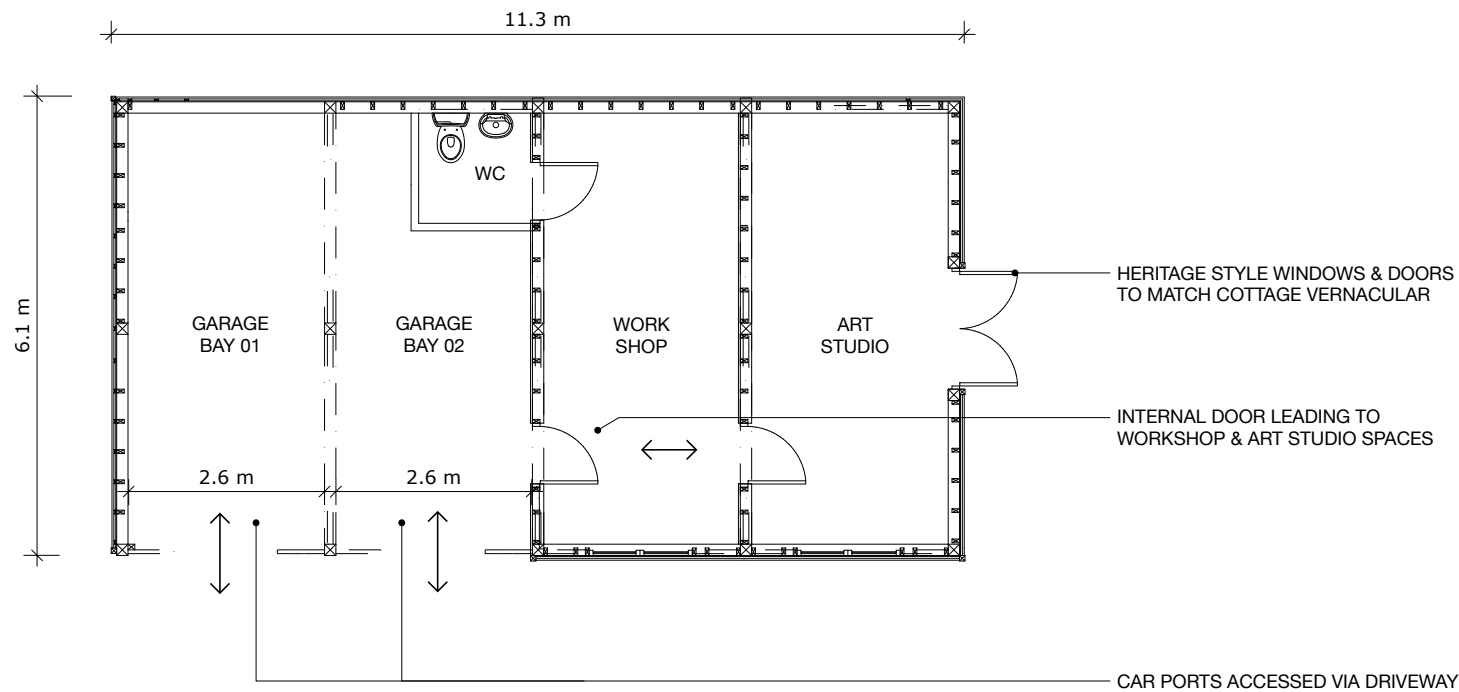

ROOF PLAN

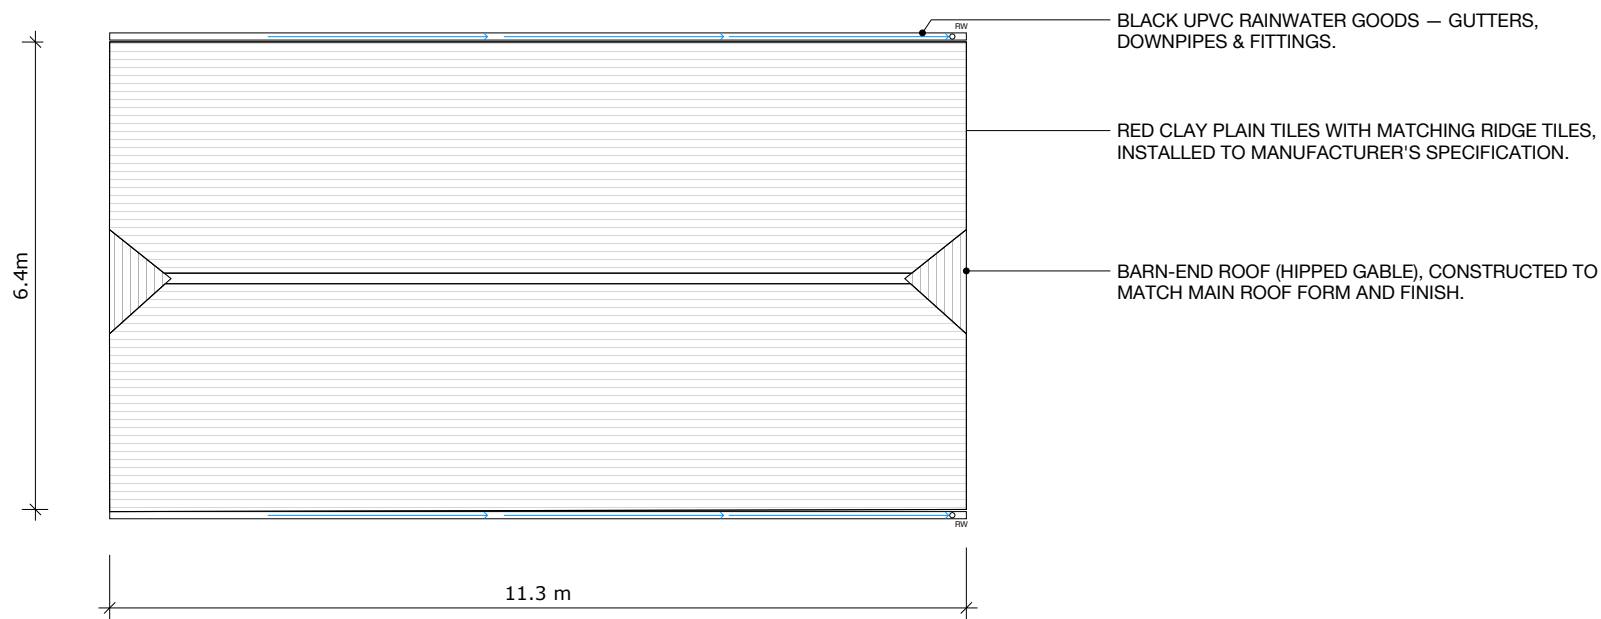

MATERIALS



OAK FRAME STRUCTURE
SOFTWOOD FEATHEREDGE WEATHERBOARDING
HERITAGE STYLE WINDOWS
RED CLAY TILES



KEEPERS COTTAGE
PICKWELL LANE
ANSTY
HAYWARDS HEATH
RH17 5AP

TITLE: PROPOSED PLANS

DWG: 001DWG24005

SCALE: 1:100

REV: A

DATE: JULY 25