

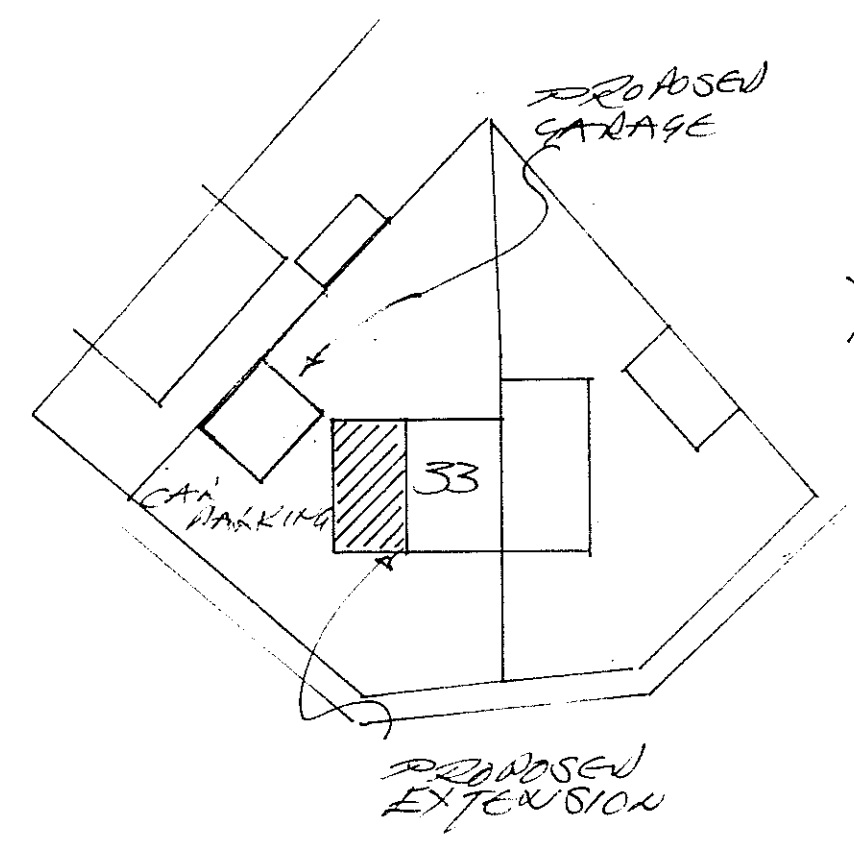




PROPOSED GARAGE AT
 33 FARNHAM AVENUE
 HASSECKS BN6 8NR
 SCALE 1:50 DRG NO 12/2025/800/1

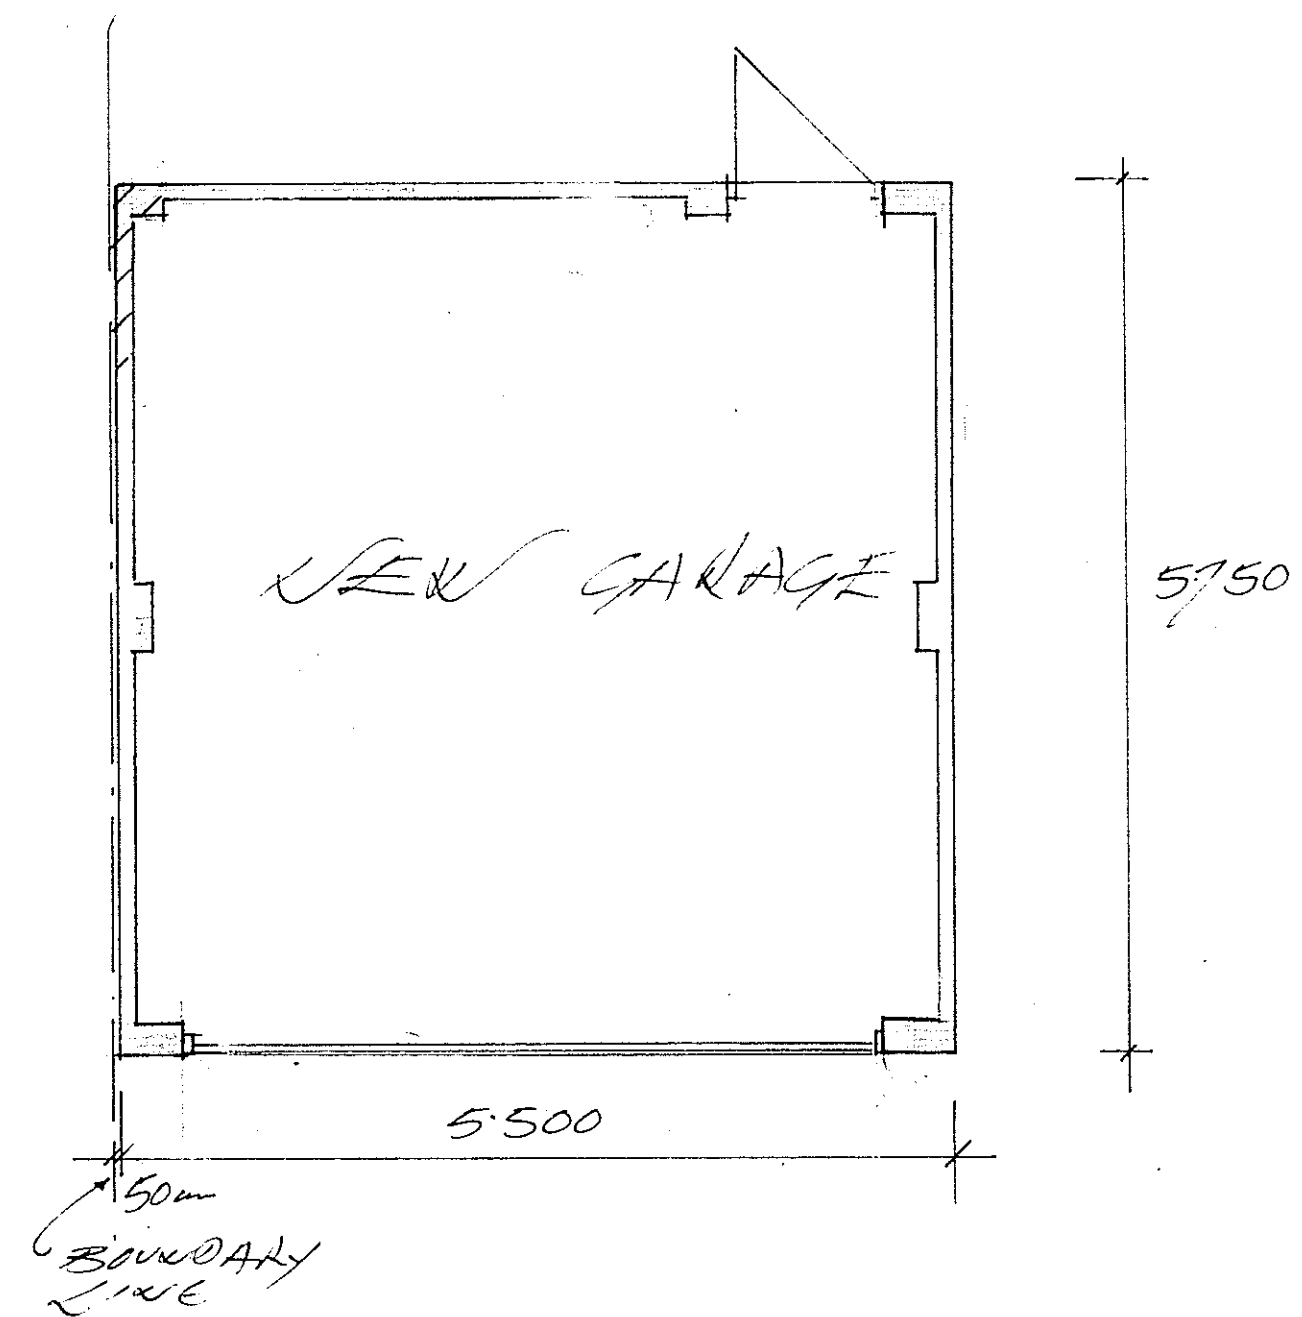


SITE PLAN 1:500

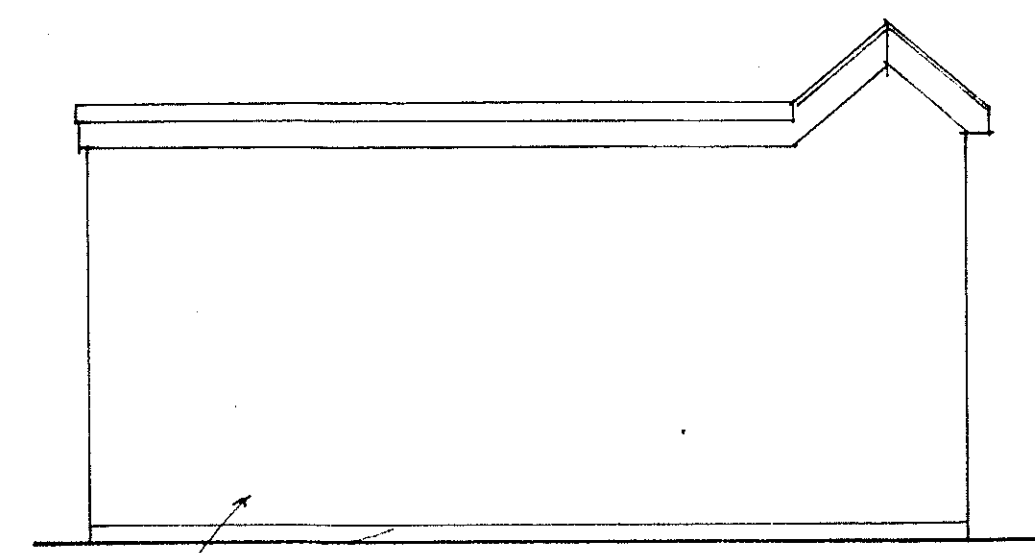


SIDE ELEVATION

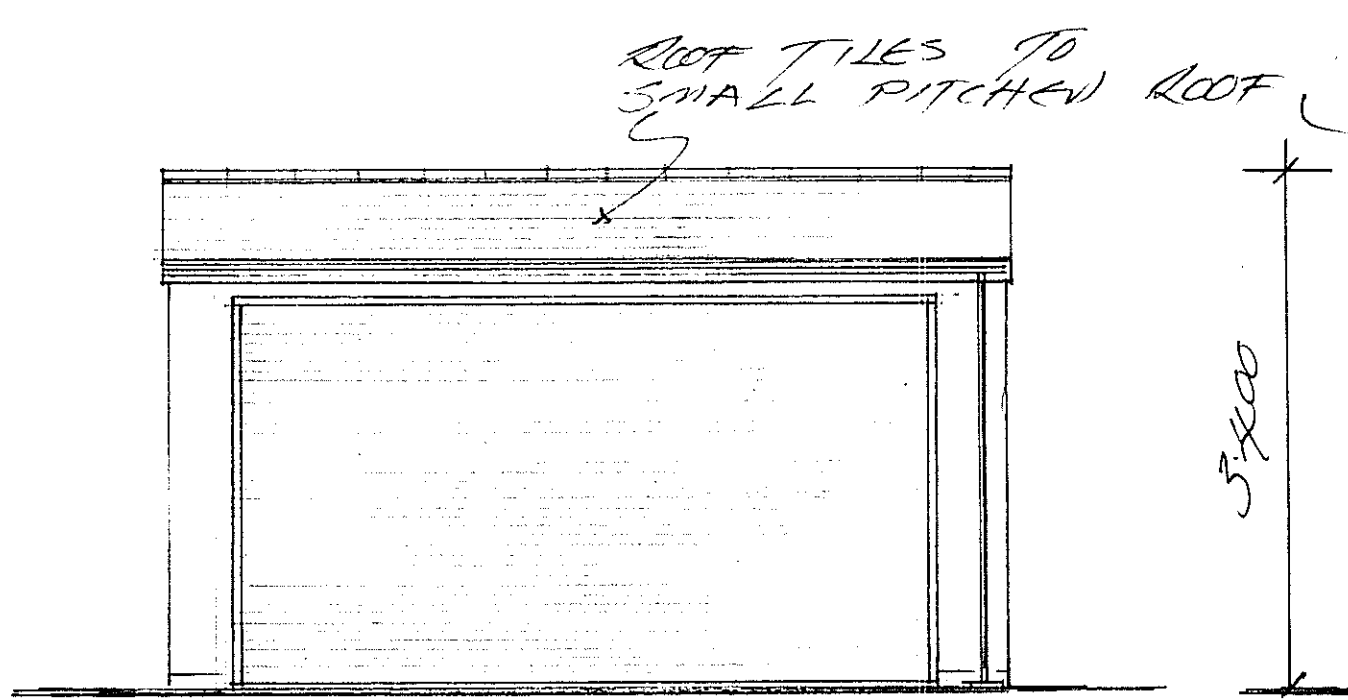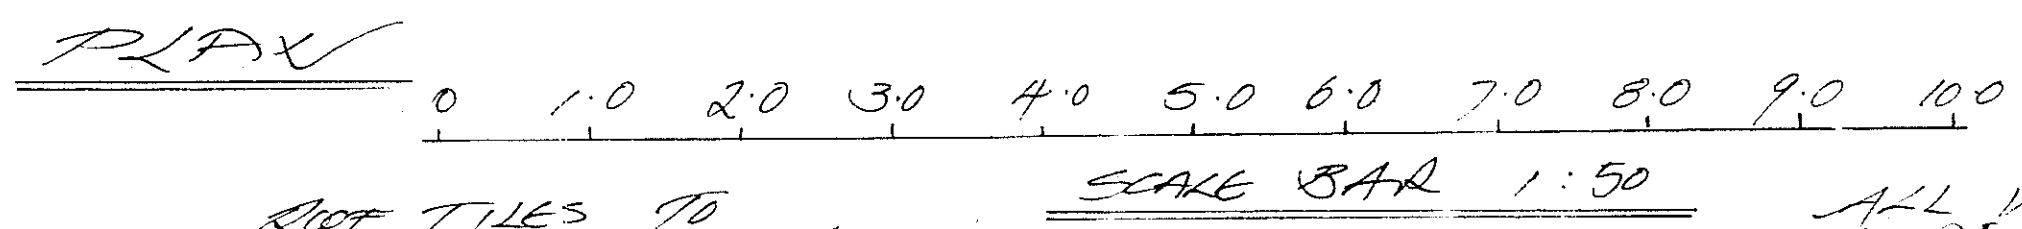

FRONT ELEVATION

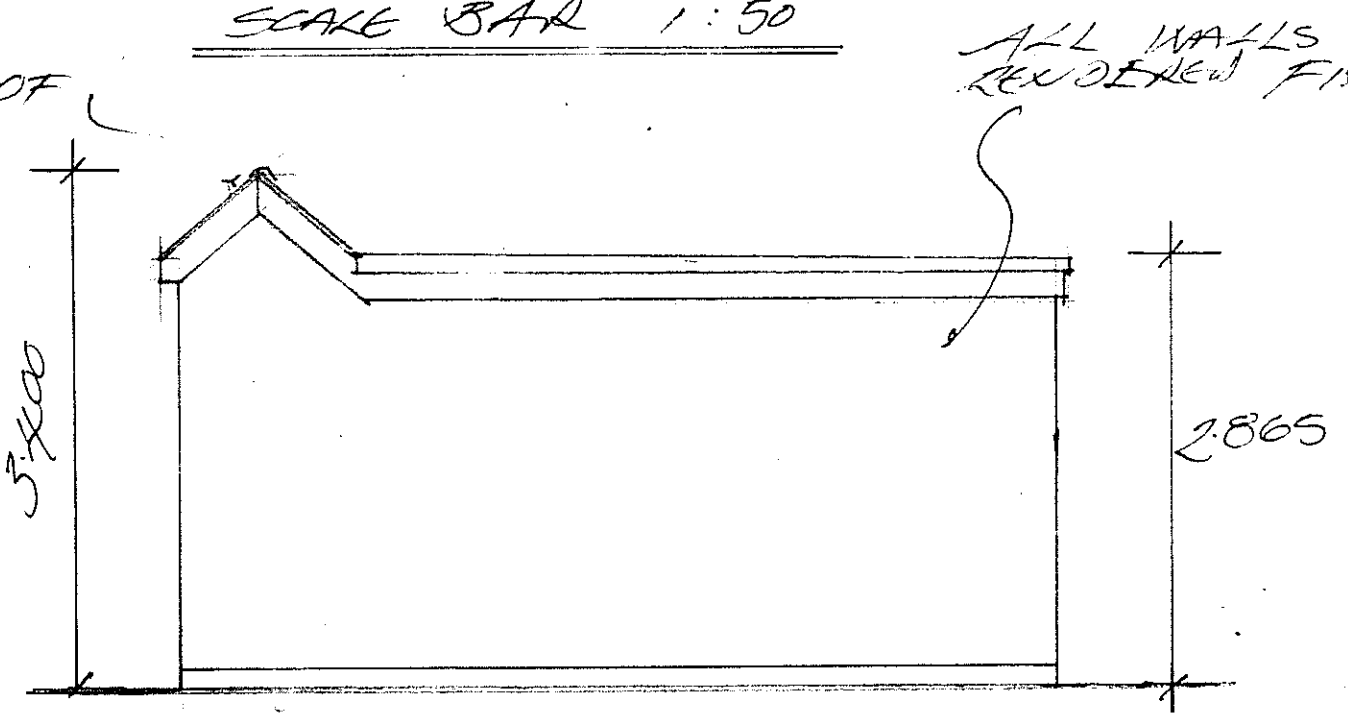

SIDE ELEVATION

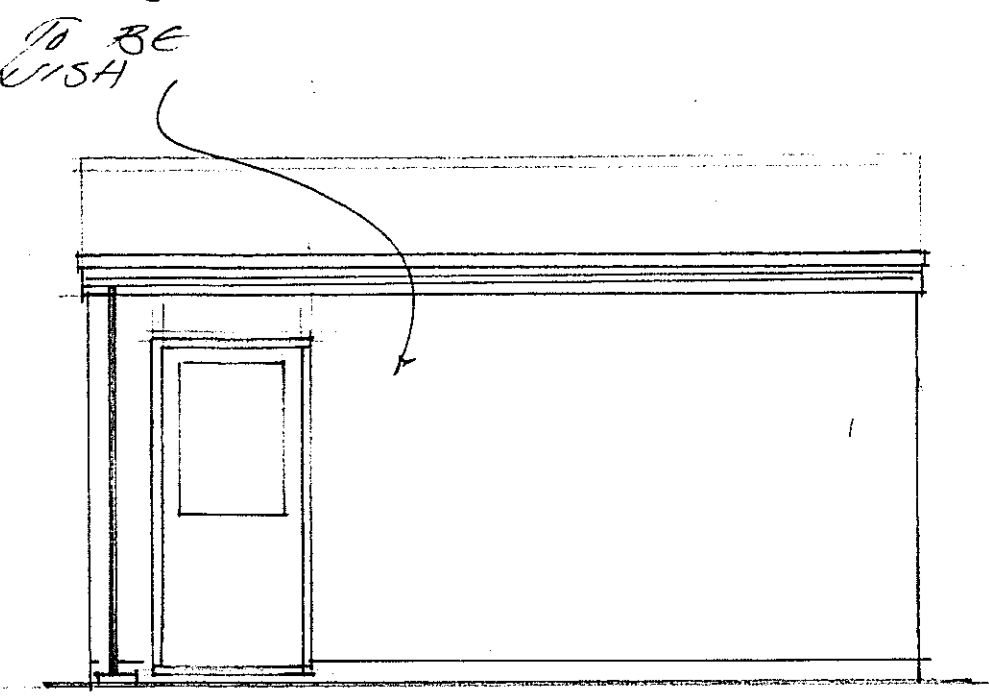

REAR ELEVATION

ALL WALLS TO BE
RENDERED FINISH