


13 CAMPBELL MEAD, HAYWARDS HEATH, RH17 5LT

DETACHED GARAGE CONVERSION TO GARDEN ROOM

REFERENCE : DM/25/1608

1) FRONT ELEVATION - BEFORE

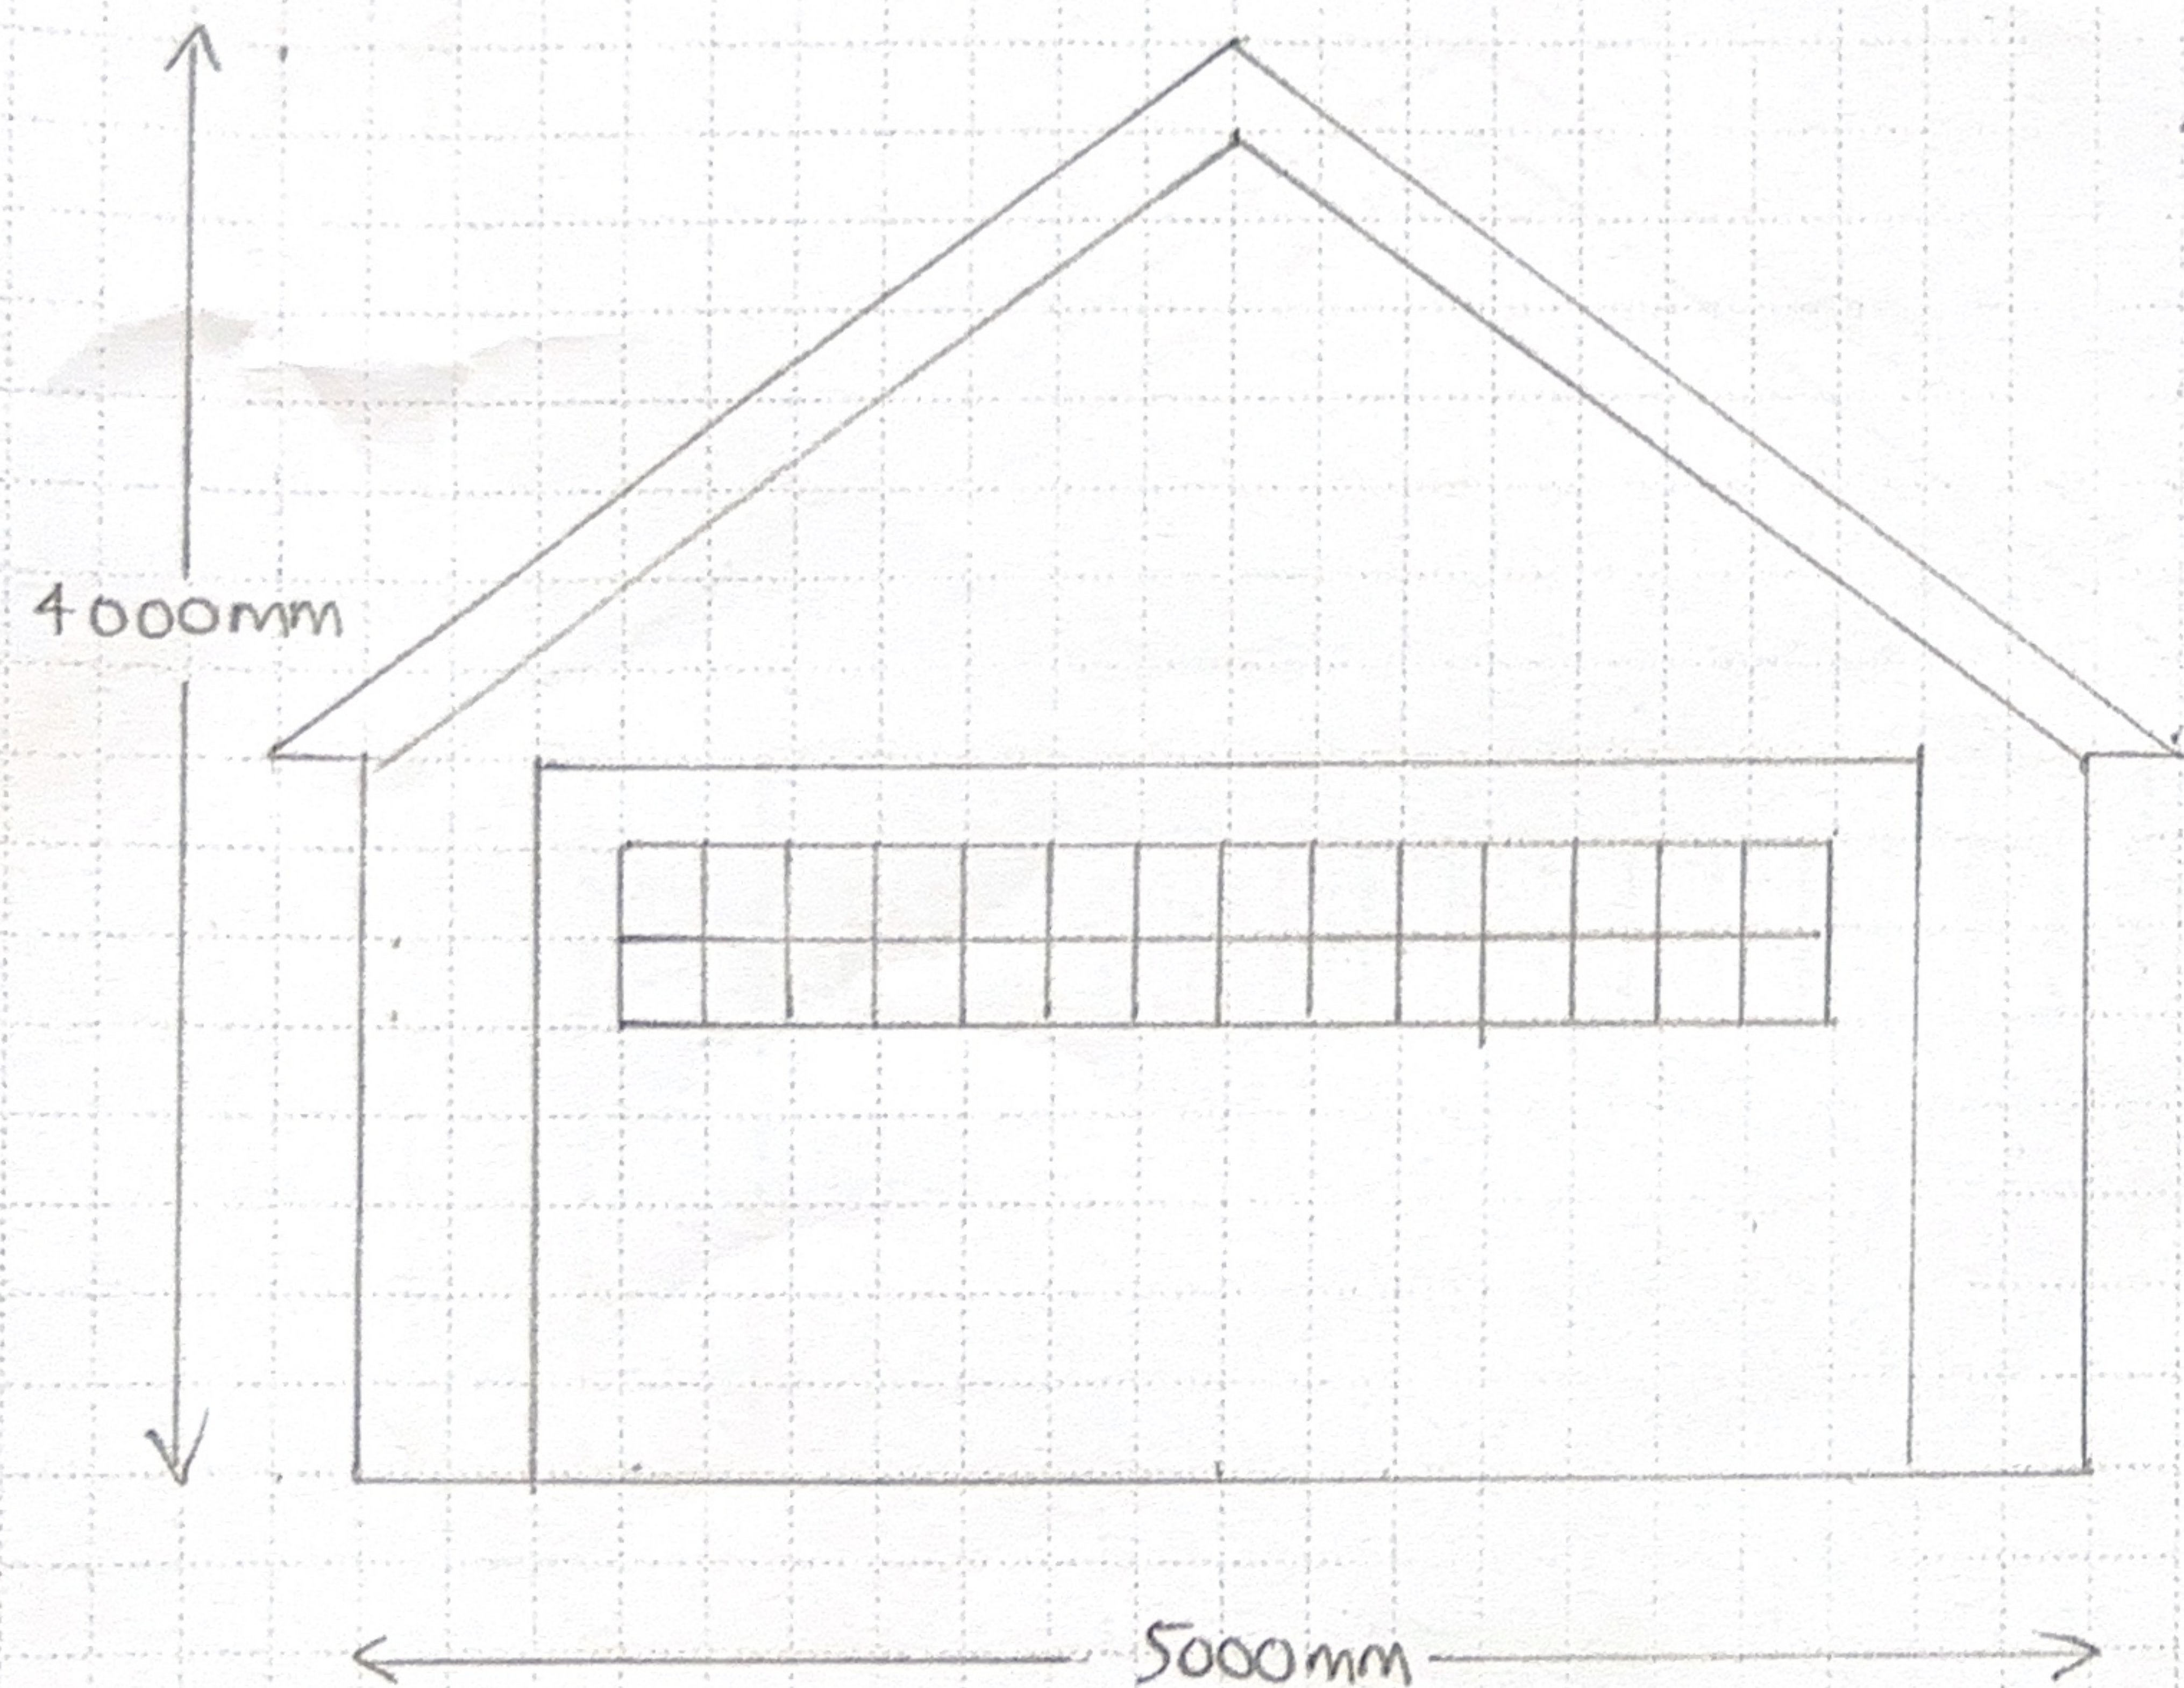

SCALE 1:50

VIEWED FACING NORTH

PAGE 1 of 10