


13 CAMPBELL MEAD, HAYWARDS HEATH, RH17 5LT

DETACHED GARAGE CONVERSION TO GARDEN ROOM

REFERENCE : DM/25/1608

1) FRONT ELEVATION - AFTER

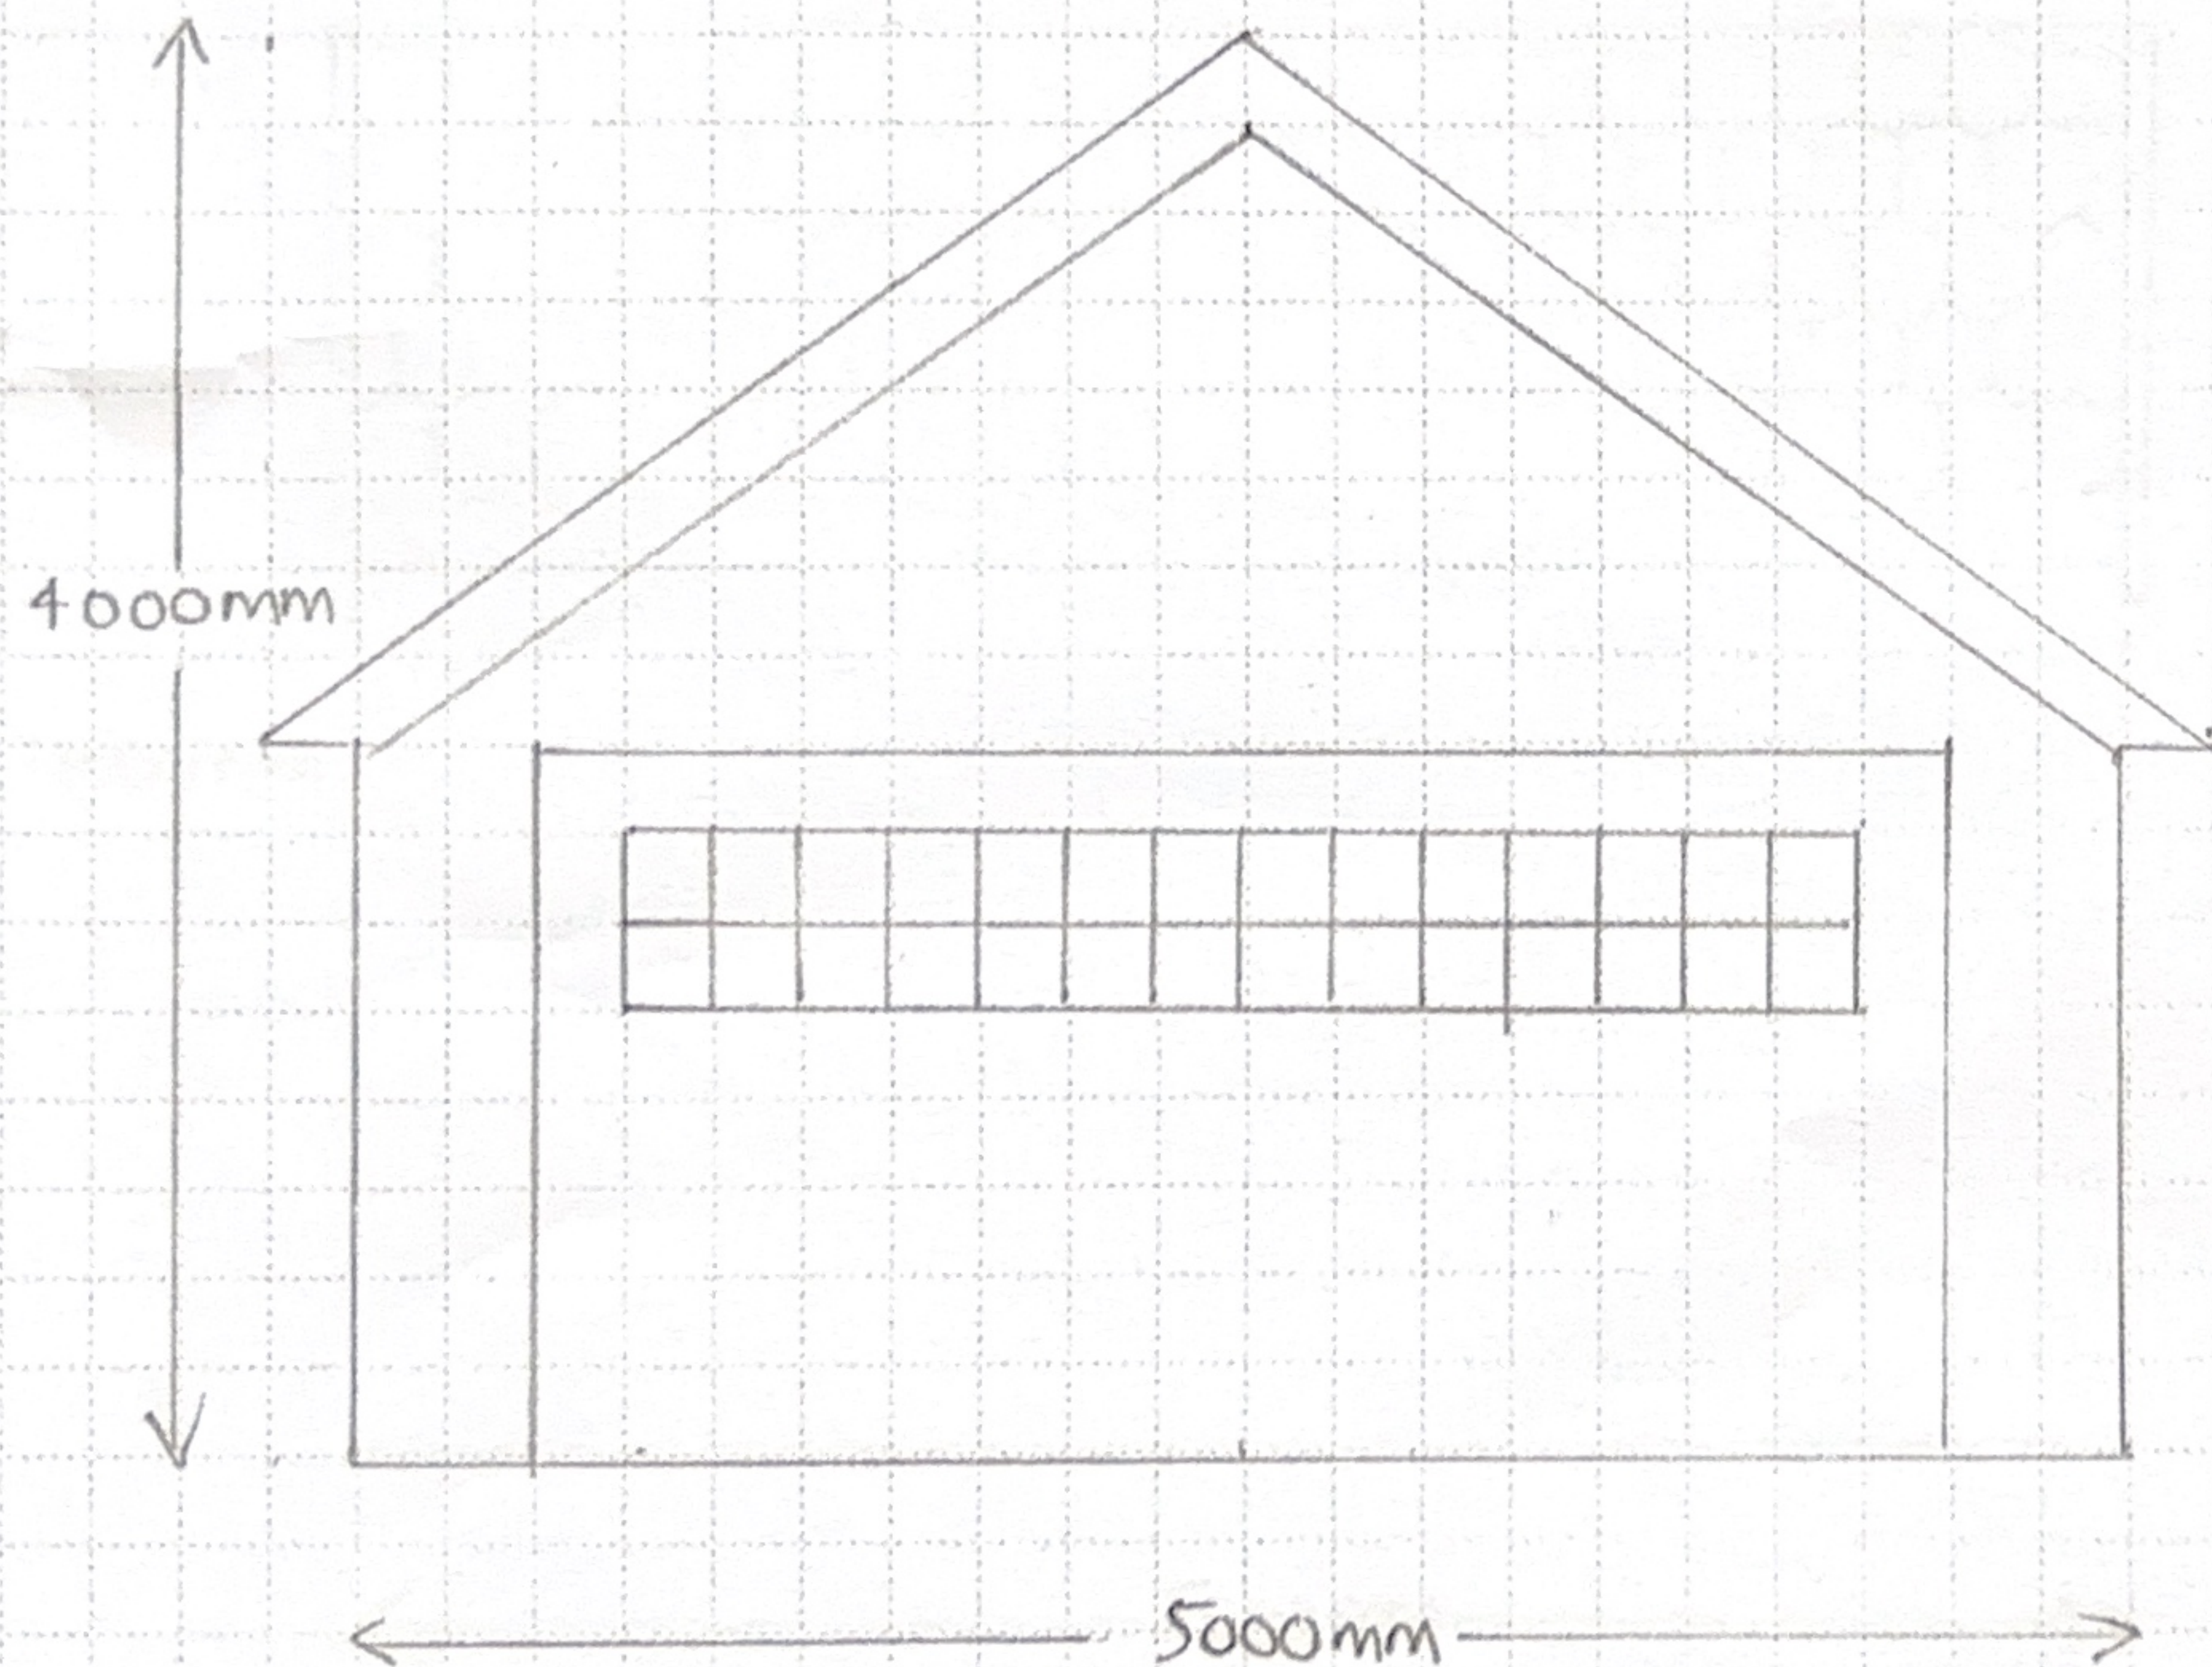

SCALE 1:50

VIEWED FACING NORTH

NO CHANGES

PAGE 2 of 10